


I 29.88:EL 5/V.4/APP.A/PT.1

pt. 1

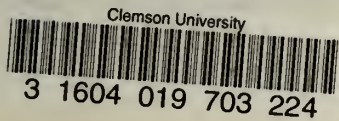

existing condition survey

units 2, 3, and 4
volume 4
appendix A
part one

PUBLIC DOCUMENTS
DEPOSITORY ITEM

FEB 27 1989


CLEMSON
LIBRARY

ELLIS ISLAND
STATUE OF LIBERTY

NATIONAL MONUMENT/NEW YORK-NEW JERSEY



*Funds for preparation and printing of this
document were provided by a donation from the
Statue of Liberty/Ellis Island Foundation*

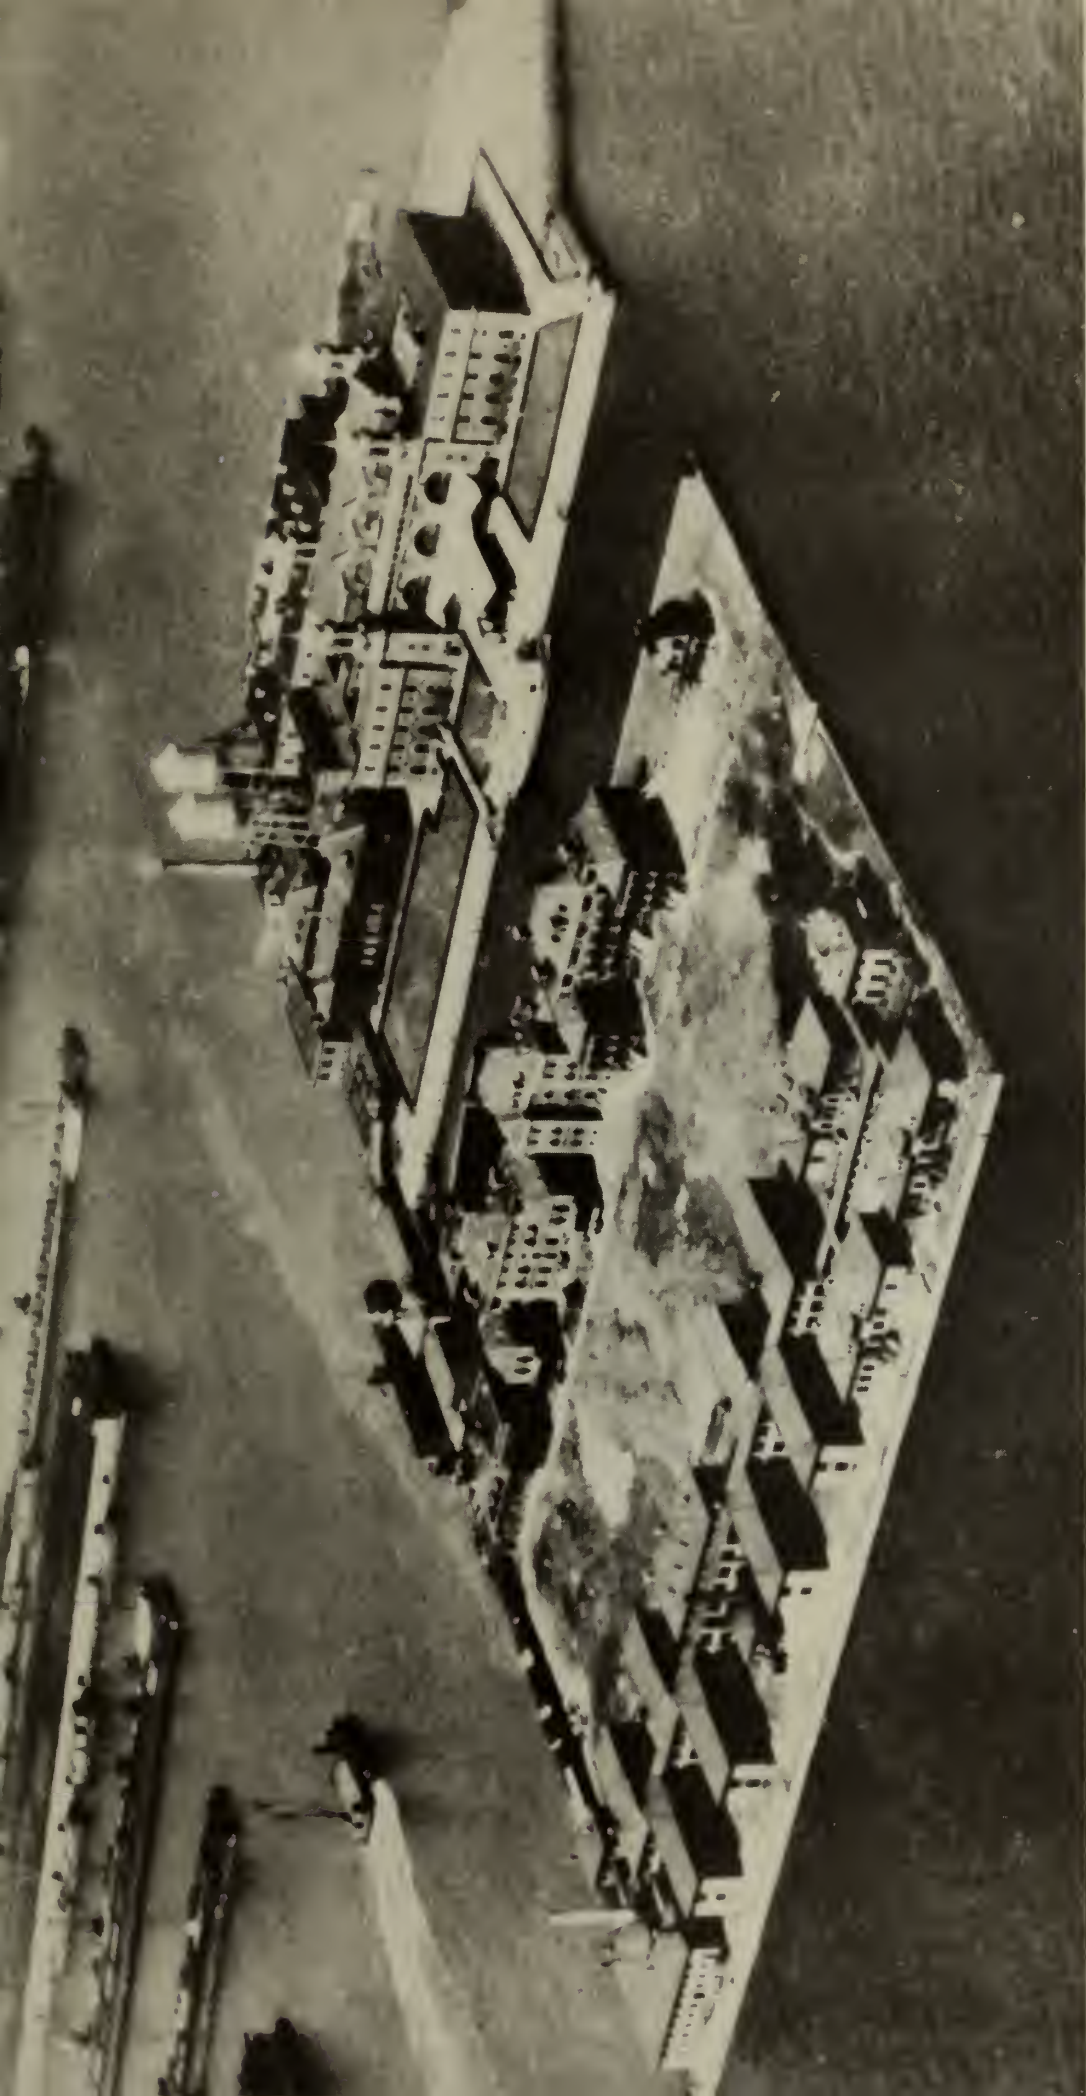

ELLIS ISLAND
STATUE OF LIBERTY NATIONAL MONUMENT
EXISTING CONDITION SURVEY
UNITS 2, 3 AND 4

Volume 4
Appendix A
Part One

Prepared by

Beyer Blinder Belle/
Anderson Nottter Finegold

U.S. Department of the Interior / National Park Service

Existing Condition Survey

Acknowledgement

This document was prepared for the United States Government, National Park Service, Denver Service Center, preparatory to development of preservation plans for the Units 2, 3 and 4 buildings and as part of the architectural/engineering technical services to the National Park Service.

The survey was conducted November 1985 - January 1986, and May 1986. Work was performed by the following staff members of Beyer Blinder Belle/Notter Finegold Alexander Inc., Architects: John H. Stubbs, developed the survey forms and methodology; Rose-Marie Ballard and Caroline Kane conducted the survey and prepared the report; Caroline Kane served as project photographer and Scott Duenow, Jorge Sein and Kelly Sarver executed the documentary drawings and various graphic presentations.

EXISTING CONDITION SURVEY

TABLE OF CONTENTS

PAGE

Part I

I. Introduction.....	1
II. Survey Methodology	
A. Explanation of Forms.....	3
B. Definition of Existing Conditions.....	5
Floor - Tile.....	6
Floor - Wood.....	7
Floor - Linoleum.....	8
Floor & Base - Resilient Tile.....	9
Base - Wood.....	10
Base & Walls - Tile/Tile Mainscot.....	11
Walls & Ceilings - Plaster.....	12
Walls & Ceilings - Gypsum Board/ Glazed Wood Partitions/Acoustic Panels.....	13
Doors/Openings - Wood/Glass Panelled.....	14
Doors/Openings - Wood Veneer.....	15
Doors/Openings - Galvanized Metal.....	16
Lighting Fixtures.....	17
Heating/Ventilation/Plumbing.....	21

C. Definitions of Architectural Significance.....	26
Areas of Most Architectural Significance.....	27
Areas of Some Architectural Significance.....	28
Areas of Minor Architectural Significance.....	29
Areas of Negligible Architectural Significance.....	30

III. Inventory & Plans Building

A. Ferry House	
1. Plan Depicting Existing Conditions	
First Floor.....	31
2. Plan Depicting Architectural Significance	
First Floor.....	32
3. Inventory	
First Floor.....	33
B. Administration Building	
1. Floor Plans	
Second Floor.....	57
Third Floor.....	58
2. Inventory	
Second Floor.....	59
Third Floor.....	77

C. New Hospital Extension

1. Plans Depicting Existing Conditions	
Basement.....	127
First Floor.....	128
Second Floor.....	129
Third Floor.....	130
2. Plans Depicting Architectural Significance	
First Floor.....	131
Second Floor.....	132
Third Floor.....	133
3. Inventory	
Basement.....	134
First Floor.....	140
Second Floor.....	218
Third Floor.....	280

Part II

D. Staff House	
1. Plans Depicting Existing Conditions	
First Floor.....	360
Second Floor.....	361
2. Plans Depicting Architectural Significance	
First Floor.....	358
Second Floor.....	359
3. Inventory	
First Floor.....	362
Second Floor.....	388
E. Immigrant Building	
1. Plans Depicting Existing Conditions	
First Floor.....	424
2. Plan Depicting Architectural Singificance	
First Floor.....	425
3. Inventory	
First Floor.....	426

F. Recreation Building	
1. Plans Depicting Existing Conditions	
First and Second Floor.....	560
2. Plans Depicting Architectural Significance	
First and Second Floor.....	561
3. Inventory	
First Floor.....	562
Second Floor.....	596
IV. Revised Interior Condition Survey	
A. Explanation of Forms.....	606
1. Inventory.....	607
V. Exterior Condition Survey	
A. Explanation of Forms.....	618
1. Inventory.....	619



Digitized by the Internet Archive
in 2012 with funding from
LYRASIS Members and Sloan Foundation

<http://archive.org/details/existingconditiov4appapt1>

INTRODUCTION

"Existing Condition Survey: Units 2, 3 and 4" presents the results of the field documentation of existing conditions for the interiors and exteriors of the buildings of Units 2, 3 and 4 completed November 1985-May 1986 by Beyer Blinder Belle/Notter Finegold Alexander, Inc. under contract to the National Park Service/United States Department of the Interior. This document serves as an appendix to be read in conjunction with the main body of HSR III, "Historic Structures Report: Units 2, 3 and 4".

This survey provides a definitive record of existing conditions for all interior spaces of buildings surveyed as of December 1985: the ferry house, the new hospital extension of Unit 2, the staff house of Unit 3, and the immigrant and recreation buildings of Unit 4. In addition, each space surveyed was evaluated for architectural significance. This information is presented in summary form on graphically-coded plans that illustrate the relative condition and architectural significance of each space.

Observations recorded in this study will also help to identify appropriate design parameters for alternative space utilization at the time when new uses are proposed for these structures and should serve as a basis for rehabilitation cost analysis.

Due to a potential asbestos hazard to the BBB/NFA team, the usual "Existing Condition Survey" of the interior spaces of nineteen of the buildings of Units 2, 3 and 4 was not conducted. These buildings are: the hospital outbuilding, psychopathic ward, and main hospital building of Unit 2, office building, mortuary, powerhouse and laundry building, measles ward buildings, administration building, kitchen and the three isolation wards of Unit 3. Twelve survey forms were completed for the main hospital building of Unit 2 and 23 forms for isolation ward K. These forms were used in the

2

preparation of the interior conditions sections of the text of HSR III and were not reproduced as part of the existing condition survey report. The survey of the administration building of Unit 2 was limited to the second and third floors with photography limited to the third floor only. The first floor was not documented, having been recently renovated and occupied by the National Park Service. The survey forms for the administration building are included in this document.

For all buildings affected by the asbestos restriction, a new form was created for the interior existing condition survey which treated the survey on a building-by-building basis rather than room-by-room. Information to complete this form was gleaned from archival documents, prior historic structures reports and field observations conducted prior to the asbestos restrictions. The completed form offers a descriptive summary of the interior spaces, finishes and interior conditions of each building. Some assumptions as the conditions were made based on prior field observation of these and similarly constructed and sited buildings on the island.

In addition to the previously described interior survey work, a new survey method was developed which records the exterior of each of the 26 structures of Units 2, 3 and 4, and provides an assessment of the conditions of their architectural finishes. The results of this survey have been recorded on survey forms which offer a summary of the types, levels and locations of exterior deterioration as well as a relative assessment of condition for each material and for the building as a whole. Both the revised interior condition forms and the exterior condition survey forms are included in this report.

EXPLANATION OF FORMS


This interior architectural survey for all buildings surveyed within Units 2, 3 and 4 consists of a room-by-room analysis of all visually accessible finishes, decorative trim, door, lighting, plumbing and heating equipment. Approximately 287 survey forms were completed at the site. On these, the room number, last known use, square footage, ceiling height and date of survey are recorded. The surface materials in each space are described and assessed for their existing condition and approximate date. A summary condition description and date was tabulated based on this information. In cases where sizable portions of the rooms date from different periods, the various dates are noted. Rooms are also evaluated for relative architectural significance within the building according to a carefully developed set of definitions. Photographs of each room supplement the written description; however, in some instances photographic coverage was limited due to accumulation of debris.

Room numbers for each building were assigned by the survey team in a roughly clockwise manner and do not represent any historical numbering systems.

Square footage calculations are "net", the area of each room being measured from the interior face of the exterior and/or principal walls within each space.

Survey forms for each building are in numerical sequence for each floor and are followed by forms for the hallways (numbers preceded by an "H"). Forms for all interior stairs (numbers preceded by an "S") are located in the last section for each building survey form group.

References to directions have been simplified to relate to wall orientation. For example, the wall of the new hospital extension of Unit 2 facing the ferry slip will be referred to as the "north" wall, although the true compass direction is northwest. See drawing below for directional references.

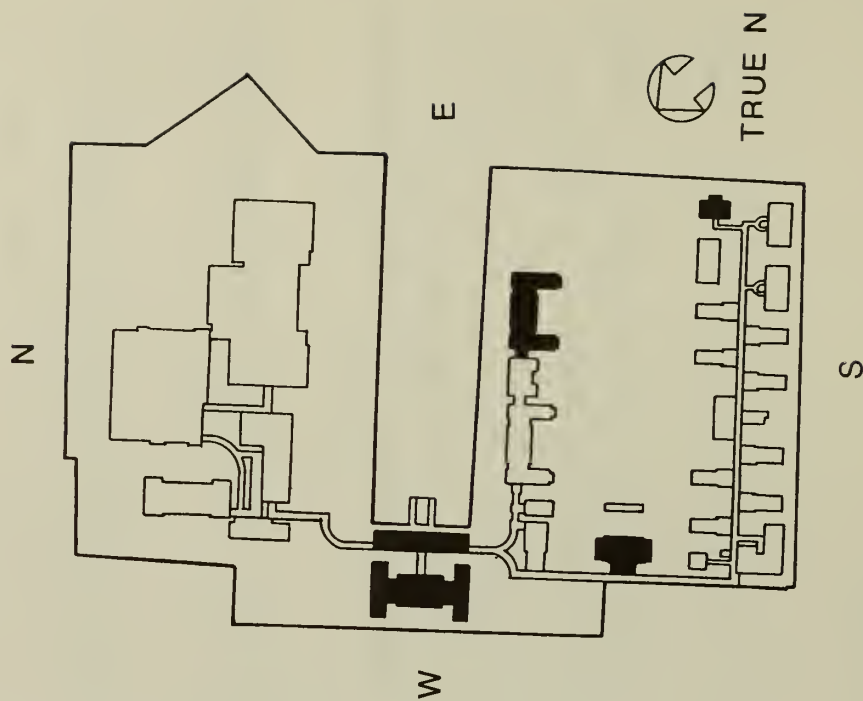

DEFINITIONS OF EXISTING CONDITIONS

The condition of each space has been evaluated according to criteria that were specifically developed for the main building on Ellis Island and adapted for all Unit One buildings for use in "Existing Condition Report, Unit One Buildings." These criteria have been further adapted for the Units 2, 3 and 4 structures. A range of conditions was defined for each material in the buildings following careful field inspection. The condition of a finish was evaluated relative to other similar finishes in all buildings using the standard terms "good," "fair," "poor" and "destroyed." Since these buildings have experienced extensive deterioration, no surfaces or fixtures were considered to be in "excellent" condition. In borderline cases, the more deteriorated condition was selected. It has been noted where the survey of a room, or parts of a room, was made difficult or impossible by debris accumulation.


Following are definitions of the criteria that were used in the existing condition survey of Units 2, 3 and 4 buildings.

FLOOR Tile

6

GOOD

85-100% intact.
Very few, if any,
cracks in tile.
Minor discoloration.
Retiling noticeable in
places.

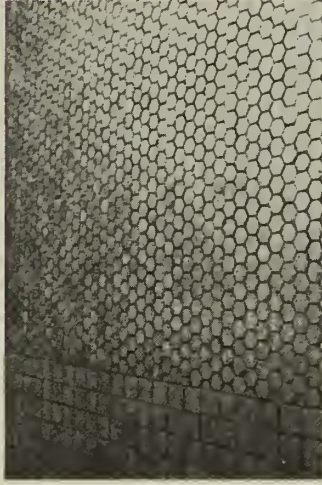


FAIR

60-85% intact.
Some cracks in
localized areas.
Some tiles missing.



POOR

30-60% intact.
Large cracks. Large
areas missing.

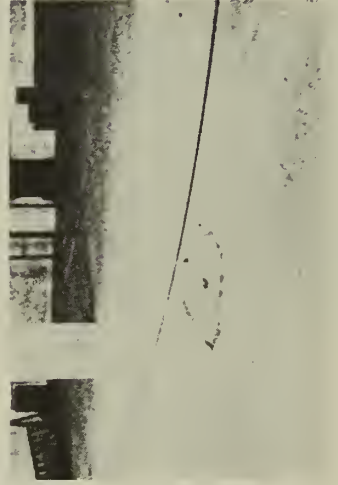

DESTROYED

0-30% intact.
Material is completely
missing or destroyed
beyond practical
retrieval.



FLOOR
Wood

GOOD

90-100% intact.
Floorboards in place.
Minor deterioration
of varnished
finish.



FAIR

75-90% intact.
General loss of
varnished finish
and wear of under-
lying wood surface.
Occasional areas of
staining.

POOR

20-75% intact.
Localized areas of
warping, severe
discoloration and
rot.

DESTROYED

Material is com-
pletely missing or
is destroyed beyond
practical retrieval.

NOTE: all surveyed wood floors were in good to fair condition

FLOOR Linoleum

GOOD

85-100% intact.
Little or no cracking or buckling. No material missing.




FAIR

60-85% intact.
Some material missing. Cracked into sections. Some buckling.



POOR

30-60% intact.
Significant amount of material missing. Extensive cracking, buckling, and spalling of material.

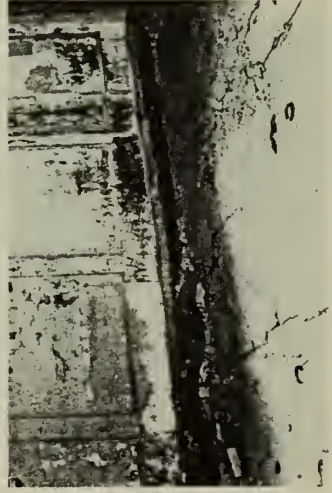

DESTROYED


0-30% intact.
Material is completely missing or is destroyed beyond practical retrieval.



FLOOR & BASE Resilient Tile

GOOD

85-100% intact.
Material in place,
adhered to floor or
base of wall, not
broken.

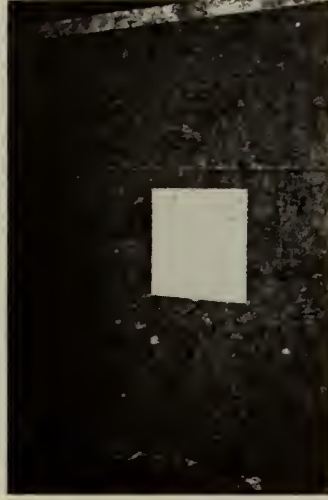

FAIR

60-85% intact.
Some material broken,
some buckling, some
adhesive failure.
Exposure of sections
of sub-floor.




POOR

30-60% intact.
Significant amount
of material is
missing, broken,
buckling, loose, no
longer adhered.



DESTROYED


0-30% intact.
Material is com-
pletely missing or
is destroyed beyond
practical retrieval.

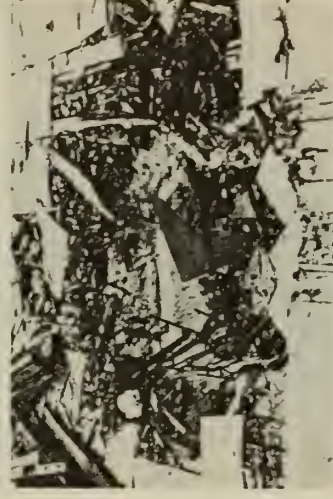

BASE Wood


GOOD

90-100% intact.
Still joined to
wall. Minor
deterioration of
paint surface.

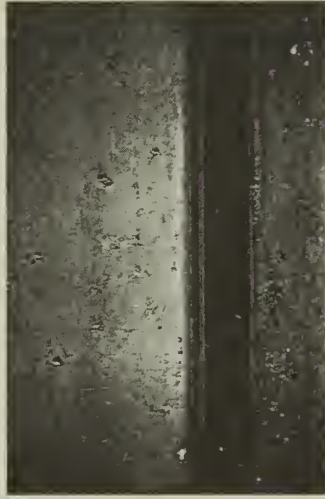


FAIR

75-90% intact.
Separated from wall
in limited areas.
Some deterioration
in localized areas
(generally along
window).

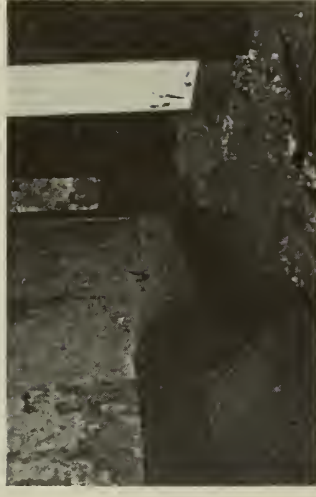

POOR

20-75% intact.
Complete separation
from wall. Serious
deterioration
(generally under
windows).

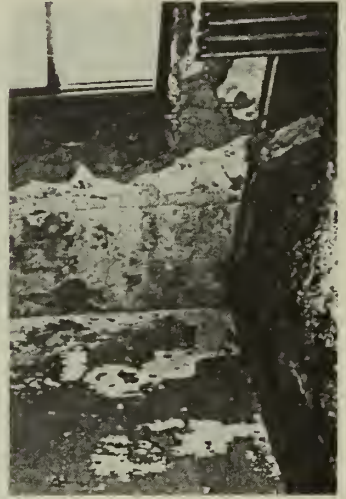

DESTROYED

Material is com-
pletely missing or
is destroyed beyond
practical retrieval.

BASE & WALLS

Tile / Tile Wainscot


GOOD

85-100% intact.
Few or no cracks forming. Minimum number of tiles missing.




FAIR

60-85% intact.
Some cracks in localized areas.
Some tiles missing.

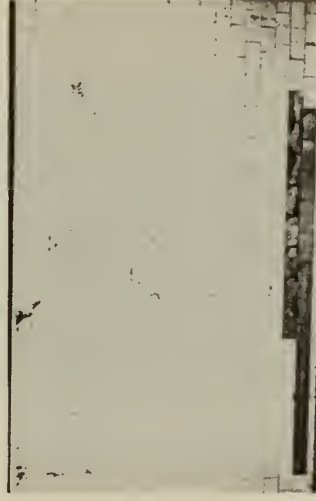

POOR

30-60% intact.
Large areas missing, sizable cracks present.

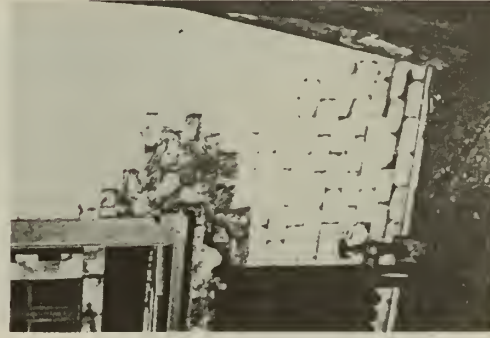

DESTROYED

0-30% intact.
Material is completely missing or is destroyed beyond practical retrieval.




WALLS & CEILINGS

Plaster

GOOD

70-100% intact.

Minor surface spalling, cracking and peeling of paint.

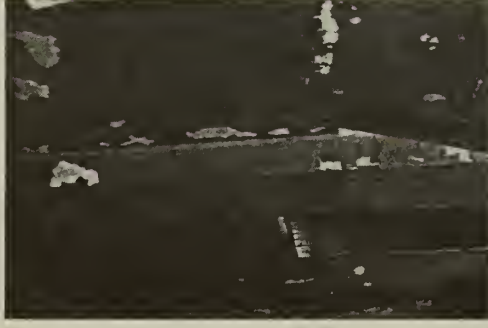

FAIR


50-70% intact.

Substantial surface spalling, cracking and peeling of paint. Unit masonry and/or basecoat exposed in certain areas.

POOR

20-50% intact.

Majority of plaster is severely cracked with buckling and spalling. Exposure of significant areas of base surface.

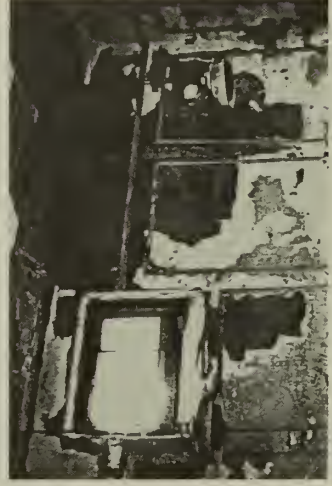

DESTROYED


0-20% intact.

Material is completely missing or is destroyed beyond practical retrieval.

WALLS & CEILINGS Glazed Wood Partitions / Gypsum Board / Acoustic Panels


GOOD

85-100% intact.
Minor surface damage
including scrapes,
knicks and peeling
of paint.

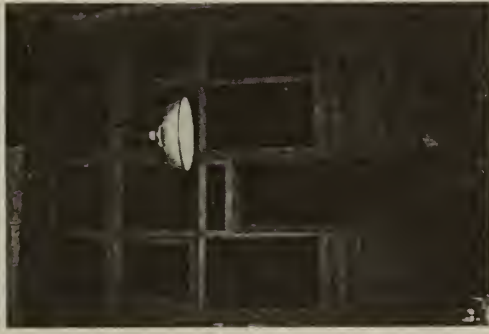

FAIR

50-70% intact.
Small holes and
cracks. Some
missing material.
Glass missing.

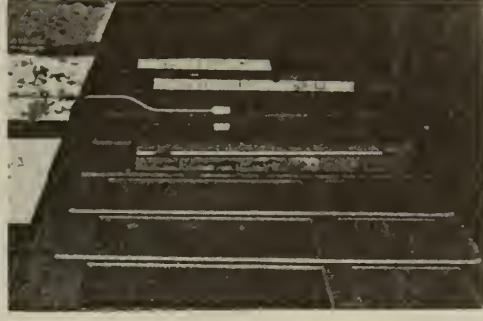


POOR

20-50% intact.
Large holes and
cracks. Major
amount of missing
material.



DESTROYED

0-20% intact.
Material is com-
pletely missing or
is destroyed beyond
practical retrieval.

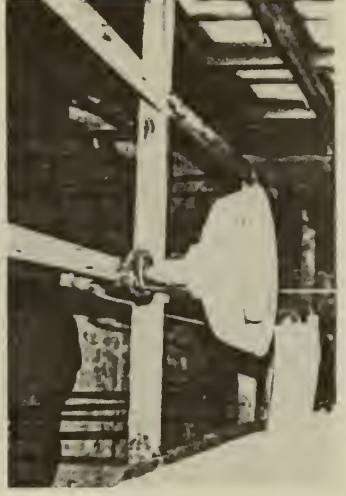


DOORS / OPENINGS

Wood / Glass Panelled

GOOD

Wood, glass, and hardware intact. Minor peeling of paint. Minor surface knicks and scrapes.

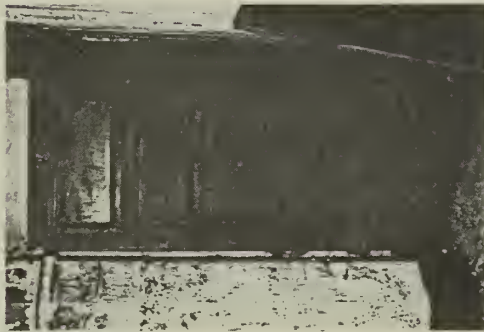

FAIR

Hardware intact, part may be missing. Minor warping of doors. Deteriorated paint finish and/or surface damage.



POOR

Severe wood damage, i.e., splitting and missing elements. Glass broken or missing. Extensive deterioration.



DESTROYED

Door is missing or is destroyed beyond practical retrieval.



DOORS / OPENINGS

Wood Veneer

GOOD

Wood and hardware intact, no splitting.




FAIR

Minor splitting and/or delamination. Finish and hardware may have minor deterioration.



POOR

Hardware missing. Severe splitting and/or delamination.

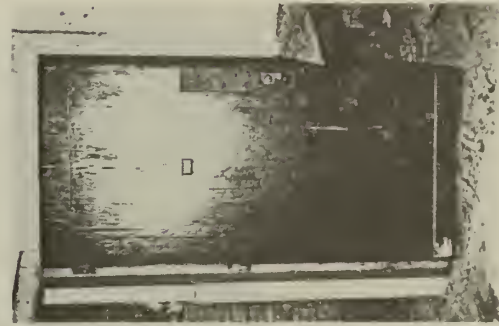

DESTROYED

Door is missing or is destroyed beyond practical retrieval.



DOORS / OPENINGS

Galvanized Metal


GOOD

Minor peeling of paint finish. Hardware intact.




FAIR

Deteriorated paint finish. Small dents to surface. Hardware may have minor damage.

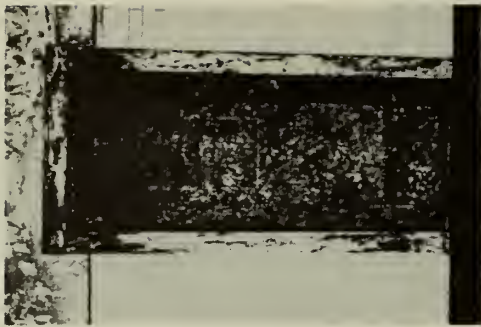


POOR

Deteriorated paint finish. Severe corrosion to surface. Bad dents. Hardware badly damaged or missing.

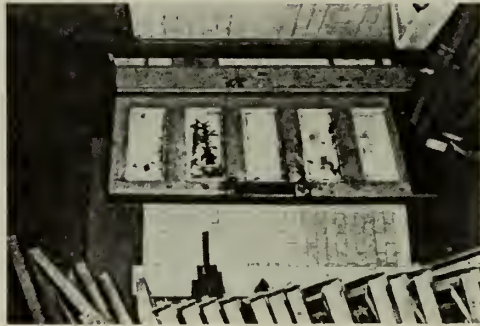

DESTROYED

Door is missing or is destroyed beyond practical retrieval.

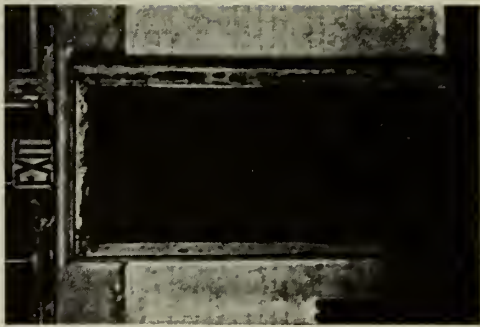

LIGHTING:		Incandescent/Type A		Intact		Destroyed	
		Incandescent/Type B		Intact		Destroyed	
		CML/Sconce		Intact		Destroyed	
		Other:		Intact		Destroyed	




The evaluation of lighting fixtures is based on physical appearance only and does not consider whether the fixture still functions. Ceiling fixtures are considered "intact" if the shade and mount are in place. Wall fixtures or sconces are considered intact with or without their shade, if the mount is in place. A fixture may be given an "intact" designation with or without its lamp, or bulb. A fixture is designated "destroyed" if it is damaged beyond practical retrieval or is missing.

Lighting fixture types consist of suspended glass globes, Type A, and ceiling-mounted or suspended "RLM" - type incandescent fixtures, Type B. "RLM" refers to a type of flared metal enamel shade, commonly used in industrial installations. Fixtures referred to as sconces on survey forms consist of oval or round shaped wall-mounted porcelain bases, some having glass shades. Another light source is referred to as "CML" (ceiling-mounted lamp) on survey forms. These fixtures consist of ceiling-mounted bare lamps in porcelain sockets and metal housing or lamps mounted to a ceiling conduit.


TYPE A: glass globes





TYPE B: "RLM" metal
shade fixtures

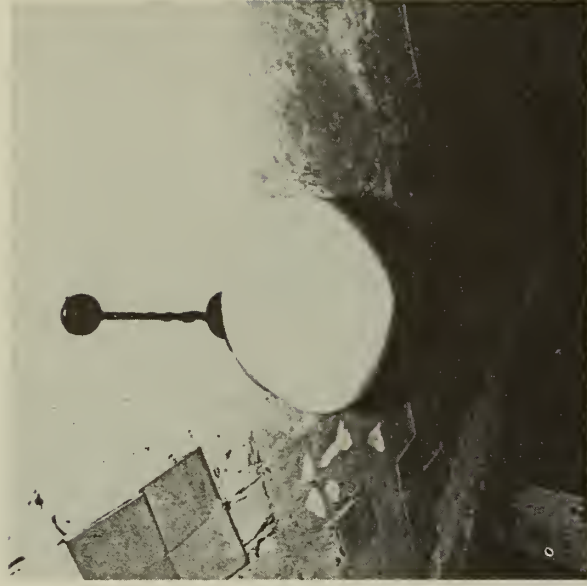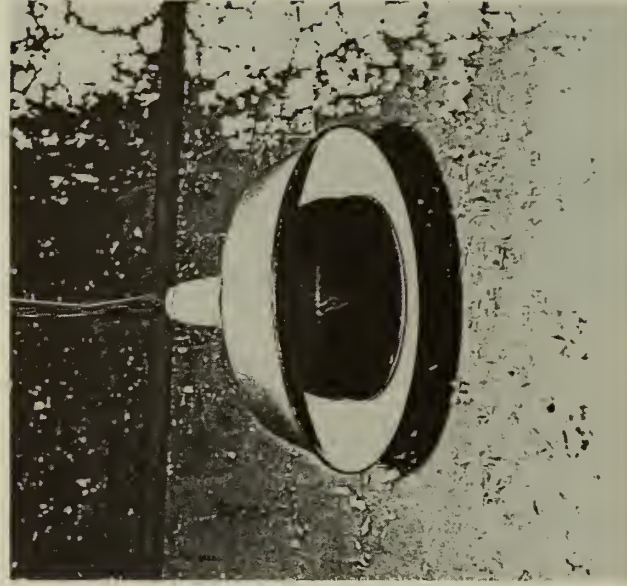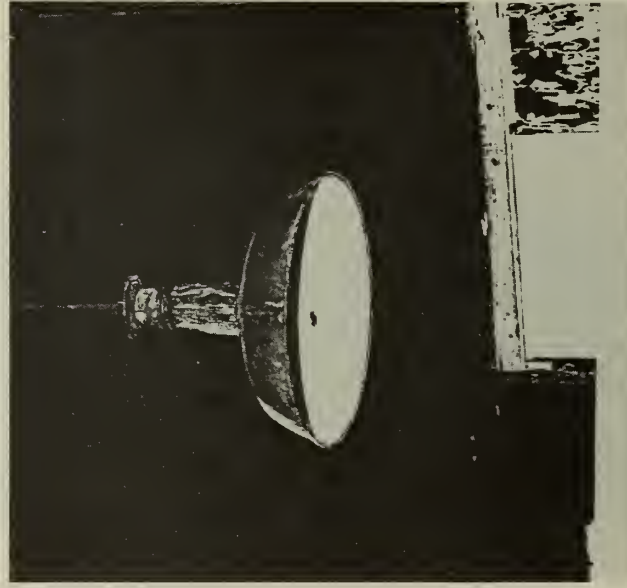


Sconce: Ward 1 Type
sconce, typically found
in wards of the new
hospital extension, and
sconce with oval mount

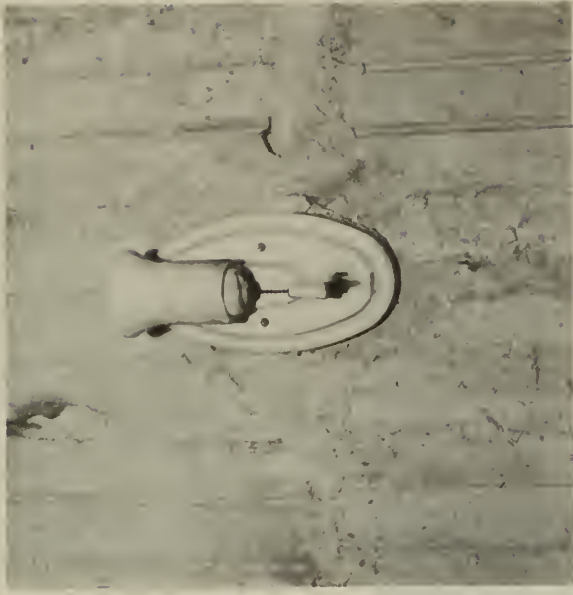

CML: ceiling-mounted
lamps, with metal
housing or conduit
mount

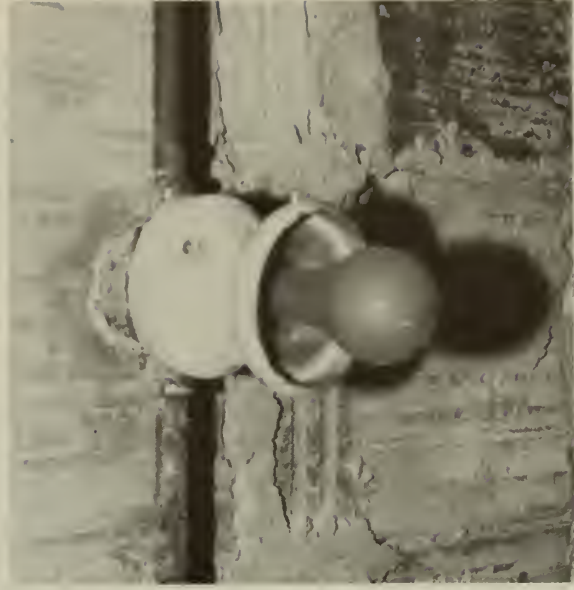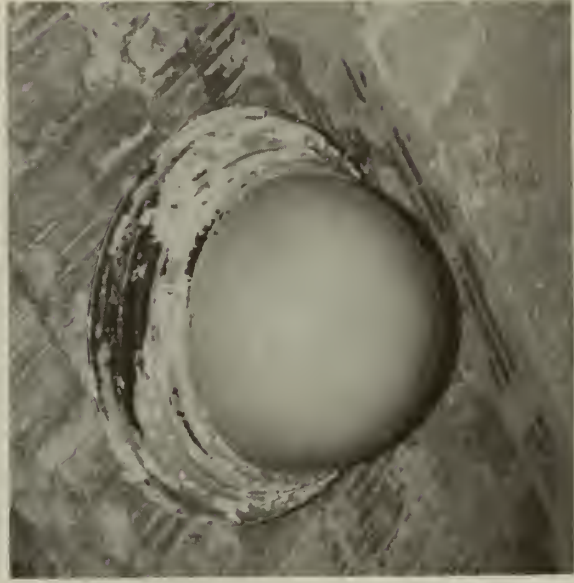

Other: Glass shade
fixtures and fluo-
rescent units

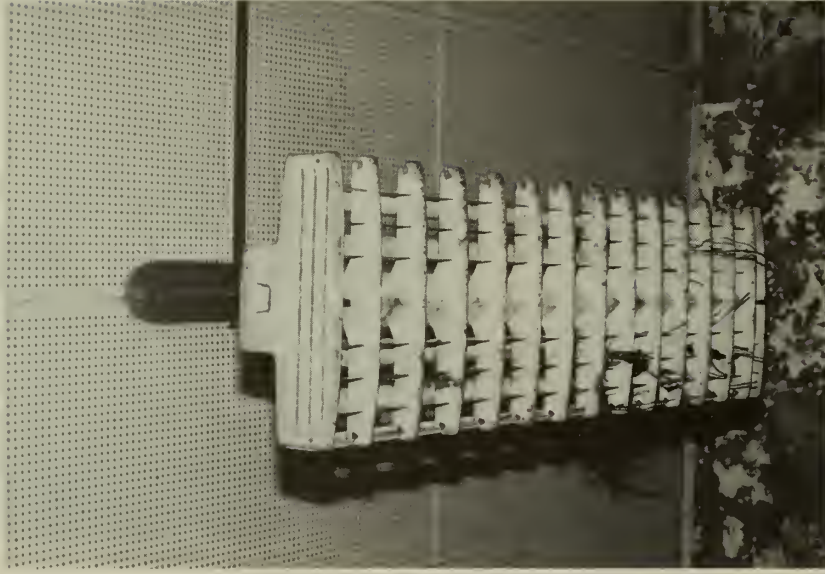


HEATING/ VENTILATION PLUMBING:	Radiators				Intact	Destroyed
	Vents/Fans					
	Sink/Toilet/Urinal					
	Other:					
					Intact	Destroyed
					Intact	Destroyed
					Intact	Destroyed
					Intact	Destroyed


Evaluation of heating, ventilation and plumbing fixtures is based on external appearance only and does not consider whether the fixture is still functioning. If a fixture is not "intact", it has been damaged beyond practical retrieval or is missing and is designated "destroyed".


The following photographs illustrate typical fixture types referred to in the survey form "notes".

RADIATOR: sectional floor type

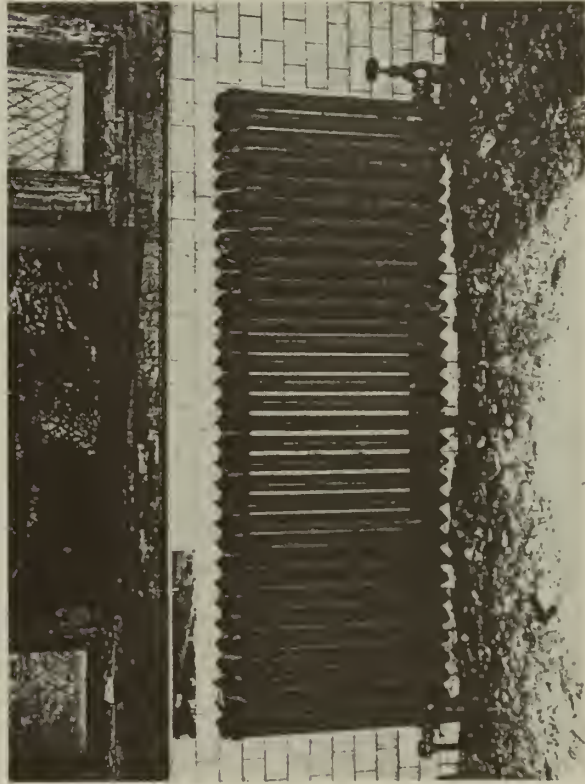


RADIATOR: sectional wall-mounted type

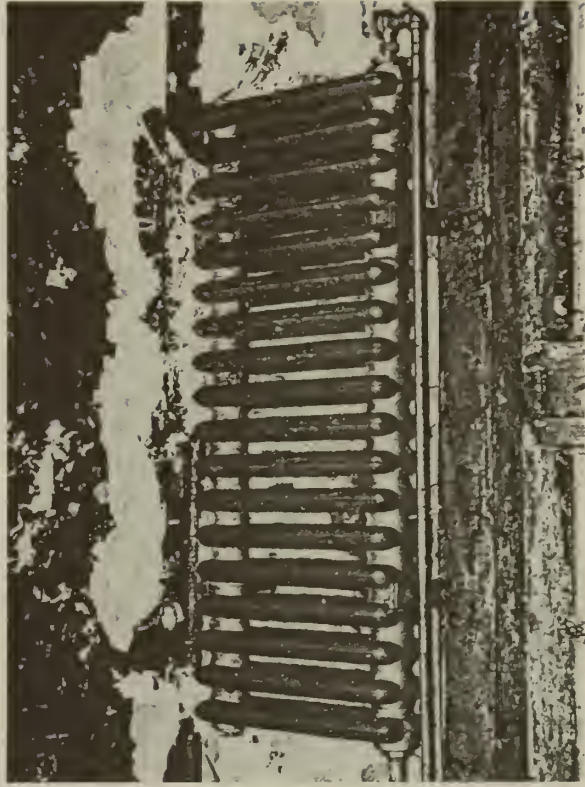

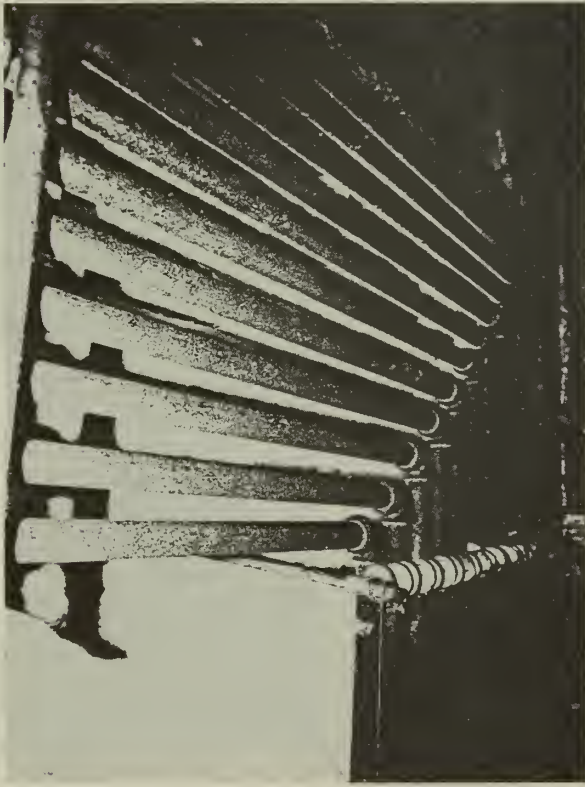

RADIATOR: parallel pipe cluster, ceiling-suspended

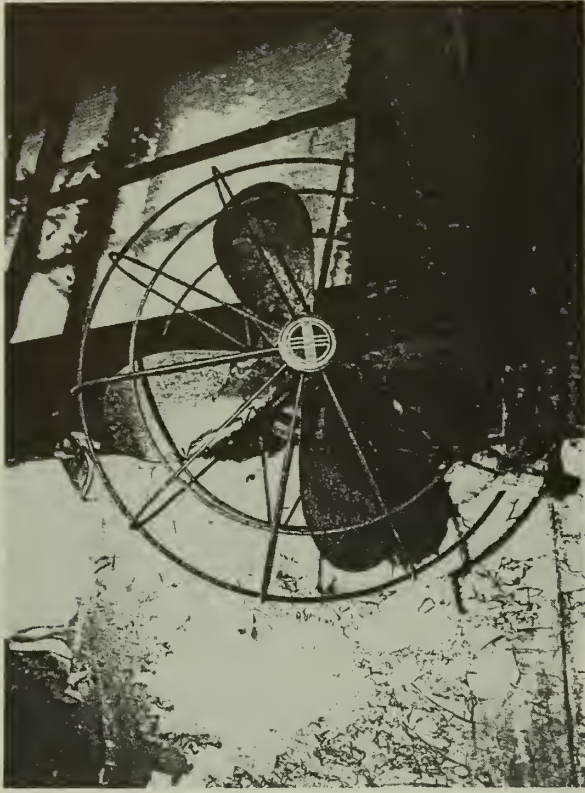



FAN: wall-mounted rotary

FAN: window fan




VENT: ceiling grille to fan house

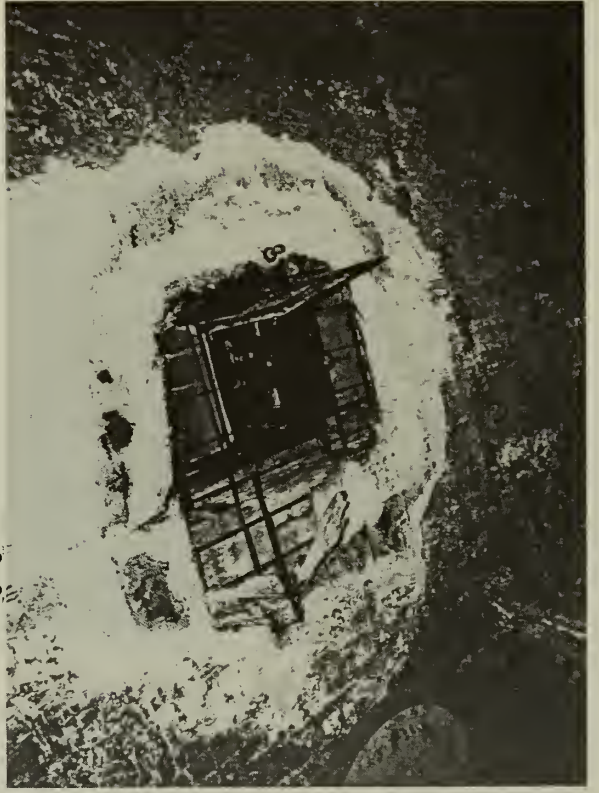

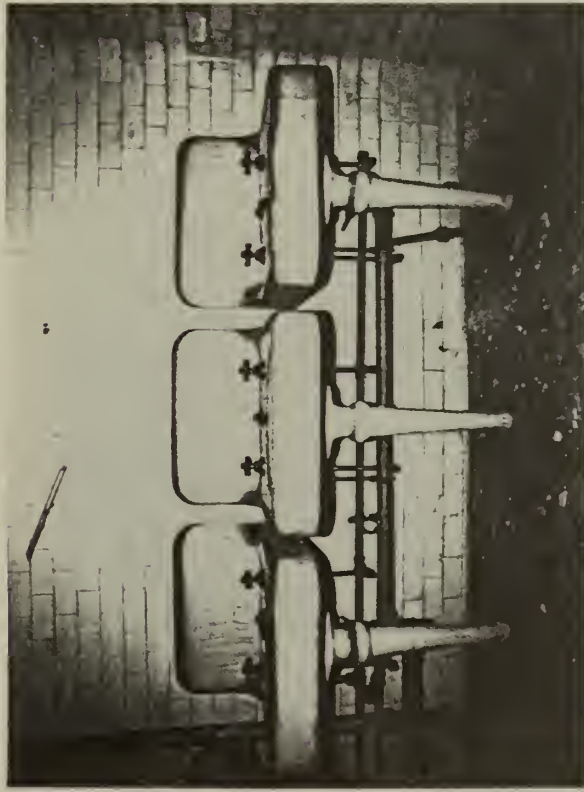

PLUMBING: porcelain rounded pedestal wall sinks (c. 1920's)

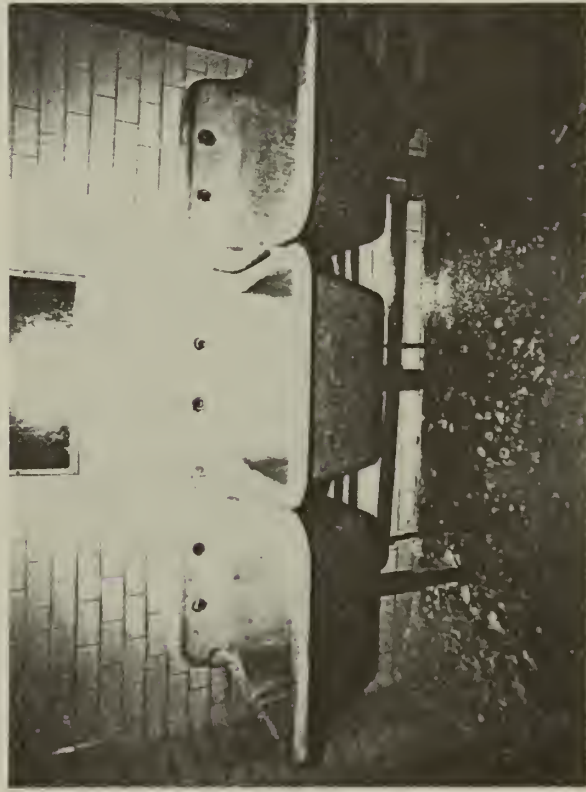


PLUMBING: slop sinks




PLUMBING: free-standing metal supported sinks and water fountain




PLUMBING: wall-mounted type urinal (c. 1940)

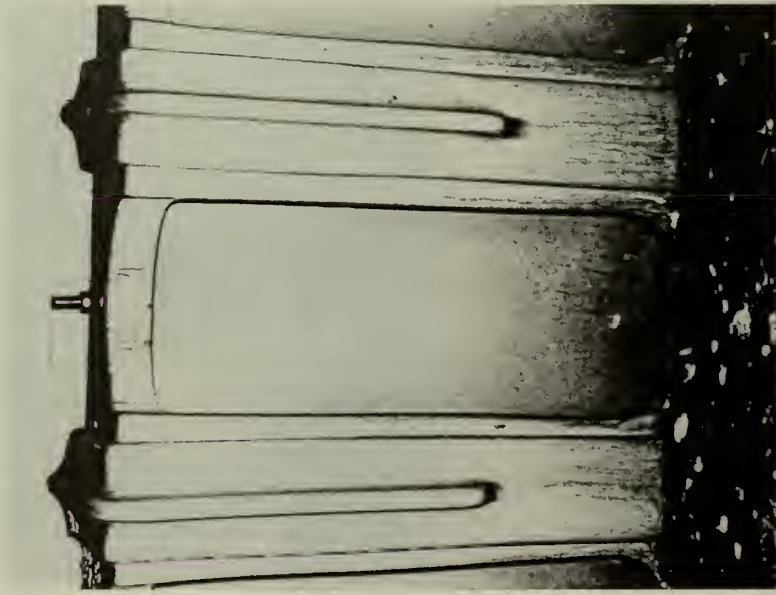

PLUMBING: floor-type urinal

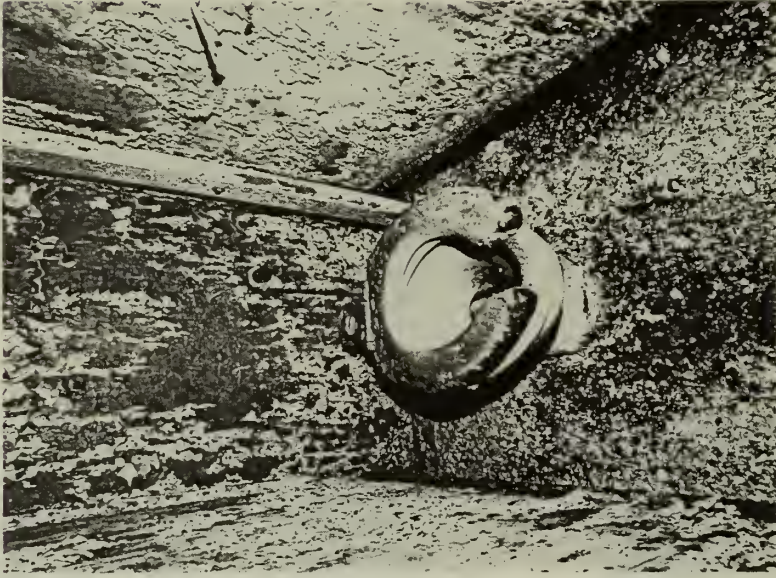

PLUMBING: toilet

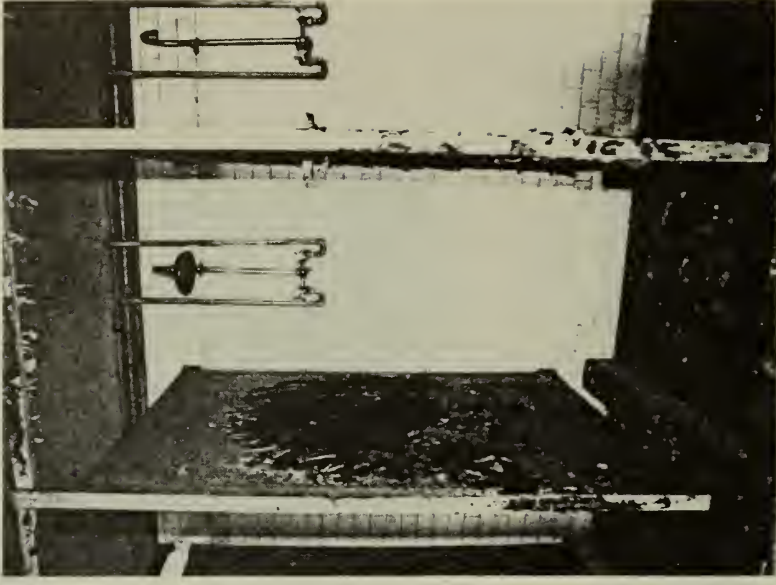

PLUMBING: shower stall with galvanized metal partitions



PLUMBING: porcelain square pedestal wall
sinks



PLUMBING: free standing urinals

PLUMBING: solid side bath tub.



PLUMBING: galvanized metal shower stalls

DEFINITIONS OF ARCHITECTURAL SIGNIFICANCE

A range of significance for spaces within the buildings of Units 2, 3 and 4 was developed for existing architectural spaces within each structure surveyed. The ranking of spaces for architectural significance is relative to the architectural context of each building as it relates to the architecture of Ellis Island as a whole. Certain factors were considered in evaluating the spaces:

- Volume, size, monumentality, proportions
- Quality of materials and workmanship
- Overall design
- Uniqueness of the design, rare features

In borderline cases, the higher level of significance was selected.

Following is a brief discussion of the criteria:


MOST ARCHITECTURAL SIGNIFICANCE

The classification of "Most Architectural Significance" was assigned to spaces that have great architectural character. Such spaces may exhibit monumental proportions and their design, materials, and workmanship are of a high quality. They are often unique volumes. An example is the waiting room, room 101, of the ferry house. This large volume is distinguished by a spacious stepped interior rising to 36 feet at its highest point, glazed terra cotta tile wainscot and a terrazzo floor.



SOME ARCHITECTURAL SIGNIFICANCE

The classification of "Some Architectural Significance" was assigned to spaces that have a moderate amount of architectural character. Volume, size, monumentality, and proportions may distinguish them from the more common and generally smaller spaces in the building. Careful attention was given to the use of materials and the execution of details. An example is room 110, of the new hospital extension. This volume is distinguished by its southern facing exit onto a verandah, composed of a central door with glazed transom and flanking windows. The space also has two pairs of double doors connecting it with rooms to the east and west.

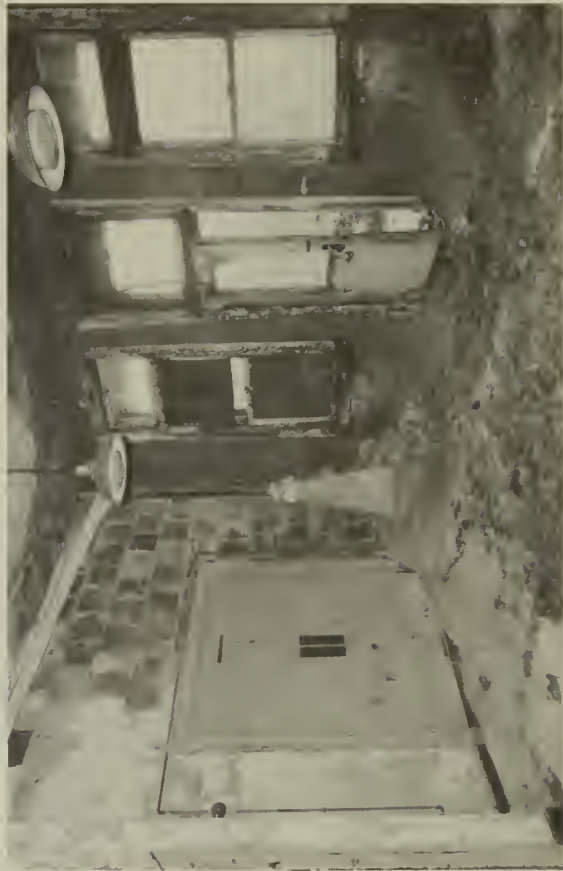

MINOR ARCHITECTURAL SIGNIFICANCE

The classification of "Minor Architectural Significance" was assigned to spaces that exhibit few architectural pretensions. Materials and workmanship are standard. Volume and proportions are relatively undistinguished. Rooms are common for their type. An example is room 114 of the immigrant building. Which was designed, but never utilized as a dormitory room. It has plaster walls, a suspended ceiling, and linoleum floor with an 8 inch cement border.



NEGLECTIBLE SIGNIFICANCE

The classification, "Negligible Architectural Significance" was assigned to spaces that have no architectural character. They are often very small and of standard materials and design. An example is H106B, a closet located in the west end of the first floor central corridor of the new hospital extension.





FERRY HOUSE

EXISTING CONDITIONS



Exhibit 24

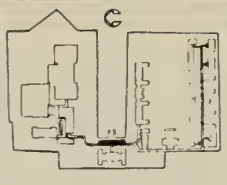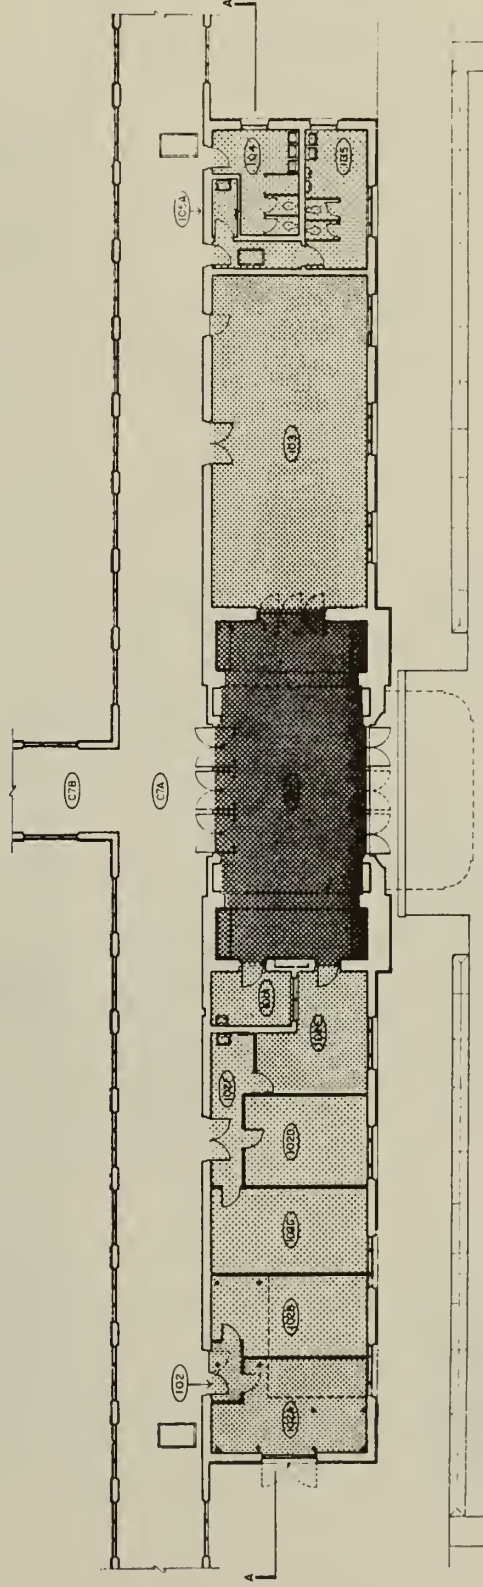

UNITED STATES DEPARTMENT OF THE INTERIOR	
NATIONAL PARK SERVICE	
DENVER SERVICE CENTER	
ARCHITECTS	
BETTER BUILDING BELLIE /	
MOTTER FINEGOLD & ALEXANDER	
411 EAST 11 STREET	
NEW YORK, NY 10009	
(212) 777-7600	
STRUCTURAL ENGINEERS	
ROBERT SALMAN ASSOCIATES, P.C.	
MECHANICAL & ELECTRICAL ENGINEERS	
SYRKA & HENNESSY INC.	
SURVEY OF	
STRUCTURES	
UNIT 2	
ELLIS ISLAND	
STATUE OF LIBERTY	
NATIONAL MONUMENT	
NEW YORK / NEW JERSEY	
DESIGNED	DATE
DRAWN	DATE
TECH REVIEW	DATE
KEY	
TITLE OF SHEET	
FERRY HOUSE	
FIRST FLOOR PLAN	
SUB SHEET NO.	DRAWING NO.
NO.	SHEET
OF	

356 | 26,012 / 1 of 9
DSC | JUL 88

FEET 1/8" = 1'-0"
METERS 1:50

ARCHITECTURAL SIGNIFICANCE



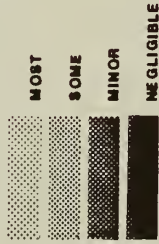


Exhibit 25

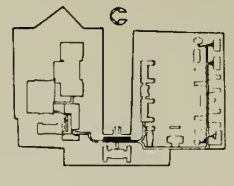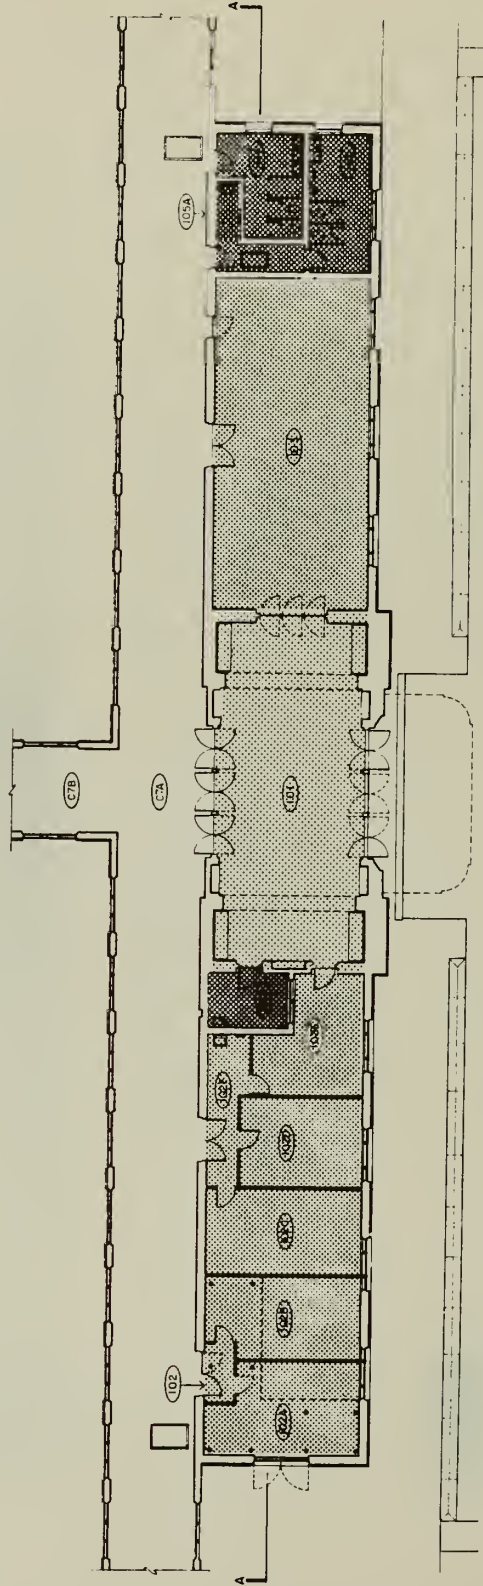

UNIT OF SHEET
FERRY HOUSE
FIRST FLOOR PLAN
SUB SHEET NO. _____
DRAWING NO. _____
PLOT SHEET NO. _____

UNITED STATES DEPARTMENT
OF THE INTERIOR
NATIONAL PARK SERVICE
DENVER SERVICE CENTER

ARCHITECTS:
BETTER BLINDER BELLE /
HOTTER FRINGOLD & ALEXANDER
41 EAST 11 STREET
NEW YORK, NY 10003
(212) 777-7800

STRUCTURAL ENGINEERS:
ROBERT S. BISHOP ASSOCIATES, P.C.
MECHANICAL & ELECTRICAL ENGINEERS:
BYRKA & HENNEBERRY INC.

SURVEY OF
STRUCTURES
UNIT 2

ELLIS ISLAND
STATUE OF LIBERTY
NATIONAL MONUMENT
NEW YORK / NEW JERSEY

DESIGNED	DATE	BY
DRAWN	DATE	BY
CHECKED	DATE	BY
IN CHARGE	DATE	BY
TEST REVIEW	DATE	BY

ELLIS ISLAND EXISTING CONDITION SURVEY

Ferry House

page: 33

ROOM NO: 101

LAST KNOWN USE: Waiting room

SQUARE FEET: 904

CEILING HEIGHT: 36' - 1/4" DATE: 9 Dec. 1985

	FINISHES:	CONDITION:	DATE:	NOTES:
FLOOR:	☒ Tile/Concrete ☐ Resilient ☐ Wood ☒ Other: Terrazzo	☒ Good ☐ Fair ☐ Poor ☐ Destroyed	1911-1923 1924-1933 1934-present ☒ In question	Black, white, light buff marble chips. Darker border. Brass division strips.
BASE:	☒ Tile/Concrete ☐ Resilient ☐ Wood ☐ Other:	☒ Good ☐ Fair ☐ Poor ☐ Destroyed	1911-1923 1924-1933 1934-present ☒ In question	
WALLS:	☒ Plaster ☐ Partitions ☒ Tile Wainscot ☐ Other:	☒ Good ☐ Fair ☐ Poor ☐ Destroyed	1911-1923 1924-1933 1934-present ☒ In question	Beige + pink Terra cotta tile. Changing. S. wall has area of missing tiles.
CEILING:	☒ Plaster ☐ Acoustic panels ☐ Cove ☐ Other:	☐ Good ☐ Fair ☐ Poor ☒ Destroyed	1911-1923 1924-1933 1934-present ☐ In question	Completely destroyed. Exposure of metal lath + frame. Possible to look into tower.
DOORS/ OPENINGS:	☒ Wood/Glass Panelled ☐ Wood Veneer ☒ Galvanized Metal ☐ Other:	☐ Good ☐ Fair ☐ Poor ☐ Destroyed	1911-1923 1924-1933 1934-present ☒ In question	3 pairs double swinging glass + metal doors on each of N + S walls. 2 6-light doors, S. wall. 3 single swinging doors, N. wall.
LIGHTING:	☐ Incandescent/Type A ☐ Incandescent/Type B ☒ CML/sconce ☐ Other:	☐ Intact ☐ Intact ☐ Intact ☐ Intact ☐ Destroyed ☐ Destroyed ☐ Destroyed ☐ Destroyed	1911-1923 1924-1933 1934-present ☒ In question	Ceiling destroyed - evidence of ceiling fixtures gone.
HEATING/ VENTILATION PLUMBING:	☒ Radiators ☐ Vents/Fans ☐ Sink/Toilet/Urinal ☐ Other:	☒ Intact ☐ Intact ☐ Intact ☐ Intact ☐ Destroyed ☐ Destroyed ☐ Destroyed	1911-1923 1924-1933 1934-present ☒ In question	8 metal lined wall niches for radiators.
MISCELLANEOUS:		☐ Good ☐ Fair ☐ Poor ☐ Destroyed	1911-1923 1924-1933 1934-present ☒ In question	4 high back curved wooden benches, one in each corner, stained, dark
SUMMARY:		☐ Good ☐ Fair ☐ Poor ☐ Destroyed	1911-1923 1924-1933 1934-present ☒ In question	ARCHITECTURAL SIGNIFICANCE: ☒ Most ☐ Some ☐ Minor ☐ Negligible

PHOTOGRAPHS:

① View North

② View South

③ View Southeast

ROOM NO.



PHOTOGRAPHS: ④ Doors, East wall



⑤ Doors, West wall



ROOM NO. 101

PHOTOGRAPHS:

ROOM NO.

ROOM NO: 101A

LAST KNOWN USE: Ferry Boat

SQUARE FEET: 91

CEILING HEIGHT: 10'-6 1/2" DATE: 9 Dec. 1985

Engineer's office

	FINISHES:	CONDITION:	DATE:	NOTES:
FLOOR:	☒ Tile/Concrete ☒ Resilient rolled ☐ Wood ☐ Other:	☐ Good ☐ Fair ☒ Poor ☐ Destroyed	☐ 1911-1923 ☐ 1924-1933 ☒ 1934-present ☐ In question	
BASE:	☒ Tile/Concrete ☐ Resilient ☐ Wood ☐ Other:	☐ Good ☒ Fair ☐ Poor ☐ Destroyed	☐ 1911-1923 ☐ 1924-1933 ☒ 1934-present ☐ In question	
WALLS:	☒ Plaster ☐ Partitions ☐ Tile Wainscot ☐ Other:	☐ Good ☒ Fair ☐ Poor ☐ Destroyed	☐ 1911-1923 ☐ 1924-1933 ☒ 1934-present ☐ In question	
CEILING:	☒ Plaster ☐ Acoustic panels ☐ Cove ☐ Other:	☐ Good ☒ Fair ☐ Poor ☐ Destroyed	☐ 1911-1923 ☐ 1924-1933 ☒ 1934-present ☐ In question	
DOORS/ OPENINGS:	☒ Wood/Glass Panelled ☐ Wood Veneer ☐ Galvanized Metal ☒ Other: screen door	☐ Good ☒ Fair ☐ Poor ☐ Destroyed	☐ 1911-1923 ☐ 1924-1933 ☒ 1934-present ☐ In question	Metal/glass panelled: 6 lights. 1 pane destroyed. Window into 102E, casement. chain hanging from ceiling, lamp shudding.
LIGHTING:	☐ Incandescent/Type A ☐ Incandescent/Type B ☐ CML/Sconce ☒ Other:	☐ Intact ☐ Intact ☐ Intact ☒ Intact ☐ Destroyed ☐ Destroyed ☐ Destroyed ☐ Destroyed	☐ 1911-1923 ☐ 1924-1933 ☒ 1934-present ☐ In question	
HEATING/ VENTILATION PLUMBING:	☒ Radiators ☒ Vents/Fans ☒ Sink/Toilet/Urinal ☐ Other:	☐ Intact ☐ Intact ☐ Intact ☐ Intact ☐ Destroyed ☐ Destroyed ☐ Destroyed ☐ Destroyed	☐ 1911-1923 ☐ 1924-1933 ☒ 1934-present ☐ In question	1 Rotary fan on shelf. 1 Wall mounted sectional radiator. 1 Wall mounted sink.
MISCELLANEOUS:		☐ Good ☐ Fair ☐ Poor ☐ Destroyed	☐ 1911-1923 ☐ 1924-1933 ☒ 1934-present ☐ In question	Fire instructions for "whistle warning" in glass plaque on N. wall, typed. Shelf + fuse box on N. wall. Shelf over sink, ghost of minor.
SUMMARY:		☐ Good ☒ Fair ☐ Poor ☐ Destroyed	☐ 1911-1923 ☐ 1924-1933 ☒ 1934-present ☐ In question	ARCHITECTURAL SIGNIFICANCE: Most Some ☒ Minor Negligible

PHOTOGRAPHS: ① View Southwest



② View South east



ROOM NO. 101A

ROOM NO: 102A

LAST KNOWN USE: Storage

SQUARE FEET: 292

CEILING HEIGHT: 16'-4 1/2" DATE: 9 Dec. 1985

	FINISHES:	CONDITION:	DATE:	NOTES:								
FLOOR:	☒ Tile/ Concrete ☐ Resilient ☐ Wood ☐ Other:	Good ☒ Fair Observed ☐ Poor Destroyed	1911-1923 1924-1933 ☒ 1934-present In question									
BASE:	☐ Tile/Concrete ☐ Resilient ☒ Wood ☒ Other:	Good ☒ Fair ☐ Poor Destroyed	1911-1923 1924-1933 ☒ 1934-present In question	Wooden partition walls have wood base. Bases of original walls - obscured by debris.								
WALLS:	☒ Plaster ☒ Partitions ☐ Tile Wainscot ☐ Other:	Good ☒ Fair ☐ Poor Destroyed	1911-1923 1924-1933 ☒ 1934-present In question	N. + part of S. wall - wood partitions. Gray paint. 2" wood strips over ceiling in wood sections.								
CEILING:	☒ Plaster ☐ Acoustic panels ☐ Cove ☐ Other	Good ☐ Fair ☒ Poor Destroyed	1911-1923 1924-1933 ☒ 1934-present In question	exposed iron later.								
DOORS/ OPENINGS:	☒ Wood/Glass Panelled ☐ Wood Veneer ☐ Galvanized Metal ☐ Other:	Good ☐ Fair ☒ Poor Destroyed	1911-1923 1924-1933 ☒ 1934-present In question	Wood vestibule addition w/ slatted glass panels, 8 panes. Entrance to 102B from vestibule. White paint. New plywood door.								
LIGHTING:	☒ Incandescent/Type A ☐ Incandescent/Type B ☐ CML/Sconce ☐ Other:	Intact ☐ Intact ☐ Intact ☐ Intact ☐ Destroyed ☐ Destroyed ☐ Destroyed ☐ Destroyed	1911-1923 1924-1933 ☒ 1934-present In question									
HEATING/ VENTILATION PLUMBING:	☒ Radiators ☐ Vents/Fans ☐ Sink/Toilet/Urinal ☐ Other:	Intact ☐ Intact ☐ Intact ☐ Intact ☐ Destroyed ☐ Destroyed ☐ Destroyed	1911-1923 1924-1933 ☒ 1934-present In question	small floor mounted sectional in vestibule, supported on bricks.								
MISCELLANEOUS:		Good ☒ Fair ☐ Poor Destroyed	1911-1923 1924-1933 ☒ 1934-present In question	Wood balcony supported by 8 iron columns. Blue-gray paint. Room filled with stacks of green wood benches.								
SUMMARY:		Good ☒ Fair ☐ Poor Destroyed	1911-1923 1924-1933 ☒ 1934-present In question	ARCHITECTURAL SIGNIFICANCE: <table><tr><td>Most</td><td>Some</td><td>Minor</td><td>Negligible</td></tr><tr><td>☐</td><td>☒</td><td>☐</td><td>☐</td></tr></table>	Most	Some	Minor	Negligible	☐	☒	☐	☐
Most	Some	Minor	Negligible									
☐	☒	☐	☐									

PHOTOGRAPHS: ① view last

ROOM NO. 102A



ROOM NO: 1028

LAST KNOWN USE: office

SQUARE FEET: 262

CEILING HEIGHT: 16'-4 1/2"

DATE: 9 Dec. 1985

	FINISHES:	CONDITION:	DATE:	NOTES:
FLOOR:	☒ Tile/Concrete ☐ Resilient ☐ Wood ☐ Other:	☒ Good ☐ Fair ☐ Poor ☐ Destroyed	☐ 1911-1923 ☐ 1924-1933 ☒ 1934-present ☐ In question	Painted gray
BASE:	☐ Tile/Concrete ☐ Resilient ☐ Wood ☒ Other:	☒ Good ☐ Fair ☐ Poor ☐ Destroyed	☐ 1911-1923 ☐ 1924-1933 ☒ 1934-present ☐ In question	Black painted base.
WALLS:	☒ Plaster ☒ Partitions ☐ Tile Wainscot ☐ Other:	☒ Good ☐ Fair ☐ Poor ☐ Destroyed	☐ 1911-1923 ☐ 1924-1933 ☒ 1934-present ☐ In question	N. + S. partition walls. Yellow paint. N. wall covered w/ plaster board - Black wood frame mounted on wall, unfilled w/ plywood.
CEILING:	☒ Plaster ☐ Acoustic panels ☐ Cove ☐ Other	☒ Good ☐ Fair ☐ Poor ☐ Destroyed	☐ 1911-1923 ☐ 1924-1933 ☒ 1934-present ☐ In question	
DOORS/ OPENINGS:	☒ Wood/Glass Panelled ☐ Wood Veneer ☐ Galvanized Metal ☐ Other:	☒ Good ☐ Fair ☐ Poor ☐ Destroyed	☐ 1911-1923 ☐ 1924-1933 ☒ 1934-present ☐ In question	from Vestibule. Stippled glass light. Single side light.
LIGHTING:	☒ Incandescent/Type A ☐ Incandescent/Type B ☐ CFL/Sconce ☐ Other:	☐ Intact ☐ Intact ☐ Intact ☐ Intact ☐ Destroyed ☐ Destroyed ☐ Destroyed ☐ Destroyed	☐ 1911-1923 ☐ 1924-1933 ☒ 1934-present ☐ In question	
HEATING/ VENTILATION PLUMBING:	☒ Radiators ☐ Vents/Fans ☐ Sink/Toilet/Urinal ☐ Other:	☐ Intact ☐ Intact ☐ Intact ☐ Intact ☐ Destroyed ☐ Destroyed ☐ Destroyed ☐ Destroyed	☐ 1911-1923 ☐ 1924-1933 ☒ 1934-present ☐ In question	
MISCELLANEOUS:		☒ Good ☐ Fair ☐ Poor ☐ Destroyed	☐ 1911-1923 ☐ 1924-1933 ☒ 1934-present ☐ In question	NPS office furniture/lockers. Balcony w/ iron columns. - Cont. from 102A.
SUMMARY:		☒ Good ☐ Fair ☐ Poor ☐ Destroyed	☐ 1911-1923 ☐ 1924-1933 ☒ 1934-present ☐ In question	ARCHITECTURAL SIGNIFICANCE:
				Most ☒ Some ☐ Minor ☐ Negligible

PHOTOGRAPHS: ① view east



② view west



ROOM NO: 102c

LAST KNOWN USE: office

SQUARE FEET: 274

CEILING HEIGHT: 16'-4"

DATE: 9 Dec. 1985

	FINISHES:	CONDITION:	DATE:	NOTES:
FLOOR:	☒ Tile/Concrete ☐ Resilient ☐ Wood ☐ Other:	☒ Good ☐ Fair ☐ Poor ☐ Destroyed	☐ 1911-1923 ☐ 1924-1933 ☒ 1934-present ☐ In question	gray paint.
BASE:	☐ Tile/Concrete ☐ Resilient ☒ Wood ☐ Other:	☒ Good ☐ Fair ☐ Poor ☐ Destroyed	☐ 1911-1923 ☐ 1924-1933 ☒ 1934-present ☐ In question	Wood base on N. partition wall. Other walls have none.
WALLS:	☒ Plaster ☒ Partitions ☐ Tile Wainscot ☐ Other:	☒ Good ☐ Fair ☐ Poor ☐ Destroyed	☐ 1911-1923 ☐ 1924-1933 ☒ 1934-present ☐ In question	Wood moulding on S. wall (frame). fresh yellow paint.
CEILING:	☒ Plaster ☐ Acoustic panels ☐ Cove ☐ Other	☒ Good ☐ Fair ☐ Poor ☐ Destroyed	☐ 1911-1923 ☐ 1924-1933 ☒ 1934-present ☐ In question	
DOORS/ OPENINGS:	☐ Wood/Glass Panelled ☒ Wood Veneer ☐ Galvanized Metal ☐ Other:	☒ Good ☐ Fair ☐ Poor ☐ Destroyed	☐ 1911-1923 ☐ 1924-1933 ☒ 1934-present ☐ In question	New plywood door. Transom light over door frame - / stripped glass.
LIGHTING:	☒ Incandescent/Type A ☒ Incandescent/Type B ☐ CML/Sconce ☐ Other:	☐ Intact ☐ Intact ☐ Intact ☐ Intact ☐ Destroyed ☐ Destroyed ☐ Destroyed ☐ Destroyed	☐ 1911-1923 ☐ 1924-1933 ☒ 1934-present ☐ In question	Globes missing.
HEATING/ VENTILATION PLUMBING:	☒ Radiators ☐ Vents/Fans ☐ Sink/Toilet/Urinal ☐ Other:	☐ Intact ☐ Intact ☐ Intact ☐ Intact ☐ Destroyed ☐ Destroyed ☐ Destroyed ☐ Destroyed	☐ 1911-1923 ☐ 1924-1933 ☒ 1934-present ☐ In question	
MISCELLANEOUS:		☒ Good ☐ Fair ☐ Poor ☐ Destroyed	☐ 1911-1923 ☐ 1924-1933 ☒ 1934-present ☐ In question	Lockers + table (NPS office furniture)
SUMMARY:		☒ Good ☐ Fair ☐ Poor ☐ Destroyed	☐ 1911-1923 ☐ 1924-1933 ☒ 1934-present ☐ In question	ARCHITECTURAL SIGNIFICANCE:
				Most Some Minor Negligible

PHOTOGRAPHS: ① view east



② view west



ROOM NO. 162C

ELLIS ISLAND

EXISTING CONDITION SURVEY

Ferry House

page: 45

ROOM NO: 102D

LAST KNOWN USE: Fire Cache

SQUARE FEET: 224

CEILING HEIGHT: 16'-4"

DATE: 9 Dec. 1985

	FINISHES:	CONDITION:	DATE:	NOTES:
FLOOR:	☒ Tile/Concrete ☐ Resilient ☐ Wood ☐ Other:	☒ Good ☐ Fair ☐ Poor ☐ Destroyed	☐ 1911-1923 ☐ 1924-1933 ☒ 1934-present ☐ In question	
BASE:	☐ Tile/Concrete ☐ Resilient ☒ Wood ☒ Other:	☒ Good ☐ Fair ☐ Poor ☐ Destroyed	☐ 1911-1923 ☐ 1924-1933 ☒ 1934-present ☐ In question	Wood base on partition walls. Black paint on plaster wall.
WALLS:	☒ Plaster ☒ Partitions ☐ Tile Wainscot ☐ Other:	☒ Good ☐ Fair ☐ Poor ☐ Destroyed	☐ 1911-1923 ☐ 1924-1933 ☒ 1934-present ☐ In question	E. wall, plaster. Walls painted light blue - shiny finish (blue) at seams of partitions.
CEILING:	☒ Plaster ☐ Acoustic panels ☐ Cove ☐ Other:	☒ Good ☐ Fair ☐ Poor ☐ Destroyed	☐ 1911-1923 ☐ 1924-1933 ☒ 1934-present ☐ In question	
DOORS/ OPENINGS:	☒ Wood/Glass Panelled ☐ Wood Veneer ☐ Galvanized Metal ☐ Other:	☒ Good ☐ Fair ☐ Poor ☐ Destroyed	☐ 1911-1923 ☐ 1924-1933 ☒ 1934-present ☐ In question	Single light - stoppered glass. u FIRE CACHE, AUTHORIZED PERSONNEL ONLY & NPS Logo painted on outside of door. Square transom light.
LIGHTING:	☒ Incandescent/Type A ☐ Incandescent/Type B ☐ CML/Sconce ☐ Other:	☐ Intact ☐ Destroyed ☐ Intact ☐ Destroyed ☐ Intact ☐ Destroyed ☐ Intact ☐ Destroyed	☐ 1911-1923 ☐ 1924-1933 ☒ 1934-present ☐ In question	globes missing.
HEATING/ VENTILATION PLUMBING:	☒ Radiators ☐ Vents/Fans ☐ Sink/Toilet/Urinal ☐ Other:	☐ Intact ☐ Destroyed ☐ Intact ☐ Destroyed ☐ Intact ☐ Destroyed ☐ Intact ☐ Destroyed	☐ 1911-1923 ☐ 1924-1933 ☒ 1934-present ☐ In question	
MISCELLANEOUS:		☐ Good ☐ Fair ☐ Poor ☐ Destroyed	☐ 1911-1923 ☐ 1924-1933 ☐ 1934-present ☐ In question	Orange Contact paper pasted on bottom of window panes. Remnants of green window shade.
SUMMARY:		☒ Good ☐ Fair ☐ Poor ☐ Destroyed	☐ 1911-1923 ☐ 1924-1933 ☒ 1934-present ☐ In question	ARCHITECTURAL SIGNIFICANCE: Most Some Minor Negligible

PHOTOGRAPHS: ① view east



② view west



ELLIS ISLAND EXISTING CONDITION SURVEY

Ferry House

page: 47

ROOM NO: 102E

LAST KNOWN USE: Office

SQUARE FEET: 269

CEILING HEIGHT: 6'-4" DATE: 9 Dec. 1985

	FINISHES:	CONDITION:	DATE:	NOTES:
FLOOR:	☒ Tile/Concrete ☐ Resilient ☐ Wood ☐ Other:	☒ Good ☐ Fair ☐ Poor ☐ Destroyed	1900-1912 1913-1933 1934-present In question	
BASE:	☐ Tile/Concrete ☐ Resilient ☒ Wood ☐ Other:	☒ Good ☐ Fair ☐ Poor ☐ Destroyed	1900-1912 1913-1933 1934-present In question	Wood base on partition walls only.
WALLS:	☒ Plaster ☒ Partitions ☐ Tile Wainscot ☐ Other:	☒ Good ☐ Fair ☐ Poor ☐ Destroyed	1900-1912 1913-1933 1934-present In question	W. & S. walls: partitions. Paint peeling at seams.
CEILING:	☒ Plaster ☐ Acoustic panels ☐ Cove ☐ Other:	☒ Good ☐ Fair ☐ Poor ☐ Destroyed	1900-1912 1913-1933 1934-present In question	
DOORS/ OPENINGS:	☒ Wood/Glass Panelled ☒ Wood Veneer— ☐ Galvanized Metal ☐ Other:	☒ Good ☐ Fair ☐ Poor ☐ Destroyed	1900-1912 1913-1933 1934-present In question	1 6-light metal/glass panelled door to 101. 1 Wood door to 102F. 1 Casement windows to 101A w/ metal grille.
LIGHTING:	☒ Incandescent/Type A ☒ Incandescent/Type B ☐ CML/Sconce ☐ Other:	☐ Intact ☐ Intact ☐ Intact ☐ Intact ☐ Destroyed ☐ Destroyed ☐ Destroyed ☐ Destroyed	1900-1912 1913-1933 1934-present In question	
HEATING/ VENTILATION PLUMBING:	☐ Radiators ☐ Vents/Fans ☐ Sink/Toilet/Urinal ☐ Other:	☐ Intact ☐ Intact ☐ Intact ☐ Intact ☐ Destroyed ☐ Destroyed ☐ Destroyed ☐ Destroyed	1900-1912 1913-1933 1934-present In question	Radiators, if they exist, are observed from view by storage items.
MISCELLANEOUS:		☐ Good ☐ Fair ☐ Poor ☐ Destroyed	1900-1912 1913-1933 1934-present In question	Storage of trash cans.
SUMMARY:		☐ Good ☒ Fair ☐ Poor ☐ Destroyed	1900-1912 1913-1933 1934-present In question	ARCHITECTURAL SIGNIFICANCE: ☐ Most ☒ Some ☐ Minor ☐ Negligible

PHOTOGRAPHS: ① View Northeast



ELLIS ISLAND

EXISTING CONDITION SURVEY

Ferry House

page: 49

ROOM NO: 102F

LAST KNOWN USE: *Veterinole*

SQUARE FEET: 82


CEILING HEIGHT: 16'-4"

DATE: 9 Dec. 1985

	FINISHES:	CONDITION:	DATE:	NOTES:
FLOOR:	☒ Tile/Concrete ☐ Resilient ☐ Wood ☐ Other:	☒ Good ☐ Fair ☐ Poor ☐ Destroyed	☐ 1911-1923 ☐ 1924-1933 ☒ 1934-present ☐ In question	
BASE:	☐ Tile/Concrete ☐ Resilient ☒ Wood ☐ Other:	☒ Good ☐ Fair ☐ Poor ☐ Destroyed	☐ 1911-1923 ☐ 1924-1933 ☒ 1934-present ☐ In question	Wood base on partition walls only.
WALLS:	☒ Plaster ☒ Partitions ☐ Tile Wainscot ☐ Other:	☒ Good ☐ Fair ☐ Poor ☐ Destroyed	☐ 1911-1923 ☐ 1924-1933 ☒ 1934-present ☐ In question	E + S. walls: partitions.
CEILING:	☒ Plaster ☐ Acoustic panels ☐ Cove ☐ Other:	☒ Good ☐ Fair ☐ Poor ☐ Destroyed	☐ 1911-1923 ☐ 1924-1933 ☒ 1934-present ☐ In question	
DOORS/ OPENINGS:	☐ Wood/Glass Panelled ☒ Wood Veneer ☐ Galvanized Metal ☐ Other:	☐ Good ☐ Fair ☐ Poor ☐ Destroyed	☐ 1911-1923 ☐ 1924-1933 ☒ 1934-present ☐ In question	
LIGHTING:	☒ Incandescent/Type A ☐ Incandescent/Type B ☐ CML/Sconce ☐ Other:	☐ Intact ☐ Intact ☐ Intact ☐ Intact ☐ Destroyed ☐ Destroyed ☐ Destroyed ☐ Destroyed	☐ 1911-1923 ☐ 1924-1933 ☒ 1934-present ☐ In question	
HEATING/ VENTILATION PLUMBING:	☐ Radiators ☐ Vents/Fans ☒ Sink/Toilet/Urinal ☐ Other:	☐ Intact ☐ Intact ☐ Intact ☐ Intact ☐ Destroyed ☐ Destroyed ☐ Destroyed ☐ Destroyed	☐ 1911-1923 ☐ 1924-1933 ☒ 1934-present ☐ In question	1 wall-mounted sink.
MISCELLANEOUS:		☐ Good ☐ Fair ☐ Poor ☐ Destroyed	☐ 1911-1923 ☐ 1924-1933 ☒ 1934-present ☐ In question	Fuse box on V. wall. Iron ladder attached to N. wall climbs up thru ceiling to roof. Chain hangs from roof hatch.
SUMMARY:		☐ Good ☒ Fair ☐ Poor ☐ Destroyed	☐ 1911-1923 ☐ 1924-1933 ☒ 1934-present ☐ In question	ARCHITECTURAL SIGNIFICANCE: Most Some Minor Negligible

PHOTOGRAPHS: ① View North

ROOM NO. 102F

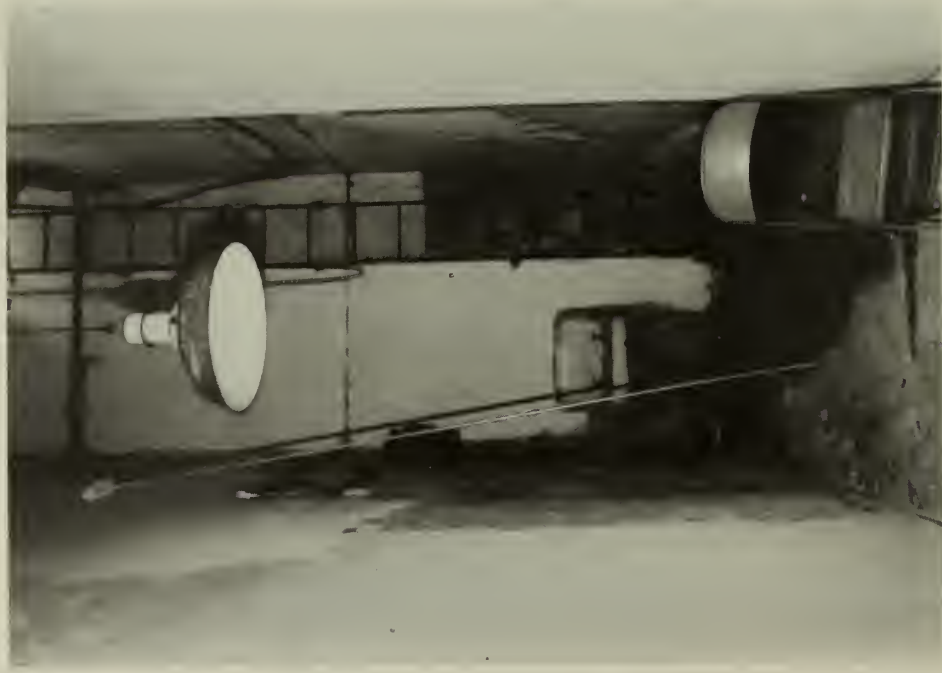

ROOM NO: 103

LAST KNOWN USE: Storage

SQUARE FEET: 1049

CEILING HEIGHT: 16'-4 1/4"

DATE: 9 Dec. 1985

	FINISHES:	CONDITION:	DATE:	NOTES:
FLOOR:	☒ Tile/Concrete ☐ Resilient ☐ Wood ☒ Other: Terrazzo	☒ Good ☐ Fair ☐ Poor ☐ Destroyed	☐ 1911-1923 ☐ 1924-1933 ☒ 1934-present ☐ In question	Black, white, light buff marble chips. Broad division strips.
BASE:	☒ Tile/Concrete ☐ Resilient ☐ Wood ☐ Other:	☒ Good ☐ Fair ☐ Poor ☐ Destroyed	☐ 1911-1923 ☐ 1924-1933 ☒ 1934-present ☐ In question	Brick tile.
WALLS:	☒ Plaster ☐ Partitions ☒ Tile Wainscot ☐ Other:	☒ Good ☐ Fair ☐ Poor ☐ Destroyed	☐ 1911-1923 ☐ 1924-1933 ☒ 1934-present ☐ In question	
CEILING:	☒ Plaster ☐ Acoustic panels ☐ Cove ☐ Other:	☐ Good ☐ Fair ☐ Poor ☐ Destroyed	☐ 1911-1923 ☐ 1924-1933 ☒ 1934-present ☐ In question	Patches of missing acoustic tiles.
DOORS/ OPENINGS:	☐ Wood/Glass Panelled ☐ Wood Veneer ☒ Galvanized Metal ☐ Other: w/ glass	☐ Good ☐ Fair ☒ Poor ☐ Destroyed	☐ 1911-1923 ☐ 1924-1933 ☒ 1934-present ☐ In question	1 double door: W. wall, 4 lights each. 1 triple door: S. wall, 6 lights each. 1 single door with small square light angle and screen door blind.
LIGHTING:	☒ Incandescent/Type A ☐ Incandescent/Type B ☒ CML/Sconce ☐ Other:	☐ Intact ☐ Intact ☐ Intact ☐ Intact ☐ Destroyed ☐ Destroyed ☐ Destroyed ☐ Destroyed	☐ 1911-1923 ☐ 1924-1933 ☒ 1934-present ☐ In question	
HEATING/ VENTILATION PLUMBING:	☒ Radiators ☐ Vents/Fans ☐ Sink/Toilet/Urinal ☐ Other:	☐ Intact ☐ Intact ☐ Intact ☐ Intact ☐ Destroyed ☐ Destroyed ☐ Destroyed ☐ Destroyed	☐ 1911-1923 ☐ 1924-1933 ☒ 1934-present ☐ In question	1 wall-mounted rotary fan on S. wall. Radiators, if they exist, are obscured by storage items.
MISCELLANEOUS:		☐ Good ☐ Fair ☐ Poor ☐ Destroyed	☐ 1911-1923 ☐ 1924-1933 ☒ 1934-present ☐ In question	1 shelf, NW corner. 1 strip on ceiling, N. end running E/W. 1 chain hangs from it.
SUMMARY:		☒ Good ☐ Fair ☐ Poor ☐ Destroyed	☐ 1911-1923 ☐ 1924-1933 ☒ 1934-present ☐ In question	ARCHITECTURAL SIGNIFICANCE: ☒ Most ☐ Some ☐ Minor ☐ Negligible

PHOTOGRAPHS: ① view north



② view south



ROOM NO:	104	LAST KNOWN USE:	Womens toilet	SQUARE FEET:	163	CEILING HEIGHT:	11'-1 1/4"	DATE:	9 Dec. 1985
		FINISHES:	CONDITION:		DATE:		NOTES:		
FLOOR:	☒	Tile/Concrete	☒	Good	1911-1923	putty color, 6" sq, matte.			
	☐	Resilient	☐	Fair	1924-1933				
	☐	Wood	☒	Poor	1934-present				
	☐	Other:	☐	Destroyed	In question				
BASE:	☒	Tile/Concrete	☒	Good	1911-1923				
	☐	Resilient	☐	Fair	1924-1933				
	☐	Wood	☒	Poor	1934-present				
	☐	Other:	☐	Destroyed	In question				
WALLS:	☐	Plaster	☒	Good	1911-1923				
	☐	Partitions	☐	Fair	1924-1933				
	☒	Tile Wainscot	☐	Poor	1934-present				
	☐	Other:	☐	Destroyed	In question				
CEILING:	☒	Plaster	☒	Good	1911-1923				
	☐	Acoustic panels	☐	Fair	1924-1933				
	☐	Cove	☒	Poor	1934-present				
	☐	Other:	☐	Destroyed	In question				
DOORS/ OPENINGS:	☒	Wood/Glass Panelled	☒	Good	1911-1923				
	☒	Wood Veneer	☐	Fair	1924-1933				
	☐	Galvanized Metal	☒	Poor	1934-present				
	☐	Other:	☐	Destroyed	In question				
LIGHTING:	☐	Incandescent/Type A	☐	Intact	1911-1923				
	☒	Incandescent/Type B	☒	Intact	1924-1933				
	☐	CML/Sconce	☐	Intact	1934-present				
	☐	Other:	☐	Destroyed	In question				
HEATING/ VENTILATION PLUMBING:	☐	Radiators	☐	Intact	1911-1923	3 central pedestal sinks. 2 toilets, third removed.			
	☐	Vents/Fans	☐	Intact	1924-1933				
	☒	Sink/Toilet/Unit	☐	Intact	1934-present				
	☐	Other:	☐	Destroyed	In question				
MISCELLANEOUS:	☐		☒	Good	1911-1923	2 new heaters. 3 structural glass toilet stalls. 3 pump soap dispensers over sinks.			
	☐		☐	Fair	1924-1933				
	☐		☐	Poor	1934-present				
	☐		☒	Destroyed	In question				
SUMMARY:	☒		☒	Good	1911-1923	ARCHITECTURAL SIGNIFICANCE:			
	☐		☐	Fair	1924-1933				
	☐		☐	Poor	1934-present				
	☐		☒	Destroyed	In question				
							Most Some Minor Negligible		

PHOTOGRAPHS: ① View East



② View South east



ROOM NO. 104

ROOM NO: 105

LAST KNOWN USE: Men's toilet

SQUARE FEET: 176

CEILING HEIGHT:

DATE: 9 Dec. 1985

	FINISHES:	CONDITION:	DATE:	NOTES:
FLOOR:	☒ Tile/Concrete ☐ Resilient ☐ Wood ☐ Other:	☒ Good ☐ Fair ☐ Poor ☐ Destroyed	1911-1923 1924-1933 1934-present In question	putty color, 6" sq., matte.
BASE:	☒ Tile/Concrete ☐ Resilient ☐ Wood ☐ Other:	☒ Good ☐ Fair ☐ Poor ☐ Destroyed	1911-1923 1924-1933 1934-present In question	
WALLS:	☐ Plaster ☐ Partitions ☒ Tile Wainscot ☐ Other:	☒ Good ☐ Fair ☐ Poor ☐ Destroyed	1911-1923 1924-1933 1934-present In question	
CEILING:	☒ Plaster ☐ Acoustic panels ☐ Cove ☐ Other:	☐ Good ☒ Fair ☐ Poor ☐ Destroyed	1911-1923 1924-1933 1934-present In question	
DOORS/ OPENINGS:	☐ Wood/Glass Panelled ☐ Wood Veneer ☒ Galvanized Metal ☐ Other:	☐ Good ☐ Fair ☐ Poor ☐ Destroyed	1911-1923 1924-1933 1934-present In question	glass missing from light of wood door.
LIGHTING:	☒ Incandescent/Type A ☐ Incandescent/Type B ☐ CML/Sconce ☐ Other:	☐ Intact ☐ Intact ☐ Intact ☐ Intact ☐ Destroyed ☐ Destroyed ☐ Destroyed ☐ Destroyed	1911-1923 1924-1933 1934-present In question	
HEATING/ VENTILATION PLUMBING:	☒ Radiators ☒ Vents/Fans ☒ Sink/Toilet/Urinal ☐ Other:	☒ Intact ☐ Intact ☐ Intact ☐ Intact ☐ Destroyed ☐ Destroyed ☐ Destroyed ☐ Destroyed	1911-1923 1924-1933 1934-present In question	2 new heaters. 2 central pedestal sinks. 1 slop sink in closet. 2 toilets, 2 urinals (floor-type). Door to closet: "Dangers high Voltage." "MEN" stencilled in black w/ gold trim on plaque on door.
MISCELLANEOUS:		☒ Good ☐ Fair ☐ Poor ☐ Destroyed	1911-1923 1924-1933 1934-present In question	
SUMMARY:		☒ Good ☐ Fair ☐ Poor ☐ Destroyed	1911-1923 1924-1933 1934-present In question	ARCHITECTURAL SIGNIFICANCE: Most Some Minor Negligible


PHOTOGRAPHS: ① view Southeast


② view north west

ROOM NO. 105



ADMINISTRATION BUILDING

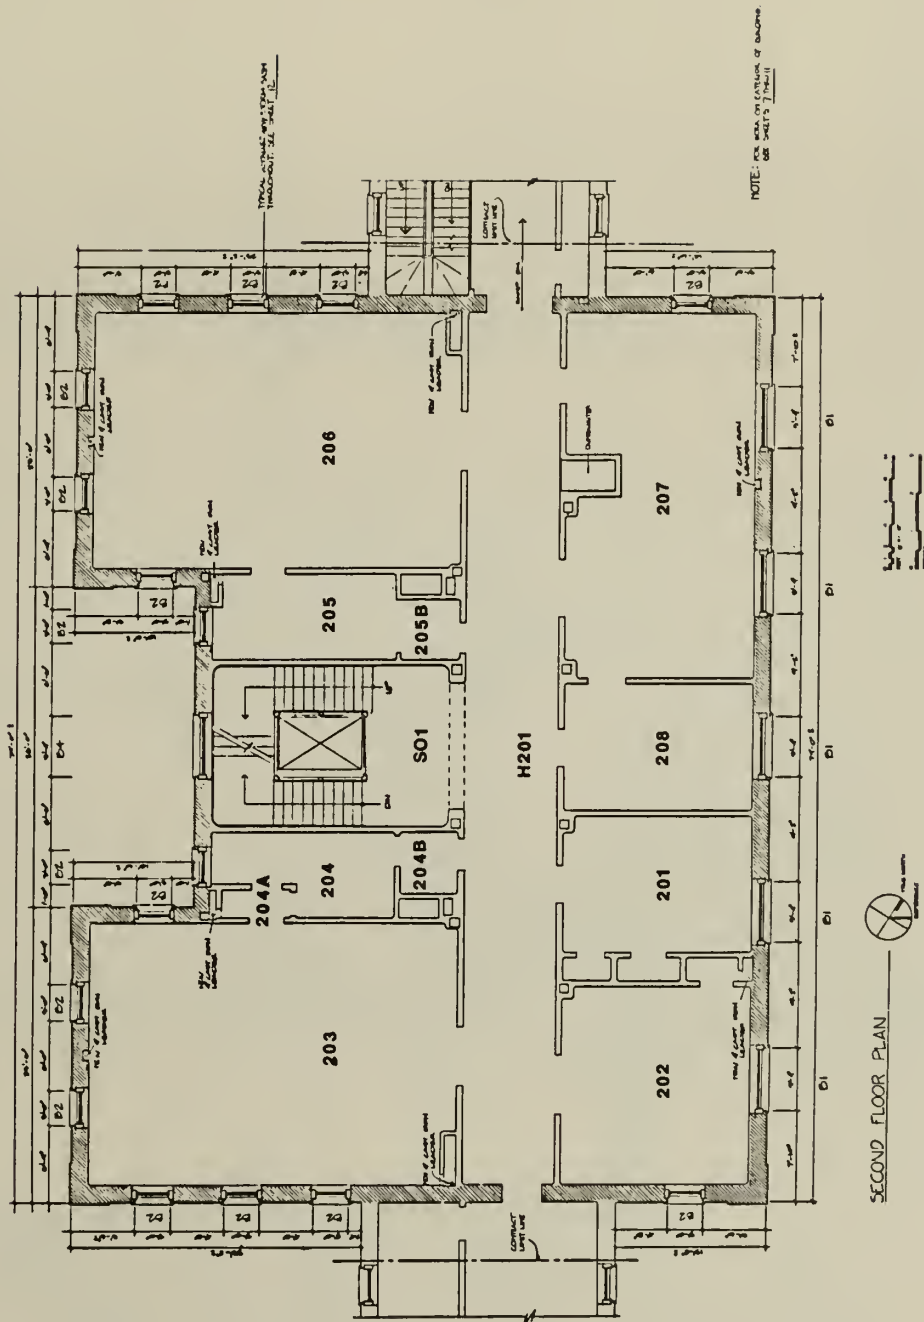

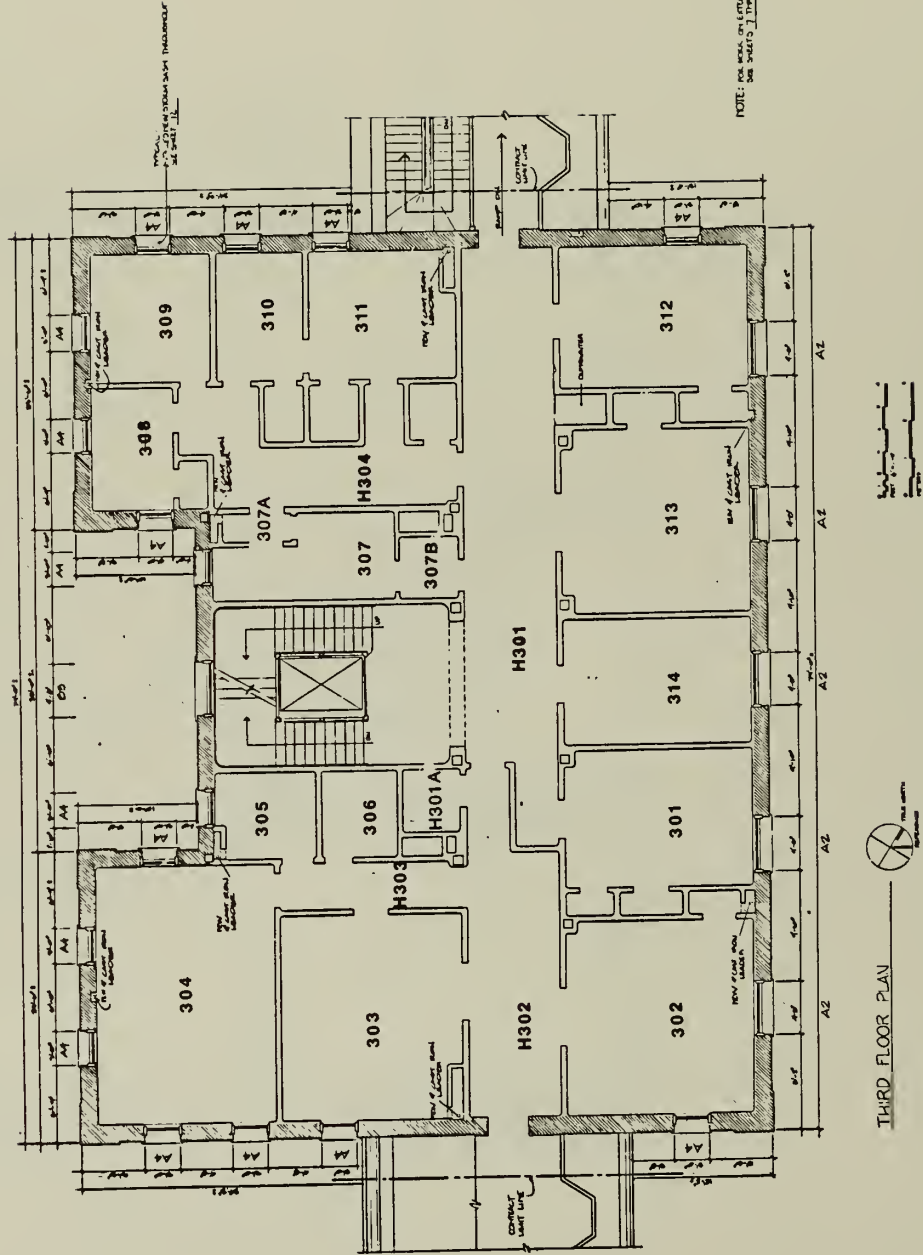

THIRD FLOOR PLAN

Third floor plan, administration building,
Ehrenkrantz Group, 8/80.

NPS ID# 356 | 25,006 A / 5 of 21

ROOM NO: 201

LAST KNOWN USE: Doctor's office

SQUARE FEET:

CEILING HEIGHT:

DATE: 15 Nov. 1985

	FINISHES:	CONDITION:	DATE:	NOTES:								
FLOOR:	☒ Tile/Concrete Resilient ☐ Wood ☐ Other:	☐ Good ☐ Fair ☐ Poor ☒ Destroyed	☒ 1900-1912 ☐ 1913-1933 ☐ 1934-present ☐ In question	Linoleum laid over concrete.								
BASE:	☒ Tile/Concrete Resilient ☐ Wood ☐ Other:	☐ Good ☐ Fair ☐ Poor ☐ Destroyed	☒ 1900-1912 ☐ 1913-1933 ☐ 1934-present ☐ In question									
WALLS:	☒ Plaster Partitions ☐ Tile Wainscot ☐ Other:	☐ Good ☐ Fair ☐ Poor ☒ Destroyed	☒ 1900-1912 ☐ 1913-1933 ☐ 1934-present ☐ In question									
CEILING:	☒ Plaster ☐ Acoustic panels ☐ Cove ☐ Other:	☐ Good ☐ Fair ☐ Poor ☒ Destroyed	☒ 1900-1912 ☐ 1913-1933 ☐ 1934-present ☐ In question									
DOORS/ OPENINGS:	☒ Wood/Glass Panelled ☐ Wood Veneer ☐ Galvanized Metal ☐ Other:	☐ Good ☐ Fair ☐ Poor ☐ Destroyed	☒ 1900-1912 ☐ 1913-1933 ☐ 1934-present ☐ In question	1 5-panel door to hall - white overpaint. 1 5-panel door to closet - white overpaint. 1 Veneer door w/ 20" x 45" floral pattern glass light.								
LIGHTING:	☐ Incandescent/Type A ☐ Incandescent/Type B ☒ CML/Sconce ☐ Other:	☐ Intact ☐ Intact ☐ Intact ☐ Intact ☐ Destroyed ☐ Destroyed ☐ Destroyed ☐ Destroyed	☐ 1900-1912 ☐ 1913-1933 ☒ 1934-present ☐ In question	1 ward 1 CML. 3 Ward 1 sconces, 2 on West wall mtd. on raised metal, circular supports on wood board.								
HEATING/ VENTILATION PLUMBING:	☒ Radiators ☐ Vents/Fans ☐ Sink/Toilet/Urinal ☐ Other:	☐ Intact ☐ Intact ☐ Intact ☐ Intact ☐ Destroyed ☐ Destroyed ☐ Destroyed ☐ Destroyed	☒ 1900-1912 ☐ 1913-1933 ☐ 1934-present ☐ In question	1 hole w/ gas jet, E. wall.								
MISCELLANEOUS:		☐ Good ☐ Fair ☐ Poor ☐ Destroyed	☐ 1900-1912 ☐ 1913-1933 ☐ 1934-present ☐ In question	1 green window shade on floor. 1 shelf, E. wall, deteriorating; painted green. 1 wood wall mount, possibly for a fan.								
SUMMARY:		☐ Good ☐ Fair ☐ Poor ☒ Destroyed	☒ 1900-1912 ☐ 1913-1933 ☐ 1934-present ☐ In question	ARCHITECTURAL SIGNIFICANCE: <table><tr><td>Most</td><td>Some</td><td>Minor</td><td>Negligible</td></tr><tr><td>☐</td><td>☒</td><td>☐</td><td>☐</td></tr></table>	Most	Some	Minor	Negligible	☐	☒	☐	☐
Most	Some	Minor	Negligible									
☐	☒	☐	☐									

PHOTOGRAPHS:

ROOM NO.

ELLIS ISLAND EXISTING CONDITION SURVEY Administration Building page: 61

ROOM NO: 202

LAST KNOWN USE: office

SQUARE FEET:

CEILING HEIGHT:

DATE: 18 Nov. 1985

	FINISHES:	CONDITION:	DATE:	NOTES:
FLOOR:	☒ Tile/Concrete ☐ Resilient ☐ Wood ☐ Other:	Good Fair Poor Destroyed	☒ 1900-1912 ☐ 1913-1933 ☐ 1934-present ☐ In question	Lindum over concrete subfloor.
BASE:	☒ Tile/Concrete ☐ Resilient ☐ Wood ☐ Other:	Good Fair Poor Destroyed	☒ 1900-1912 ☐ 1913-1933 ☐ 1934-present ☐ In question	
WALLS:	☒ Plaster ☐ Partitions ☐ Tile Mainscot ☐ Other:	Good Fair Poor Destroyed	☒ 1900-1912 ☐ 1913-1933 ☐ 1934-present ☐ In question	
CEILING:	☒ Plaster ☐ Acoustic panels ☐ Cove ☐ Other:	Good Fair Poor Destroyed	☒ 1900-1912 ☐ 1913-1933 ☐ 1934-present ☐ In question	
DOORS/ OPENINGS:	☒ Wood/Glass Panelled ☐ Wood Veneer ☐ Galvanized Metal ☐ Other:	Good Fair Poor Destroyed	☒ 1900-1912 ☐ 1913-1933 ☐ 1934-present ☐ In question	1 pr. double 5 panel doors to hallway. 1 door w/ 28"x45" light, to 201. 1 5-panel door to closet, destroyed.
LIGHTING:	☐ Incandescent/Type A ☐ Incandescent/Type B ☒ CML/Sconce ☐ Other:	Intact Intact Intact Intact Destroyed Destroyed Destroyed Destroyed	☐ 1900-1912 ☐ 1913-1933 ☒ 1934-present ☐ In question	5 ward 1 type sconces. (see New Hospital Extension) 1 ward 1 type CML.
HEATING/ VENTILATION PLUMBING:	☒ Radiators ☒ Vents/Fans ☐ Sink/Toilet/Urinal ☐ Other:	Intact Intact Intact Intact Destroyed Destroyed Destroyed Destroyed	☐ 1900-1912 ☐ 1913-1933 ☐ 1934-present ☐ In question	1 wall mounted rotary fan.
MISCELLANEOUS:		Good Fair Poor Destroyed	☐ 1900-1912 ☐ 1913-1933 ☐ 1934-present ☐ In question	226" stencilled on door. Wood and brass transom - opener against wall. Broken wood roller for shade on floor. Closet: Metal clothes rod with upper shelf.
SUMMARY:		Good Fair Poor Destroyed	☒ 1900-1912 ☐ 1913-1933 ☐ 1934-present ☐ In question	ARCHITECTURAL SIGNIFICANCE: Most ☒ Some ☐ Minor ☐ Negligible

PHOTOGRAPHS:

ROOM NO.

ROOM NO:	LAST KNOWN USE:	SQUARE FEET:	CEILING HEIGHT:	DATE:	NOTES:
203	Ward			18 Nov. 1985	
FLOOR:	FINISHES:	CONDITION:	DATE:	NOTES:	
	Tile/Concrete Resilient Wood Other:	Good Fair Poor Destroyed	1900-1912 1913-1933 1934-present In question	Limestone over concrete.	
BASE:	Tile/Concrete Resilient Wood Other:	Good Fair Poor Destroyed	1900-1912 1913-1933 1934-present In question		
WALLS:	Plaster Partitions Tile Wainscot Other:	Good Fair Poor Destroyed	1900-1912 1913-1933 1934-present In question	1 infilled window, South end of E. wall. Holes for new pipes in walls.	
CEILING:	Plaster Acoustic panels Cove Other:	Good Fair Poor Destroyed	1900-1912 1913-1933 1934-present In question		
DOORS/ OPENINGS:	Wood/Glass Panelled Wood Veneer Galvanized Metal Other:	Good Fair Poor Destroyed	1900-1912 1913-1933 1934-present In question	1 pr. 5-panel double doors to hall. (no transom). 1 5-panel single door (w.) to Bathroom, 3-light transom light	
LIGHTING:	Incandescent/Type A Incandescent/Type B CML/Sconce Other:	Intact Intact Intact Intact	1900-1912 1913-1933 1934-present In question	2 Ward 1 Type CML's. 13 sconces, as Ward 1. 6 caps over scence openings, N & S walls.	
HEATING/ VENTILATION PLUMBING:	Radiators Vents/Fans Sink/Toilet/Urinal Other:	Intact Intact Intact Intact	1900-1912 1913-1933 1934-present In question	1 wall mounted rotary fan, N. wall. 1 wood base remains on other side of door for similar fan. fan itself removed. 4 radiators intact, one on floor.	
MISCELLANEOUS:		Good Fair Poor Destroyed	1900-1912 1913-1933 1934-present In question	Older sconces are cream colored, newer ones are white. Glass scence shade on window sill w/ NPS label. Tan painted wood shelf, N. wall.	
SUMMARY:		Good Fair Poor Destroyed	1900-1912 1913-1933 1934-present In question	ARCHITECTURAL SIGNIFICANCE:	
				Most Some Minor Negligible	

PHOTOGRAPHS:

ROOM NO.

ROOM NO: 204/204A/204B LAST KNOWN USE: Bathroom SQUARE FEET: CEILING HEIGHT: DATE: 18 Nov. 1985

	FINISHES:	CONDITION:	DATE:	NOTES:
FLOOR:	☒ Tile/Concrete ☐ Resilient ☐ Wood ☐ Other:	Good Fair Poor Destroyed	☒ 1900-1912 ☐ 1913-1933 ☐ 1934-present In question	Dark gray or black overpaint.
BASE:	☒ Tile/Concrete ☐ Resilient ☐ Wood ☐ Other:	Good Fair Poor Destroyed	☒ 1900-1912 ☐ 1913-1933 ☐ 1934-present In question	
WALLS:	Plaster Partitions ☒ Tile Wainscot ☐ Other:	Good Fair Poor Destroyed	☒ 1900-1912 ☐ 1913-1933 ☐ 1934-present In question	Removal of upper tiles, 204A, and by toilet Plaster above wainscot in poor cond.
CEILING:	☒ Plaster Acoustic panels Cove ☐ Other:	Good Fair Poor Destroyed	☒ 1900-1912 ☐ 1913-1933 ☐ 1934-present In question	Ceiling destroyed in 204 and 204A. Good cond. in 204B.
DOORS/ OPENINGS:	☒ Wood/Glass Panelled Wood Veneer Galvanized Metal ☐ Other:	Good Fair Poor Destroyed	☒ 1900-1912 ☐ 1913-1933 ☐ 1934-present In question	1 doorway w/ door removed 204A → 204 (N). 3 5-panel wood door w/ 3-light Transoms. 1 5-panel door altered to slide on metal track.
LIGHTING:	Incandescent/Type A Incandescent/Type B ☒ CML Sconce ☐ Other:	Intact Intact Intact Intact Destroyed Destroyed Destroyed Destroyed	☐ 1900-1912 ☐ 1913-1933 ☒ 1934-present In question	3 Ward 1 type sconces: w. wall. 1 oval sconce: 204 B, south.
HEATING/ VENTILATION PLUMBING:	☒ Radiators Vents/Fans ☒ Sink/Toilet/Urinal ☐ Other:	Intact Intact Intact Intact Destroyed Destroyed Destroyed	☒ 1900-1912 ☐ 1913-1933 ☐ 1934-present In question	1 Toilet. 1 Tub, w/ shower rod. Terminated pipes from 3 removed sinks: 204B. 1 wall mounted sink w/ curved side + back.
MISCELLANEOUS:		Good Fair Poor Destroyed	☐ 1900-1912 ☐ 1913-1933 ☐ 1934-present In question	204B: Metal clothes rod w/ shelf above. Tile and wood upright suggest possible swinging doors from toilet area to Tub area.
SUMMARY:		Good Fair Poor Destroyed	☒ 1900-1912 ☐ 1913-1933 ☒ 1934-present In question	ARCHITECTURAL SIGNIFICANCE:
				Most Some Minor Negligible

PHOTOGRAPHS:

ROOM NO.

ROOM NO: 205

LAST KNOWN USE: Bathroom

SQUARE FEET:

CEILING HEIGHT:

DATE: 18 Nov. 1985

	FINISHES:	CONDITION:	DATE:	NOTES:
FLOOR:	☒ Tile/Concrete ☐ Resilient ☐ Wood ☐ Other:	Good Fair Poor Destroyed	☒ 1900-1912 ☐ 1913-1933 ☐ 1934-present ☐ In question	Red-brown 4" sq. tile, obscured by plaster debris.
BASE:	☒ Tile/Concrete ☐ Resilient ☐ Wood ☐ Other:	Good Fair Poor Destroyed	☒ 1900-1912 ☐ 1913-1933 ☐ 1934-present ☐ In question	
WALLS:	☐ Plaster ☐ Partitions ☒ Tile Wainscot ☐ Other:	Good Fair Poor Destroyed	☒ 1900-1912 ☐ 1913-1933 ☐ 1934-present ☐ In question	Plaster above wainscot in poor cond. Damage to tile over new piping. Area of alteration w/ cement infill, mid- 20th c. wall.
CEILING:	☒ Plaster ☐ Acoustic panels ☐ Cove ☐ Other:	Good Fair Poor Destroyed	☒ 1900-1912 ☐ 1913-1933 ☐ 1934-present ☐ In question	
DOORS/ OPENINGS:	☒ Wood/Glass-Panelled ☐ Wood Veneer ☐ Galvanized Metal ☐ Other:	Good Fair Poor Destroyed	☒ 1900-1912 ☐ 1913-1933 ☐ 1934-present ☐ In question	1 5-panel wood door w/ 3-hight transom: fair cond. 1 5-panel door to 206: destroyed, transom poor.
LIGHTING:	☒ Incandescent/Type A ☐ Incandescent/Type B ☐ CFL/Sconce ☐ Other:	Intact Intact Intact Intact Destroyed Destroyed Destroyed Destroyed	☐ 1900-1912 ☐ 1913-1933 ☐ 1934-present ☐ In question	Base, chain + mounts intact; globes destroyed.
HEATING/ VENTILATION PLUMBING:	☐ Radiators ☐ Vents/Fans ☒ Sink/Toilet/Urinal ☒ Other: metal shower.	Intact Intact Intact Intact Destroyed Destroyed Destroyed Destroyed	☒ 1900-1912 ☐ 1913-1933 ☐ 1934-present ☐ In question	2 wall mounted sinks: w. wall, intact. 1 toilet: destroyed. 1 urinal: destroyed. 1 metal shower.
MISCELLANEOUS:		Good Fair Poor Destroyed	☐ 1900-1912 ☐ 1913-1933 ☐ 1934-present ☐ In question	Label on shower stall: "BATH KITE Modern Shower Cabinets, Milwaukee Stamping Co."
SUMMARY:		Good Fair Poor Destroyed	☒ 1900-1912 ☐ 1913-1933 ☐ 1934-present ☐ In question	ARCHITECTURAL SIGNIFICANCE:
				Most Some Minor Negligible

PHOTOGRAPHS:

ROOM NO.

ROOM NO: 206

LAST KNOWN USE: *Employees dining room*

SQUARE FEET:

CEILING HEIGHT:

DATE: 18 Nov. 1985

	FINISHES:	CONDITION:	DATE:	NOTES:
FLOOR:	☒ Tile/Concrete ☒ Resilient ☐ Wood ☐ Other:	☐ Good ☐ Fair ☐ Poor ☒ Destroyed	☒ 1900-1912 ☐ 1913-1933 ☐ 1934-present ☐ In question	linoleum over concrete subfloor.
BASE:	☒ Tile/Concrete ☐ Resilient ☐ Wood ☐ Other:	☒ Good ☐ Fair ☐ Poor ☐ Destroyed	☒ 1900-1912 ☐ 1913-1933 ☐ 1934-present ☐ In question	black overpaint peeling.
WALLS:	☒ Plaster ☐ Partitions ☐ Tile Wainscot ☐ Other:	☐ Good ☐ Fair ☒ Poor ☐ Destroyed	☒ 1900-1912 ☐ 1913-1933 ☐ 1934-present ☐ In question	
CEILING:	☒ Plaster ☐ Acoustic panels ☐ Cove ☐ Other:	☐ Good ☐ Fair ☒ Poor ☐ Destroyed	☒ 1900-1912 ☐ 1913-1933 ☐ 1934-present ☐ In question	
DOORS/ OPENINGS:	☒ Wood/Glass Panelled ☐ Wood Veneer ☐ Galvanized Metal ☐ Other:	☐ Good ☐ Fair ☒ Poor ☐ Destroyed	☒ 1900-1912 ☐ 1913-1933 ☐ 1934-present ☐ In question	1 3-panel wood door w/ upper dimpled → horizontally incised glass light. 1 5-panel wood door w/ 3-light transom to 205.
LIGHTING:	☐ Incandescent/Type A ☐ Incandescent/Type B ☒ CFL/Sconce ☐ Other:	☐ Intact ☐ Intact ☐ Intact ☐ Intact ☐ Destroyed ☐ Destroyed ☐ Destroyed ☐ Destroyed	☐ 1900-1912 ☐ 1913-1933 ☒ 1934-present ☐ In question	2 CFLs as ward 1, 1 globe broken. 10 ward 1 type sconces (5 later, whiter type). 1 hole + wiring + metal cap: W. wall. 4 caps South wall, 2 caps N. wall.
HEATING/ VENTILATION PLUMBING:	☒ Radiators ☒ Vents/Fans ☐ Sink/Toilet/Urinal ☐ Other:	☐ 2 ☐ 2 ☐ ☐	☒ 1900-1912 ☐ 1913-1933 ☐ 1934-present ☐ In question	2 radiators in place, 1 lying on floor. 2 well-mounted rotary fans: N. wall.
MISCELLANEOUS:		☐ Good ☐ Fair ☐ Poor ☐ Destroyed	☐ 1900-1912 ☐ 1913-1933 ☐ 1934-present ☐ In question	"PS" stencilled on door to hall. 1 square plaque, (approx 1') above door to 205.
SUMMARY:		☐ Good ☐ Fair ☒ Poor ☐ Destroyed	☒ 1900-1912 ☐ 1913-1933 ☐ 1934-present ☐ In question	ARCHITECTURAL SIGNIFICANCE: ☒ Most ☐ Some ☐ Minor ☐ Negligible

PHOTOGRAPHS:

ROOM NO.

ROOM NO: 207

LAST KNOWN USE:

Nurses
during room

SQUARE FEET:

CEILING HEIGHT:

DATE: 18 Nov. 1985

	FINISHES:	CONDITION:	DATE:	NOTES:
FLOOR:	☒ Tile/Concrete ☐ Resilient ☐ Wood ☒ Other:	Good Fair Poor Destroyed	☒ 1900-1912 ☐ 1913-1933 ☐ 1934-present ☒ In question	linoleum over concrete subfloor.
BASE:	☒ Tile/Concrete ☐ Resilient ☐ Wood ☐ Other:	Good Fair Poor Destroyed	☒ 1900-1912 ☐ 1913-1933 ☐ 1934-present ☐ In question	Black overpaint; concrete base, E. 2/3 of room. painted 6" base: west portion of room.
WALLS:	☒ Plaster ☐ Partitions ☐ Tile Wainscot ☐ Other:	Good Fair Poor Destroyed	☒ 1900-1912 ☐ 1913-1933 ☐ 1934-present ☐ In question	Picture moulding, varnished w/ over paint 1' down from ceiling.
CEILING:	☒ Plaster ☐ Acoustic panels ☒ Cove ☐ Other:	Good Fair Poor Destroyed	☒ 1900-1912 ☐ 1913-1933 ☐ 1934-present ☐ In question	
DOORS/ OPENINGS:	☒ Wood/Glass Panelled ☐ Wood Veneer ☐ Galvanized Metal ☐ Other:	Good Fair Poor Destroyed	☒ 1900-1912 ☐ 1913-1933 ☐ 1934-present ☐ In question	1 5-panel wood door to hall w/ hook on interior face. 1 3-panel w/ dimpled & rear incised glass light. 1 3-panel w/ dimpled overpainted gray glass light, no evidence of door handle.
LIGHTING:	☐ Incandescent/Type A ☐ Incandescent/Type B ☒ CML/Sconce ☐ Other:	Intact Intact Intact Intact Destroyed Destroyed Destroyed Destroyed	☐ 1900-1912 ☐ 1913-1933 ☒ 1934-present ☐ In question	2' ward 1" type CML's - globes missing. 3 oval sconces. 1" Ward 1" Type sconces.
HEATING/ VENTILATION PLUMBING:	☒ Radiators ☒ Vents/Fans ☐ Sink/Toilet/Urinal ☐ Other:	Intact Intact Intact Intact Destroyed Destroyed Destroyed	☒ 1900-1912 ☐ 1913-1933 ☐ 1934-present ☐ In question	1 wall mounted rotary fan.
MISCELLANEOUS:		Good Fair Poor Destroyed	☐ 1900-1912 ☐ 1913-1933 ☐ 1934-present ☐ In question	2 12" stencilled on hall face of both doors. sconce shade labelled "Ward 7" on window sill.
SUMMARY:		Good Fair Poor Destroyed	☒ 1900-1912 ☐ 1913-1933 ☐ 1934-present ☒ In question	ARCHITECTURAL SIGNIFICANCE: ☐ Most ☒ Some ☐ Minor ☐ Negligible

PHOTOGRAPHS:

ROOM NO.

ROOM NO: 208

LAST KNOWN USE: *Pantry* SQUARE FEET:

CEILING HEIGHT:

DATE: 18 Nov. 1985

	FINISHES:	CONDITION:	DATE:	NOTES:
FLOOR:	☒ Tile/Concrete ☐ Resilient ☐ Wood ☐ Other:	Good Fair Poor Destroyed	☒ 1900-1912 ☐ 1913-1933 ☐ 1934-present ☒ In question	Obscured by plaster debris.
BASE:	☐ Tile/Concrete ☐ Resilient ☐ Wood ☒ Other:	Good Fair Poor Destroyed	☐ 1900-1912 ☐ 1913-1933 ☐ 1934-present ☒ In question	probable painted base (some paint fragments in debris by wall).
WALLS:	☒ Plaster ☐ Partitions ☐ Tile Wainscot ☐ Other:	Good Fair Poor Destroyed	☒ 1900-1912 ☐ 1913-1933 ☐ 1934-present ☒ In question	Picture moulding, varnished and overpainted.
CEILING:	☒ Plaster ☐ Acoustic panels ☐ Cove ☐ Other:	Good Fair Poor Destroyed	☒ 1900-1912 ☐ 1913-1933 ☐ 1934-present ☒ In question	
DOORS/ OPENINGS:	☒ Wood/Glass Panelled ☐ Wood Veneer ☐ Galvanized Metal ☐ Other:	Good Fair Poor Destroyed	☒ 1900-1912 ☐ 1913-1933 ☐ 1934-present ☒ In question	1 wood 5-panel door to hall, white over paint, interior 1 wood 3-panel w/ glass light to 207 - no hardware.
LIGHTING:	☐ Incandescent/Type A ☐ Incandescent/Type B ☒ CML/Sconce ☐ Other:	Intact Intact Intact Intact Destroyed Destroyed Destroyed Destroyed	☐ 1900-1912 ☐ 1913-1933 ☐ 1934-present ☒ In question	1 ward 1 type CML. 1 ward 1 type sconce. 1 cap. N. wall.
HEATING/ VENTILATION PLUMBING:	☒ Radiators ☒ Vents/Fans ☐ Sink/Toilet/Urinal ☐ Other:	Intact Intact Intact Intact Destroyed Destroyed Destroyed Destroyed	☒ 1900-1912 ☐ 1913-1933 ☐ 1934-present ☒ In question	1 wall mounted rotary fan over door.
MISCELLANEOUS:		Good Fair Poor Destroyed	☐ 1900-1912 ☐ 1913-1933 ☐ 1934-present ☒ In question	"210" stencilled on door.
SUMMARY:		Good Fair Poor Destroyed	☒ 1900-1912 ☐ 1913-1933 ☐ 1934-present ☒ In question	ARCHITECTURAL SIGNIFICANCE: Most ☒ Some ☐ Minor ☐ Negligible ☐

PHOTOGRAPHS:

ROOM NO.

ROOM NO: H201

LAST KNOWN USE: Corridor

SQUARE FEET:

CEILING HEIGHT:

DATE: 18 Nov. 1985

	FINISHES:	CONDITION:	DATE:	NOTES:
FLOOR:	☒ Tile/Concrete ☐ Resilient ☐ Wood ☐ Other:	☐ Good ☐ Fair ☐ Poor ☒ Destroyed	☒ 1900-1912 ☐ 1913-1933 ☐ 1934-present ☒ In question	over concrete subfloor.
BASE:	☒ Tile/Concrete ☐ Resilient ☐ Wood ☐ Other:	☐ Good ☐ Fair ☐ Poor ☒ Destroyed	☐ 1900-1912 ☐ 1913-1933 ☒ 1934-present ☐ In question	black over paint.
WALLS:	☒ Plaster ☐ Partitions ☐ Tile Wainscot ☐ Other:	☐ Good ☐ Fair ☐ Poor ☒ Destroyed	☒ 1900-1912 ☐ 1913-1933 ☐ 1934-present ☐ In question	
CEILING:	☒ Plaster ☐ Acoustic panels ☒ Cove ☐ Other	☐ Good ☐ Fair ☐ Poor ☒ Destroyed	☒ 1900-1912 ☐ 1913-1933 ☐ 1934-present ☐ In question	
DOORS/ OPENINGS:	☒ Wood/Glass Panelled ☐ Wood Veneer ☒ Galvanized Metal ☐ Other:	☐ Good ☐ Fair ☐ Poor ☒ Destroyed	☒ 1900-1912 ☐ 1913-1933 ☐ 1934-present ☐ In question	see indiv. forms for doors on N. & S. walls. E. wall: 1 red single galvanneal metal door w/ 10" sq. wire glass light. Metal trim. W. wall: double metal door, as above.
LIGHTING:	☐ Incandescent/Type A ☐ Incandescent/Type B ☒ CML/Sconce ☐ Other:	☐ Intact ☐ Intact ☐ Intact ☐ Intact ☒ Destroyed ☒ Destroyed ☒ Destroyed ☒ Destroyed	☐ 1900-1912 ☐ 1913-1933 ☐ 1934-present ☐ In question	3 enamel bases w/out shades.
HEATING/ VENTILATION PLUMBING:	☒ Radiators ☐ Vents/Fans ☐ Sink/Toilet/Urinal ☐ Other:	☐ Intact ☐ Intact ☐ Intact ☐ Intact ☒ Destroyed ☒ Destroyed ☒ Destroyed ☒ Destroyed	☒ 1900-1912 ☐ 1913-1933 ☐ 1934-present ☐ In question	
MISCELLANEOUS:	1 century box @ w. end: labelled "1 = EYE NOSE CLINIC" + a no. to dining rm.	☐ Good ☐ Fair ☐ Poor ☒ Destroyed	☐ 1900-1912 ☐ 1913-1933 ☐ 1934-present ☐ In question	1 fire hose; E. end. 1 century box w/ metal levers of printed labels. rusting. 1 = Dr. Reichard off. 1 fire alarm; 1 red wood mount, w. end.
SUMMARY:		☒ Good ☐ Fair ☐ Poor ☒ Destroyed	☒ 1900-1912 ☐ 1913-1933 ☐ 1934-present ☐ In question	ARCHITECTURAL SIGNIFICANCE: ☐ Most ☒ Some ☐ Minor ☐ Negligible

PHOTOGRAPHS:


ROOM NO.

ROOM NO:	LAST KNOWN USE:	SQUARE FEET:	CEILING HEIGHT:	DATE:	NOTES:
301	Nurses' Room			15 Nov. 1985	
FLOOR:	FINISHES:	CONDITION:	DATE:		Observed partially by plaster dust + debris, but appears good. Scored in 2 1/4" squares, similar to H.E. Verandahs. Marble sills.
	☒ Tile/Concrete ☐ Resilient ☐ Wood ☐ Other:	☒ Good ☐ Fair ☐ Poor ☐ Destroyed	☒ 1900-1912 ☐ 1913-1933 ☐ 1934-present ☐ In question		
BASE:	☒ Tile/Concrete ☐ Resilient ☐ Wood ☐ Other:	☒ Good ☐ Fair ☐ Poor ☐ Destroyed	☒ 1900-1912 ☐ 1913-1933 ☐ 1934-present ☐ In question		7" base w/ bottom covered to floor. Red/brown over paint.
WALLS:	☒ Plaster ☐ Partitions ☐ Tile Mainscot ☐ Other:	☐ Good ☐ Fair ☒ Poor ☐ Destroyed	☒ 1900-1912 ☐ 1913-1933 ☐ 1934-present ☐ In question		1/2" dado.
CEILING:	☒ Plaster ☐ Acoustic panels ☐ Cove ☐ Other:	☐ Good ☐ Fair ☒ Poor ☐ Destroyed	☒ 1900-1912 ☐ 1913-1933 ☐ 1934-present ☐ In question		
DOORS/ OPENINGS:	☒ Wood/Glass Panelled ☐ Wood Veneer ☐ Galvanized Metal ☐ Other:	☒ Good ☐ Fair ☐ Poor ☐ Destroyed	☒ 1900-1912 ☐ 1913-1933 ☐ 1934-present ☐ In question		3 wood 5-panel doors: grained. Evidence of door widening or removal of surrounds, all door, seven closets.
LIGHTING:	☒ Incandescent/Type A ☐ Incandescent/Type B ☒ CML/Sconce ☐ Other:	☒ Intact ☐ Intact ☒ Destroyed ☐ Destroyed ☐ Destroyed ☐ Destroyed	☐ 1900-1912 ☐ 1913-1933 ☒ 1934-present ☐ In question		1 chain + mount w/ 4 screws; globe gone. 3 oval sconces. One on S. of E. wall appears to be older.
HEATING/ VENTILATION PLUMBING:	☒ Radiators ☐ Vents/Fans ☒ Sink/Toilet/Urinal ☐ Other:	☐ Intact ☐ Intact ☐ Intact ☐ Intact ☐ Destroyed ☐ Destroyed ☐ Destroyed	☒ 1900-1912 ☐ 1913-1933 ☒ 1934-present ☐ In question		1 wall mounted sink w/ 1 metal support. faucets intact.
MISCELLANEOUS:		☐ Good ☐ Fair ☐ Poor ☐ Destroyed	☐ 1900-1912 ☐ 1913-1933 ☐ 1934-present ☐ In question		301A: closet w/ wood clothes rod + upper shelf. 301B: closet w/ 2 beaded supports for shelves. N+S., no rod or shelf. *No Smoking on wall "318" pencilled in door.
SUMMARY:		☒ Good ☐ Fair ☐ Poor ☐ Destroyed	☒ 1900-1912 ☐ 1913-1933 ☒ 1934-present ☐ In question		ARCHITECTURAL SIGNIFICANCE:
					Most Some Minor Negligible

PHOTOGRAPHS:

① View Northeast ② View North ③ View South

ROOM NO. 301

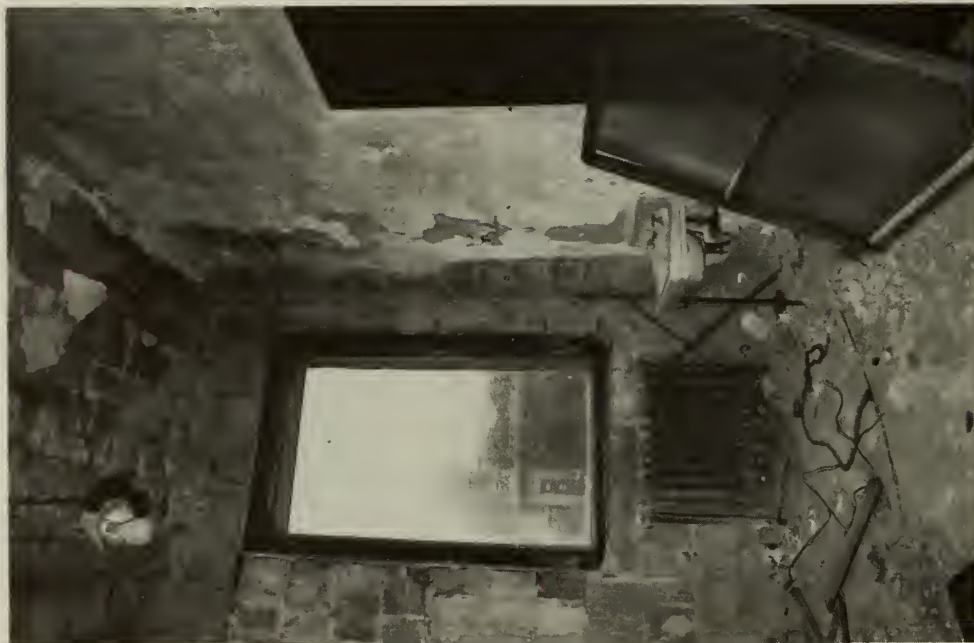

ROOM NO: 302

LAST KNOWN USE:

Domitory

SQUARE FEET:

CEILING HEIGHT:

DATE: 14 Nov. 1985

	FINISHES:	CONDITION:	DATE:	NOTES:
FLOOR:	☒ Tile/Concrete ☒ Resilient ☐ Wood ☒ Other:	☐ Good ☐ Fair ☐ Poor ☒ Destroyed	☒ 1900-1912 ☐ 1913-1933 ☐ 1934-present ☒ In question	Linoleum over wood subfloor. wood silk. Partially obscured by debris.
BASE:	☐ Tile/Concrete ☐ Resilient ☐ Wood ☒ Other:	☐ Good ☐ Fair ☐ Poor ☒ Destroyed	☐ 1900-1912 ☐ 1913-1933 ☒ 1934-present ☐ In question	Painted base on S. wall: black.
WALLS:	☒ Plaster ☐ Partitions ☐ Tile Mainscot ☒ Other:	☐ Good ☐ Fair ☐ Poor ☒ Destroyed	☒ 1900-1912 ☐ 1913-1933 ☐ 1934-present ☐ In question	structural tile visible, N & E. walls. Remainder of plaster cracked and spalling.
CEILING:	☒ Plaster ☐ Acoustic panels ☐ Cove ☐ Other:	☐ Good ☐ Fair ☐ Poor ☒ Destroyed	☒ 1900-1912 ☐ 1913-1933 ☐ 1934-present ☐ In question	
DOORS/ OPENINGS:	☒ Wood/Glass Panelled ☐ Wood Veneer ☐ Galvanized Metal ☐ Other:	☐ Good ☐ Fair ☐ Poor ☒ Destroyed	☒ 1900-1912 ☐ 1913-1933 ☐ 1934-present ☐ In question	1 wood 5-panel door to hall, dark deteriorated graining, simple flush surround. 1 wood 5-panel door to closet.
LIGHTING:	☒ Incandescent/Type A ☐ Incandescent/Type B ☒ CML/Scence ☐ Other:	☐ Intact ☐ Intact ☐ Intact ☐ Intact ☒ Destroyed ☒ Destroyed ☒ Destroyed ☒ Destroyed	☐ 1900-1912 ☐ 1913-1933 ☒ 1934-present ☐ In question	white glass globe w/ gold pattern. 1 sconce w/out shade. 2 ghosts w/ wiring for removed sconces.
HEATING/ VENTILATION PLUMBING:	☒ Radiators ☐ Vents/Fans ☒ Sink/Toilet/Urinal ☐ Other:	☐ Intact ☐ Intact ☐ Intact ☐ Intact ☒ Destroyed ☒ Destroyed ☒ Destroyed ☒ Destroyed	☒ 1900-1912 ☐ 1913-1933 ☒ 1934-present ☐ In question	1 sink w/ fixtures lying on floor.
MISCELLANEOUS:		☐ Good ☐ Fair ☐ Poor ☒ Destroyed	☐ 1900-1912 ☐ 1913-1933 ☐ 1934-present ☐ In question	closet: Metal clothes rod, shelf above. Black "No Smoking" stencilled S. wall.
SUMMARY:		☐ Good ☒ Fair ☐ Poor ☒ Destroyed	☒ 1900-1912 ☐ 1913-1933 ☒ 1934-present ☐ In question	ARCHITECTURAL SIGNIFICANCE:
				Most ☒ Some ☐ Minor ☐ Negligible ☐

PHOTOGRAPHS: ① View Northwest ② South doors

ROOM NO. 302



PHOTOGRAPHS:

③ View Northeast



④ View North



ROOM NO. 302

PHOTOGRAPHS:

ROOM NO.

ROOM NO: 303	LAST KNOWN USE: Dormitory	SQUARE FEET:	CEILING HEIGHT:	DATE:	NOTES:
FLOOR:	Tile/Concrete ☒ Resilient ☐ Wood ☐ Other:	Good Fair Poor Destroyed	☒ 1900-1912 ☐ 1913-1933 ☐ 1934-present ☒ In question		Linoicum laid over wood subfloor. Wood sill.
BASE:	Tile/Concrete ☐ Resilient ☐ Wood ☒ Other:	Good Fair Poor Destroyed	☐ 1900-1912 ☐ 1913-1933 ☒ 1934-present ☐ In question		Brown painted 8" base.
WALLS:	☒ Plaster ☐ Partitions ☐ Tile Mainscot ☐ Other:	Good Fair Poor Destroyed	☒ 1900-1912 ☐ 1913-1933 ☐ 1934-present ☒ In question		Infilled window: N. of E wall.
CEILING:	☒ Plaster ☐ Acoustic panels ☐ Cove ☐ Other:	Good Fair Poor Destroyed	☒ 1900-1912 ☐ 1913-1933 ☐ 1934-present ☐ In question		
DOORS/ OPENINGS:	☒ Wood/Glass-Panelled ☐ Wood Veneer ☐ Galvanized Metal ☐ Other:	Good Fair Poor Destroyed	☒ 1900-1912 ☐ 1913-1933 ☐ 1934-present ☐ In question		1 wood 5-panel door w/ 3-light transom. flush, simple surround, dark graining. inside painted white.
LIGHTING:	☒ Incandescent/Type A ☐ Incandescent/Type B ☐ CML/Sconce ☐ Other:	Intact Intact Intact Intact Destroyed Destroyed Destroyed Destroyed	☐ 1900-1912 ☐ 1913-1933 ☒ 1934-present ☐ In question		1 white glass globe w/ gold pattern. 1 wood 1 type sconce.
HEATING/ VENTILATION PLUMBING:	☒ Radiators ☐ Vents/Fans ☒ Sink/Toilet/Urinal ☐ Other:	Intact Intact Intact Intact Destroyed Destroyed Destroyed Destroyed	☒ 1900-1912 ☐ 1913-1933 ☒ 1934-present ☐ In question		1 central pedestal sink, 1 faucet intact.
MISCELLANEOUS:		Good Fair Poor Destroyed	☐ 1900-1912 ☐ 1913-1933 ☐ 1934-present ☐ In question		"321" stencilled on door. "No Smoking" stencil: S. wall.
SUMMARY:		Good Fair Poor Destroyed	☒ 1900-1912 ☐ 1913-1933 ☒ 1934-present ☐ In question		ARCHITECTURAL SIGNIFICANCE: ☒ Most ☐ Some ☐ Minor ☐ Negligible

PHOTOGRAPHS: ① view Southeast ② view East ③ view North



ROOM NO: 304

LAST KNOWN USE: Dormitory

SQUARE FEET:

CEILING HEIGHT:

DATE: 14 Nov. 1985


	FINISHES:	CONDITION:	DATE:	NOTES:
FLOOR:	☒ Tile/Concrete ☐ Resilient ☐ Wood ☒ Other:	Good Fair Poor Destroyed	☒ 1900-1912 ☐ 1913-1933 ☐ 1934-present ☒ In question	linoleum laid over wood subfloor
BASE:	☐ Tile/Concrete ☐ Resilient ☐ Wood ☒ Other:	Good Fair Poor Destroyed	☐ 1900-1912 ☐ 1913-1933 ☒ 1934-present ☐ In question	brown painted base.
WALLS:	☒ Plaster ☐ Partitions ☐ Tile Mainscot ☐ Other:	Good Fair Poor Destroyed	☒ 1900-1912 ☐ 1913-1933 ☐ 1934-present ☐ In question	
CEILING:	☒ Plaster ☐ Acoustic panels ☐ Cove ☐ Other:	Good Fair Poor Destroyed	☒ 1900-1912 ☐ 1913-1933 ☐ 1934-present ☐ In question	
DOORS/ OPENINGS:	☒ Wood/Glass-Panelled ☐ Wood Veneer ☐ Galvanized Metal ☐ Other:	Good Fair Poor Destroyed	☒ 1900-1912 ☐ 1913-1933 ☐ 1934-present ☐ In question	1 wood 5-panel grained door w/ 3-light transom. standard flush surround.
LIGHTING:	☒ Incandescent/Type A ☐ Incandescent/Type B ☒ CML/Sconce ☐ Other:	Intact Intact Intact Intact Destroyed Destroyed Destroyed Destroyed	☐ 1900-1912 ☐ 1913-1933 ☒ 1934-present ☐ In question	white glass globe w/ gold pattern, broken upper portion. 3 caps for possible sconces.
HEATING/ VENTILATION PLUMBING:	☒ Radiators ☐ Vents/Fans ☒ Sink/Toilet/Urinal ☐ Other:	Intact Intact Intact Intact Destroyed Destroyed Destroyed Destroyed	☒ 1900-1912 ☐ 1913-1933 ☒ 1934-present ☐ In question	1 radiator in place, 1 lying on floor. 1 single pedestal sink w/ faucets.
MISCELLANEOUS:		Good Fair Poor Destroyed	☐ 1900-1912 ☐ 1913-1933 ☐ 1934-present ☐ In question	"323" stencilled on door.
SUMMARY:		Good Fair Poor Destroyed	☒ 1900-1912 ☐ 1913-1933 ☒ 1934-present ☐ In question	ARCHITECTURAL SIGNIFICANCE: Most Some Minor Negligible

PHOTOGRAPHS: ① sink, Northeast corner. ② View East ③ View Southwest ROOM NO. 304



PHOTOGRAPHS: ④ view West

ROOM NO. 304

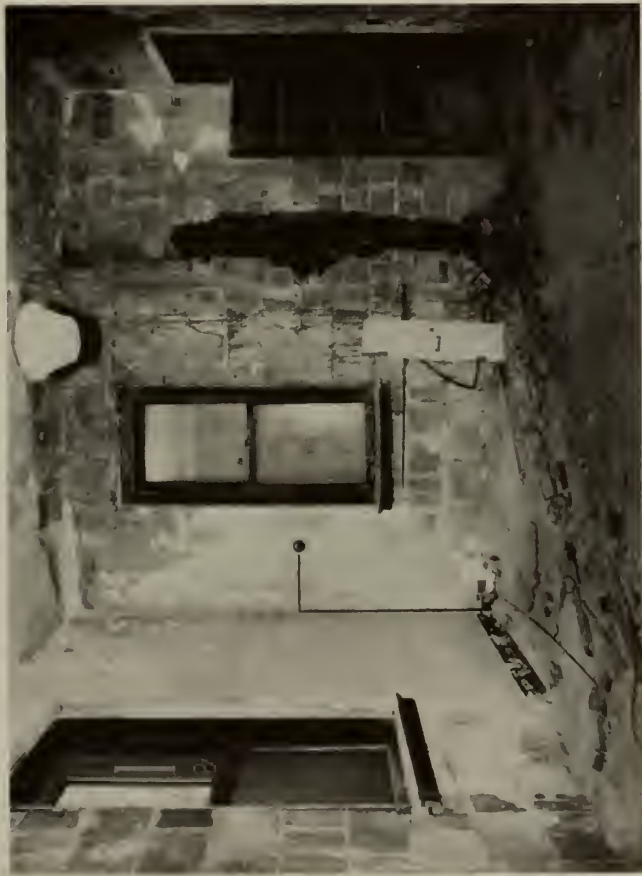

PHOTOGRAPHS:

ROOM NO.

ROOM NO: 305

LAST KNOWN USE: Toilet

SQUARE FEET:

CEILING HEIGHT:

DATE: 15 Nov. 1985

	FINISHES:	CONDITION:	DATE:	NOTES:
FLOOR:	☒ Tile/Concrete ☒ Resilient ☐ Wood ☐ Other:	Good Fair Poor Destroyed	☒ 1900-1912 ☐ 1913-1933 ☐ 1934-present In question	Obscured by debris.
BASE:	☒ Tile/Concrete ☒ Resilient ☐ Wood ☐ Other:	Good Fair Poor Destroyed	☒ 1900-1912 ☐ 1913-1933 ☐ 1934-present In question	Obscured.
WALLS:	☐ Plaster ☐ Partitions ☒ Tile Wainscot ☐ Other:	Good Fair Poor Destroyed	☒ 1900-1912 ☐ 1913-1933 ☐ 1934-present In question	Plaster above wainscot destroyed. Area of wainscot removed: central toilet stall: west wall; lower & upper south/east and S. door surround.
CEILING:	☒ Plaster ☐ Acoustic panels ☐ Cove ☐ Other:	Good Fair Poor Destroyed	☒ 1900-1912 ☐ 1913-1933 ☐ 1934-present In question	
DOORS/ OPENINGS:	☒ Wood/Glass Panelled ☐ Wood Veneer ☐ Galvanized Metal ☐ Other:	Good Fair Poor Destroyed	☒ 1900-1912 ☐ 1913-1933 ☐ 1934-present In question	1 wood 5-panel door w/ 3-light transom. 1 double 4-light window to 306 N. wall. painted wood sash & surrounds. Exterior window has marble sill (damaged). 1 oval scone, E. wall.
LIGHTING:	☐ Incandescent/Type A ☐ Incandescent/Type B ☒ CML/Sconce ☐ Other:	Intact Intact Intact Intact Destroyed Destroyed Destroyed Destroyed	☐ 1900-1912 ☐ 1913-1933 ☒ 1934-present In question	
HEATING/ VENTILATION PLUMBING:	☒ Radiators ☐ Vents/Fans ☒ Sink/Toilet/Urinal ☐ Other:	Intact Intact Intact Intact Destroyed Destroyed Destroyed	☐ 1900-1912 ☐ 1913-1933 ☒ 1934-present In question	3 toilets, tanks gone.
MISCELLANEOUS:		Good Fair Poor Destroyed	☐ 1900-1912 ☐ 1913-1933 ☐ 1934-present In question	"325" stencilled in door. Toilet partitions appear to be of slate. Doors removed.
SUMMARY:		Good Fair Poor Destroyed	☒ 1900-1912 ☐ 1913-1933 ☒ 1934-present In question	ARCHITECTURAL SIGNIFICANCE: Most Some Minor Negligible

PHOTOGRAPHS: ① view Southwest

ROOM NO. 305



ROOM NO: 306

LAST KNOWN USE: *Bathroom* SQUARE FEET:

CEILING HEIGHT:

DATE: 14 Nov. 1985

	FINISHES:	CONDITION:	DATE:	NOTES:
FLOOR:	☒ Tile/ Concrete ☐ Resilient ☐ Wood ☐ Other:	☐ Good ☒ Fair ☐ Poor ☐ Destroyed <i>Observed</i>	☒ 1900-1912 ☐ 1913-1933 ☐ 1934-present ☐ In question	
BASE:	☒ Tile/ Concrete ☐ Resilient ☐ Wood ☐ Other:	☐ Good ☒ Fair ☐ Poor ☐ Destroyed <i>Observed</i>	☒ 1900-1912 ☐ 1913-1933 ☐ 1934-present ☐ In question	
WALLS:	☐ Plaster ☐ Partitions ☒ Tile Wainscot ☐ Other:	☐ Good ☒ Fair ☐ Poor ☐ Destroyed	☒ 1900-1912 ☐ 1913-1933 ☐ 1934-present ☐ In question	Plaster above wainscot fair cond.
CEILING:	☒ Plaster ☐ Acoustic panels ☐ Cove ☐ Other:	☐ Good ☐ Fair ☒ Poor ☐ Destroyed	☒ 1900-1912 ☐ 1913-1933 ☐ 1934-present ☐ In question	
DOORS/ OPENINGS:	☒ Wood/ Glass Panelled ☐ Wood Veneer ☐ Galvanized Metal ☐ Other:	☐ Good ☒ Fair ☐ Poor ☐ Destroyed	☒ 1900-1912 ☐ 1913-1933 ☐ 1934-present ☐ In question	1 wood 5-panel door w/ 3-light transom. Double 4-light window: S. wall (allows light from 305 window).
LIGHTING:	☐ Incandescent/Type A ☐ Incandescent/Type B ☒ CML/ Sconce ☐ Other:	☐ Intact ☐ Intact ☒ Destroyed ☐ Destroyed ☐ Destroyed	☐ 1900-1912 ☐ 1913-1933 ☒ 1934-present ☐ In question	1 oval sconce, W. wall. (no shade).
HEATING/ VENTILATION PLUMBING:	☒ Radiators ☐ Vents/Fans ☒ Sink/Toilet/Urinal ☒ Other: <i>tub</i>	☐ Intact ☐ Intact ☐ Intact ☐ Intact ☐ Destroyed	☒ 1900-1912 ☐ 1913-1933 ☐ 1934-present ☐ In question	1 partially wall hung radiator. 1 tub = rolled top, porcelain over steel, 2 faucets. fitted for shower.
MISCELLANEOUS:		☐ Good ☐ Fair ☐ Poor ☐ Destroyed	☐ 1900-1912 ☐ 1913-1933 ☐ 1934-present ☐ In question	1 screen door leaning against wall. "327" stencilled on door.
SUMMARY:		☐ Good ☒ Fair ☐ Poor ☐ Destroyed	☒ 1900-1912 ☐ 1913-1933 ☒ 1934-present ☐ In question	ARCHITECTURAL SIGNIFICANCE: Most Some ☒ Minor Negligible

PHOTOGRAPHS: ① Bath tub, view Northwest



ROOM NO: 307/307A/307B LAST KNOWN USE: Bathroom SQUARE FEET:

CEILING HEIGHT:

DATE: 15 Nov. 1985

	FINISHES:	CONDITION:	DATE:	NOTES:
FLOOR:	☒ Tile/Concrete ☒ Resilient ☐ Wood ☐ Other:	Good Fair Poor Destroyed	☒ 1900-1912 ☐ 1913-1933 ☐ 1934-present ☐ In question	
BASE:	☒ Tile/Concrete ☒ Resilient ☐ Wood ☐ Other:	Good Fair Poor Destroyed	☒ 1900-1912 ☐ 1913-1933 ☐ 1934-present ☐ In question	
WALLS:	☐ Plaster ☐ Partitions ☒ Tile Wainscot ☐ Other:	Good Fair Poor Destroyed	☒ 1900-1912 ☐ 1913-1933 ☐ 1934-present ☐ In question	Plaster above wainscot poor. 1 Partition, wood surrounds (varnished) E. to w. at line of 307A. see plan. 1 wood lowered door in tub.
CEILING:	☒ Plaster ☐ Acoustic panels ☐ Cove ☐ Other:	Good Fair Poor Destroyed	☒ 1900-1912 ☐ 1913-1933 ☐ 1934-present ☐ In question	
DOORS/ OPENINGS:	☒ Wood/Glass Panelled ☐ Wood Veneer ☐ Galvanized Metal ☐ Other:	Good Fair Poor Destroyed	☒ 1900-1912 ☐ 1913-1933 ☐ 1934-present ☐ In question	4 3/4" ghost around door. 4 wood 5-panel doors, 2 open to 307A - poor, 1 detached. One w/ 3-light transom to hall. Marble window sill.
LIGHTING:	☐ Incandescent/Type A ☐ Incandescent/Type B ☒ CML Sconce ☐ Other:	Intact Intact Intact Intact	☒ 1900-1912 ☐ 1913-1933 ☒ 1934-present ☐ In question	2 oval sconces, 307. 1 round sconce, 307B; 1 round 307A - no shades.
HEATING/ VENTILATION PLUMBING:	☒ Radiators ☐ Vents/Fans ☒ Sink/Toilet/Urinal ☒ Other: tubs.	Intact Intact Intact Intact	☒ 1900-1912 ☐ 1913-1933 ☐ 1934-present ☐ In question	1 wall mounted sectional radiator. 1 toilet: destroyed. 1 tub - rounded edge; shower curtain rod. 1 wall mounted sink; pipes for 3 sinks, 307B.
MISCELLANEOUS:		Good Fair Poor Destroyed	☐ 1900-1912 ☐ 1913-1933 ☐ 1934-present ☐ In question	329" studded n. door to hall. 1 screen door on floor. Mirror in wood frame above sink, 307A. Hook on back of door to hall.
SUMMARY:		Good Fair Poor Destroyed	☒ 1900-1912 ☒ 1913-1933 ☒ 1934-present ☒ In question	ARCHITECTURAL SIGNIFICANCE: ☐ Most ☐ Some ☒ Minor ☐ Negligible

PHOTOGRAPHS: ① Bath tub, view Northwest ② ↓ view South

ROOM NO. 307



PHOTOGRAPHS: ③ west wall

ROOM NO. 307B



PHOTOGRAPHS:

ROOM NO.

ROOM NO: 308

LAST KNOWN USE:

SQUARE FEET:

CEILING HEIGHT:

DATE: 15 Nov. 1985

	FINISHES:	CONDITION:	DATE:	NOTES:
FLOOR:	☒ Tile/Concrete ☒ Resilient ☐ Wood ☐ Other:	☐ Good ☒ Fair ☐ Poor ☐ Destroyed	☒ 1900-1912 ☒ 1913-1933 ☐ 1934-present ☒ In question	Asphalt tile: observed.
BASE:	☐ Tile/Concrete ☒ Resilient ☒ Wood ☐ Other:	☐ Good ☒ Fair ☐ Poor ☐ Destroyed	☒ 1900-1912 ☒ 1913-1933 ☐ 1934-present ☒ In question	7" base w/ upper wood 1/4" round cap. Asphalt base glued over wood: poor.
WALLS:	☒ Plaster ☐ Partitions ☐ Tile Wainscot ☐ Other:	☐ Good ☐ Fair ☐ Poor ☐ Destroyed	☒ 1900-1912 ☒ 1913-1933 ☐ 1934-present ☒ In question	without cove.
CEILING:	☒ Plaster ☐ Acoustic panels ☐ Cove ☐ Other:	☐ Good ☐ Fair ☒ Poor ☐ Destroyed	☒ 1900-1912 ☒ 1913-1933 ☐ 1934-present ☒ In question	without cove.
DOORS/ OPENINGS:	☒ Wood/Glass Panelled ☐ Wood Veneer ☐ Galvanized Metal ☐ Other:	☐ Good ☐ Fair ☒ Poor ☐ Destroyed	☒ 1900-1912 ☒ 1913-1933 ☐ 1934-present ☒ In question	1 infilled doorway. Doorway to 308 - altered to arched opening. 1 wood 5 panel door.
LIGHTING:	☐ Incandescent/Type A ☐ Incandescent/Type B ☒ CML (Sconce) ☐ Other:	☐ Intact ☐ Intact ☐ Intact ☒ Intact ☐ Destroyed ☐ Destroyed ☐ Destroyed ☐ Destroyed	☐ 1900-1912 ☐ 1913-1933 ☒ 1934-present ☐ In question	1 wood 1 type sconce (no shade). Ghost of oval sconce + structural opening for one other wall fixture (south). Ghost + cap of central ceiling fixture.
HEATING/ VENTILATION PLUMBING:	☒ Radiators ☐ Vents/Fans ☒ Sink/Toilet/Urinal ☐ Other:	☐ Intact ☐ Intact ☐ Intact ☐ Intact ☐ Destroyed ☐ Destroyed ☐ Destroyed ☐ Destroyed	☒ 1900-1912 ☒ 1913-1933 ☐ 1934-present ☒ In question	1 wall hung sink w/ panecets (E. wall).
MISCELLANEOUS:		☐ Good ☐ Fair ☐ Poor ☐ Destroyed	☐ 1900-1912 ☐ 1913-1933 ☐ 1934-present ☐ In question	closet w/ beaded backboard. finishes destroyed.
SUMMARY:		☐ Good ☐ Fair ☐ Poor ☐ Destroyed	☒ 1900-1912 ☒ 1913-1933 ☒ 1934-present ☒ In question	ARCHITECTURAL SIGNIFICANCE: ☐ Most ☐ Some ☒ Minor ☐ Negligible

PHOTOGRAPHS: ① View East



② View West



ROOM NO: 309	LAST KNOWN USE:	SQUARE FEET:	CEILING HEIGHT:	DATE: 15 Nov. 1985
	FINISHES:	CONDITION:	DATE:	NOTES:
FLOOR:	☒ Tile/Concrete ☒ Resilient ☐ Wood ☐ Other:	☐ Good ☐ Fair ☒ Poor ☐ Destroyed	☒ 1900-1912 ☐ 1913-1933 ☐ 1934-present ☐ In question	Brown asphalt tile.
BASE:	☐ Tile/Concrete ☐ Resilient ☒ Wood ☐ Other:	☐ Good ☒ Fair ☐ Poor ☐ Destroyed	☒ 1900-1912 ☐ 1913-1933 ☐ 1934-present ☐ In question	wood w/ 1/4" round cap. Overlaid asphalt base: black.
WALLS:	☒ Plaster ☐ Partitions ☐ Tile Wainscot ☐ Other:	☐ Good ☒ Fair ☐ Poor ☐ Destroyed	☒ 1900-1912 ☐ 1913-1933 ☐ 1934-present ☐ In question	Non-core, N/W corner (wall added).
CEILING:	☒ Plaster ☒ Acoustic panels ☐ Cove ☐ Other	☐ Good ☒ Fair ☐ Poor ☐ Destroyed	☒ 1900-1912 ☐ 1913-1933 ☐ 1934-present ☐ In question	
DOORS/ OPENINGS:	☒ Wood/Glass-Panelled ☐ Wood Veneer ☐ Galvanized Metal ☐ Other:	☐ Good ☒ Fair ☐ Poor ☐ Destroyed	☒ 1900-1912 ☐ 1913-1933 ☐ 1934-present ☐ In question	1 Wood 5 panel door w/ single light Transom. Wood plinths at base of door surround. wood surround as Hospital Extension.
LIGHTING:	☐ Incandescent/Type A ☐ Incandescent/Type B ☒ CML/Sconce ☒ Other:	☐ Intact ☐ Intact ☐ Intact ☒ Intact ☐ Destroyed ☐ Destroyed ☐ Destroyed ☐ Destroyed	☐ 1900-1912 ☐ 1913-1933 ☒ 1934-present ☐ In question	1 white round sconce w/ socket. openings (1 capped) for 2 sconces. Flat cap on ceiling for central fixture
HEATING/ VENTILATION PLUMBING:	☒ Radiators ☐ Vents/Fans ☐ Sink/Toilet/Urinal ☐ Other:	☐ Intact ☐ Intact ☐ Intact ☐ Intact ☐ Destroyed ☐ Destroyed ☐ Destroyed ☐ Destroyed	☐ 1900-1912 ☐ 1913-1933 ☐ 1934-present ☐ In question	
MISCELLANEOUS:		☐ Good ☐ Fair ☐ Poor ☐ Destroyed	☐ 1900-1912 ☐ 1913-1933 ☐ 1934-present ☐ In question	"335" stencilled on door.
SUMMARY:		☒ Good ☐ Fair ☐ Poor ☐ Destroyed	☒ 1900-1912 ☐ 1913-1933 ☐ 1934-present ☐ In question	ARCHITECTURAL SIGNIFICANCE:
				☐ Most ☐ Some ☒ Minor ☐ Negligible

PHOTOGRAPHS: ① View West

② View East

ROOM NO. 309



ROOM NO: 310 LAST KNOWN USE:

SQUARE FEET:

CEILING HEIGHT:

DATE: 15 Nov. 1985

	FINISHES:	CONDITION:	DATE:	NOTES:
FLOOR:	☒ Tile/Concrete ☐ Resilient ☐ Wood ☐ Other:	☒ Good ☐ Fair ☐ Poor ☐ Destroyed	☒ 1900-1912 ☐ 1913-1933 ☐ 1934-present ☐ In question	Scored concrete floor. Closet: linoleum.
BASE:	☐ Tile/Concrete ☐ Resilient ☒ Wood ☐ Other:	☐ Good ☒ Fair ☐ Poor ☐ Destroyed	☒ 1900-1912 ☐ 1913-1933 ☐ 1934-present ☐ In question	Dark varnish, 1/4" round cap. Underlying wood = tan/gold wood surface.
WALLS:	☒ Plaster ☐ Partitions ☐ Tile Mainscot ☐ Other:	☒ Good ☐ Fair ☐ Poor ☐ Destroyed	☒ 1900-1912 ☐ 1913-1933 ☐ 1934-present ☐ In question	non-cove
CEILING:	☒ Plaster ☐ Acoustic panels ☐ Cove ☐ Other:	☐ Good ☐ Fair ☒ Poor ☐ Destroyed	☒ 1900-1912 ☐ 1913-1933 ☐ 1934-present ☐ In question	Non cove.
DOORS/ OPENINGS:	☒ Wood/Glass-Panelled ☐ Wood Veneer ☐ Galvanized Metal ☐ Other:	☐ Good ☒ Fair ☐ Poor ☐ Destroyed	☒ 1900-1912 ☐ 1913-1933 ☐ 1934-present ☐ In question	Door in N. wall altered to arched opening. 1 wood 5-panel to closet. 1 wood 5-panel to hall w/ single light transom.
LIGHTING:	☐ Incandescent/Type A ☐ Incandescent/Type B ☐ CML/Sconce ☒ Other:	☐ Intact ☐ Intact ☐ Intact ☐ Intact ☐ Destroyed ☐ Destroyed ☐ Destroyed ☐ Destroyed	☐ 1900-1912 ☐ 1913-1933 ☒ 1934-present ☐ In question	1 Base, chain + mount w/ 4 screws, globe gone. 1 ceramic wall fixture (utility) inside above closet door.
HEATING/ VENTILATION PLUMBING:	☒ Radiators ☐ Vents/Fans ☒ Sink/Toilet/Urinal ☐ Other:	☐ Intact ☐ Intact ☐ Intact ☐ Intact ☐ Destroyed ☐ Destroyed ☐ Destroyed	☒ 1900-1912 ☐ 1913-1933 ☒ 1934-present ☐ In question	1 wall hung sink, severe damage, 2 faucets.
MISCELLANEOUS:		☐ Good ☐ Fair ☐ Poor ☐ Destroyed	☐ 1900-1912 ☐ 1913-1933 ☐ 1934-present ☐ In question	
SUMMARY:		☒ Good ☐ Fair ☐ Poor ☐ Destroyed	☒ 1900-1912 ☐ 1913-1933 ☐ 1934-present ☐ In question	ARCHITECTURAL SIGNIFICANCE: Most Some Minor Negligible

PHOTOGRAPHS: ① View West

② View East

ROOM NO. 310



PHOTOGRAPHS: ③ View Northeast

ROOM NO. 310




PHOTOGRAPHS:

ROOM NO.

PHOTOGRAPHS: ① East entrance ② View Southeast ③ View West

ROOM NO. 311

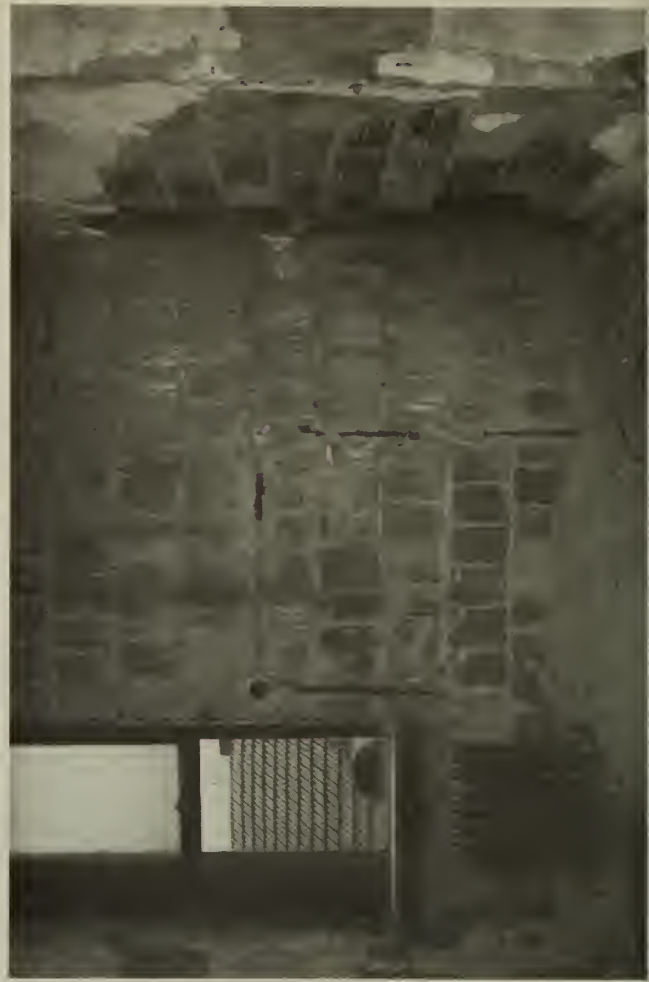

PHOTOGRAPHS:

(4)

North wall

ROOM NO. 311



PHOTOGRAPHS:

ROOM NO.

ROOM NO: 312

LAST KNOWN USE: *Maternity Ward*

SQUARE FEET:

CEILING HEIGHT:

DATE: 15 Nov. 1985

	FINISHES:	CONDITION:	DATE:	NOTES:
FLOOR:	☒ Tile/Concrete ☐ Resilient ☐ Wood ☐ Other:	☒ Good ☐ Fair ☐ Poor ☐ Destroyed	☒ 1900-1912 ☐ 1913-1933 ☐ 1934-present ☐ In question	Scored. Marble sill to hall.
BASE:	☒ Tile/Concrete ☐ Resilient ☐ Wood ☐ Other:	☒ Good ☐ Fair ☐ Poor ☐ Destroyed	☒ 1900-1912 ☐ 1913-1933 ☐ 1934-present ☐ In question	Brown overpaint.
WALLS:	☒ Plaster ☐ Partitions ☐ Tile Wainscot ☐ Other:	☒ Good ☐ Fair ☐ Poor ☐ Destroyed	☒ 1900-1912 ☐ 1913-1933 ☐ 1934-present ☐ In question	Evidence of 11 1/4" altered area around door. Cove.
CEILING:	☒ Plaster ☐ Acoustic panels ☒ Cove ☐ Other:	☐ Good ☐ Fair ☒ Poor ☐ Destroyed	☒ 1900-1912 ☐ 1913-1933 ☐ 1934-present ☐ In question	
DOORS/OPENINGS:	☒ Wood/Glass Panelled ☐ Wood Veneer ☐ Galvanized Metal ☐ Other:	☐ Good ☐ Fair ☐ Poor ☐ Destroyed	☒ 1900-1912 ☐ 1913-1933 ☐ 1934-present ☐ In question	2 Wood 5-panel doors to hall & closet. Closet door overpainted w/ white
LIGHTING:	☒ Incandescent/Type A ☐ Incandescent/Type B ☐ CFL/Sconce ☐ Other:	☐ Intact ☐ Intact ☐ Intact ☐ Intact ☐ Destroyed ☐ Destroyed ☐ Destroyed ☐ Destroyed	☐ 1900-1912 ☐ 1913-1933 ☒ 1934-present ☐ In question	Base, chain & mount w/ 4 screws - globe gone. 4 Ward 1 type sconces, west, North. 2 ghosts & wiring: S. wall.
HEATING/VENTILATION PLUMBING:	☒ Radiators ☐ Vents/Fans ☒ Sink/Toilet/Urinal ☐ Other:	☐ Intact ☐ Intact ☐ Intact ☐ Intact ☐ Destroyed ☐ Destroyed ☐ Destroyed ☐ Destroyed	☒ 1900-1912 ☐ 1913-1933 ☒ 1934-present ☐ In question	1 wall mounted sink, destroyed.
MISCELLANEOUS:		☐ Good ☐ Fair ☐ Poor ☐ Destroyed	☐ 1900-1912 ☐ 1913-1933 ☐ 1934-present ☐ In question	"No Smoking" stencil: E. wall. "324" stencil on door. 1 ladder 15 rungs, wood. Evidence of twiguise pt. Closet: double beaded board - 4 hooks.
SUMMARY:		☐ Good ☐ Fair ☒ Poor ☐ Destroyed	☒ 1900-1912 ☐ 1913-1933 ☒ 1934-present ☐ In question	ARCHITECTURAL SIGNIFICANCE: ☐ Most ☒ Some ☐ Minor ☐ Negligible

PHOTOGRAPHS:

① View North

② View Northeast

ROOM NO. 312



PHOTOGRAPHS:

③ View South

ROOM NO. 312



PHOTOGRAPHS:

ROOM NO.

ROOM NO: 313		LAST KNOWN USE: Ward dining room		SQUARE FEET:	CEILING HEIGHT:	DATE: 15 Nov. 1985	NOTES:
	FINISHES:	CONDITION:	DATE:				
FLOOR:	☒ Tile/Concrete Resilient ☐ Wood ☐ Other:	☒ Good ☐ Fair ☐ Poor ☐ Destroyed	☒ 1900-1912 ☐ 1913-1933 ☐ 1934-present ☐ In question	Obscured by debris.			
BASE:	☒ Tile/Concrete Resilient ☐ Wood ☐ Other:	☒ Good ☐ Fair ☐ Poor ☐ Destroyed	☒ 1900-1912 ☐ 1913-1933 ☐ 1934-present ☐ In question	Obscured: N. wall.			
WALLS:	☒ Plaster Partitions ☐ Tile Mainscot ☐ Other:	☐ Good ☐ Fair ☒ Poor ☐ Destroyed	☒ 1900-1912 ☐ 1913-1933 ☐ 1934-present ☒ In question	6" ghost around door. turquoise pt.			
CEILING:	☒ Plaster ☐ Acoustic panels ☐ Cove ☐ Other:	☐ Good ☐ Fair ☒ Poor ☐ Destroyed	☒ 1900-1912 ☐ 1913-1933 ☐ 1934-present ☐ In question				
DOORS/ OPENINGS:	☒ Wood/Glass-Panelled ☐ Wood Veneer ☐ Galvanized Metal ☐ Other:	☐ Good ☐ Fair ☐ Poor ☐ Destroyed	☒ 1900-1912 ☐ 1913-1933 ☐ 1934-present ☐ In question	1 Pr. double 5-panel doors: blue/gray over paint. 1 single 5-panel door to closet.			
LIGHTING:	☐ Incandescent/Type A ☐ Incandescent/Type B ☒ CFL/Sconce ☐ Other:	☐ Intact ☐ Intact ☒ Intact ☐ Intact ☐ Destroyed ☐ Destroyed ☐ Destroyed ☐ Destroyed	☐ 1900-1912 ☐ 1913-1933 ☒ 1934-present ☐ In question	3 ward 1-type sconces (no shades). 2 ghosts of removed sconces. 1 hole in ceiling for removed fixture.			
HEATING/ VENTILATION PLUMBING:	☒ Radiators ☐ Vents/Fans ☐ Sink/Toilet/Urinal ☐ Other:	☐ Intact ☐ Intact ☐ Intact ☐ Intact ☐ Destroyed ☐ Destroyed ☐ Destroyed ☐ Destroyed	☒ 1900-1912 ☐ 1913-1933 ☐ 1934-present ☐ In question				
MISCELLANEOUS:		☐ Good ☐ Fair ☐ Poor ☐ Destroyed	☐ 1900-1912 ☐ 1913-1933 ☐ 1934-present ☐ In question	Louvered door for 301 on floor. Closet: wood clothes rod, 2 beaded side supports w/ 5 hooks, 1 upper shelf.			
SUMMARY:		☐ Good ☐ Fair ☒ Poor ☐ Destroyed	☒ 1900-1912 ☐ 1913-1933 ☐ 1934-present ☒ In question	ARCHITECTURAL SIGNIFICANCE:		☐ Most ☒ Some ☐ Minor ☐ Negligible	

PHOTOGRAPHS: ① view North ② view Northeast ③ view West ④ view South ROOM NO. 313



ROOM NO: 314

LAST KNOWN USE: *Word
attendants room*

SQUARE FEET:

CEILING HEIGHT:

DATE: 15 Nov. 1985

	FINISHES:	CONDITION:	DATE:	NOTES:
FLOOR:	☒ Tile/Concrete ☒ Resilient ☐ Wood ☐ Other:	Good Fair Poor Destroyed	☒ 1900-1912 ☐ 1913-1933 ☐ 1934-present ☒ In question	Unoleum laid over wood subfloor.
BASE:	☐ Tile/Concrete ☐ Resilient ☐ Wood ☐ Other:	Good Fair Poor Destroyed	☐ 1900-1912 ☐ 1913-1933 ☐ 1934-present ☐ In question	None.
WALLS:	☒ Plaster ☐ Partitions ☐ Tile Mainscot ☐ Other:	Good Fair Poor Destroyed	☒ 1900-1912 ☐ 1913-1933 ☐ 1934-present ☐ In question	Structural tile breaks to rooms on either side.
CEILING:	☒ Plaster ☐ Acoustic panels ☐ Cove ☐ Other:	Good Fair Poor Destroyed	☒ 1900-1912 ☐ 1913-1933 ☐ 1934-present ☐ In question	
DOORS/ OPENINGS:	☒ Wood/Glass Panelled ☐ Wood Veneer ☐ Galvanized Metal ☐ Other:	Good Fair Poor Destroyed	☒ 1900-1912 ☐ 1913-1933 ☐ 1934-present ☐ In question	1 wood 5-panel door. evidence of ghost around door 3 1/2" sides, 4" on top.
LIGHTING:	☒ Incandescent/Type A ☐ Incandescent/Type B ☐ CML/Sconce ☐ Other:	Intact Intact Intact Intact Destroyed Destroyed Destroyed Destroyed	☐ 1900-1912 ☐ 1913-1933 ☒ 1934-present ☐ In question	1 Base, mount + chain, globe gone. 3 round sconces (ward type), 1 remains, 2 removed.
HEATING/ VENTILATION PLUMBING:	☒ Radiators ☐ Vents/Fans ☐ Sink/Toilet/Urinal ☐ Other:	Intact Intact Intact Intact Destroyed Destroyed Destroyed	☒ 1900-1912 ☐ 1913-1933 ☐ 1934-present ☐ In question	wiring w/ central pipe which looks like a gas jet.
MISCELLANEOUS:		Good Fair Poor Destroyed	☐ 1900-1912 ☐ 1913-1933 ☐ 1934-present ☐ In question	"320" studded on door - in blue. 2 clothes hooks, back of door.
SUMMARY:		Good Fair Poor Destroyed	☒ 1900-1912 ☐ 1913-1933 ☐ 1934-present ☐ In question	ARCHITECTURAL SIGNIFICANCE: ☐ Most ☒ Some ☐ Minor ☐ Negligible

PHOTOGRAPHS: ① View North

② View South

ROOM NO. 314




ROOM NO:	LAST KNOWN USE:	SQUARE FEET:	CEILING HEIGHT:	DATE:	NOTES:
H301	Hallway			15 Nov. 1985	
FLOOR:	FINISHES:	CONDITION:	DATE:		Linoleum laid over concrete.
	☒ Tile/Concrete	Good	☒ 1900-1912		
	☒ Resilient	Fair	☐ 1913-1933		
	☐ Wood	Poor	☐ 1934-present		
	☐ Other:	Destroyed	☐ In question		
BASE:	☒ Tile/Concrete	Good	☐ 1900-1912		Black and red overpaint.
	☒ Resilient	Fair	☐ 1913-1933		
	☐ Wood	Poor	☒ 1934-present		
	☐ Other:	Destroyed	☐ In question		
WALLS:	☒ Plaster	Good	☒ 1900-1912		Rectangular areas of infill, West end.
	☐ Partitions	Fair	☐ 1913-1933		
	☐ Tile Mainscot	Poor	☐ 1934-present		
	☐ Other:	Destroyed	☐ In question		
CEILING:	☒ Plaster	Good	☒ 1900-1912		
	☐ Acoustic panels	Fair	☐ 1913-1933		
	☐ Cove	Poor	☐ 1934-present		
	☐ Other:	Destroyed	☐ In question		
DOORS/OPENINGS:	☒ Wood/Glass Panelled	Good	☒ 1900-1912		1 wood 5-panel door w/ 3-light transom: E. wall.
	☐ Wood Veneer	Fair	☐ 1913-1933		1 metal door - central 10" sq. wire glass light. Painted red/black base.
	☒ Galvanized Metal	Poor	☒ 1934-present		2 enamel, white CML's w/ flared glass shade (as Hosp. ext.).
	☐ Other:	Destroyed	☐ In question		
LIGHTING:	☐ Incandescent/Type A	Intact	☐ 1900-1912		
	☐ Incandescent/Type B	Intact	☐ 1913-1933		
	☒ CMJ/Sconce	Intact	☒ 1934-present		
	☐ Other:	Destroyed	☐ In question		
HEATING/VENTILATION/PLUMBING:	☒ Radiators	Intact	☒ 1900-1912		
	☐ Vents/Fans	Intact	☐ 1913-1933		
	☐ Sink/Toilet/Urinal	Intact	☐ 1934-present		
	☐ Other:	Destroyed	☐ In question		
MISCELLANEOUS:		Good	☐ 1900-1912		Wood mounts for fire equipment.
		Fair	☐ 1913-1933		1 fire alarm; 1 rusting panel box.
		Poor	☐ 1934-present		Graffiti: Sketch of man in uniform.
		Destroyed	☐ In question		
SUMMARY:		Good	☒ 1900-1912		
		Fair	☐ 1913-1933		
		Poor	☐ 1934-present		
		Destroyed	☒ In question		
ARCHITECTURAL SIGNIFICANCE:				Most	
				Some	☒
				Minor	☐
				Negligible	☐

① View South

PHOTOGRAPHS:

ROOM NO. H301

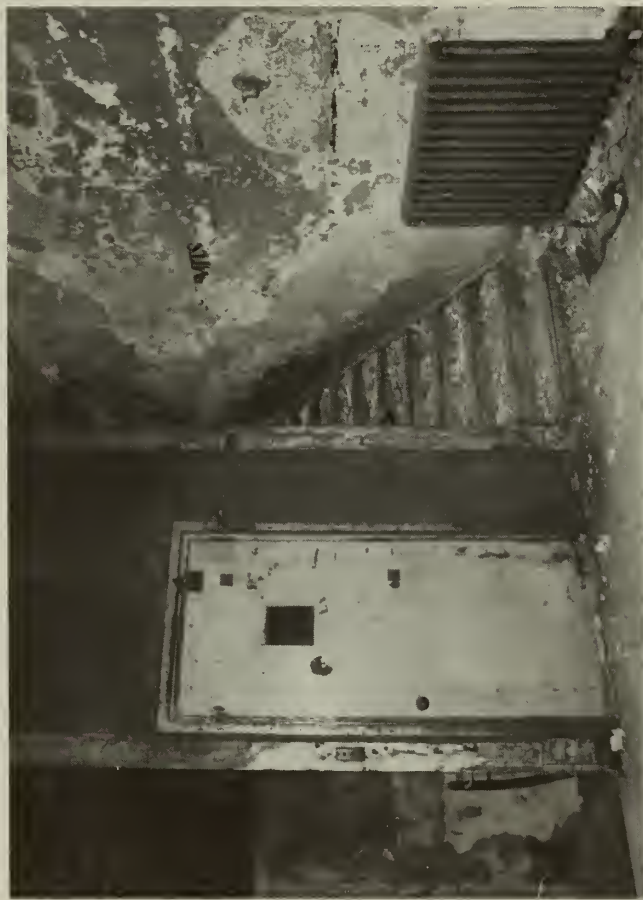

ROOM NO: H301A

LAST KNOWN USE: Slop room


SQUARE FEET:

CEILING HEIGHT:

DATE: 15 Nov. 1985

	FINISHES:	CONDITION:	DATE:	NOTES:
FLOOR:	☒ Tile/Concrete ☐ Resilient ☐ Wood ☐ Other:	☒ Good ☐ Fair ☐ Poor ☐ Destroyed	☒ 1900-1912 ☐ 1913-1933 ☐ 1934-present ☐ In question	Scored.
BASE:	☒ Tile/Concrete ☐ Resilient ☐ Wood ☐ Other:	☒ Good ☐ Fair ☐ Poor ☐ Destroyed	☒ 1900-1912 ☐ 1913-1933 ☐ 1934-present ☐ In question	
WALLS:	☐ Plaster ☐ Partitions ☒ Tile Wainscot ☐ Other:	☒ Good ☐ Fair ☐ Poor ☐ Destroyed	☒ 1900-1912 ☐ 1913-1933 ☐ 1934-present ☐ In question	Holes in wall indicate removed plumbing fixtures. Plaster above wainscot good.
CEILING:	☒ Plaster ☐ Acoustic panels ☐ Cove ☐ Other:	☒ Good ☐ Fair ☐ Poor ☐ Destroyed	☒ 1900-1912 ☐ 1913-1933 ☐ 1934-present ☐ In question	
DOORS/ OPENINGS:	☒ Wood/Glass-Panelled ☐ Wood Veneer ☐ Galvanized Metal ☐ Other:	☐ Good ☒ Fair ☐ Poor ☐ Destroyed	☒ 1900-1912 ☐ 1913-1933 ☐ 1934-present ☐ In question	1 wood 5-panel w/ 3-light transom.
LIGHTING:	☐ Incandescent/Type A ☐ Incandescent/Type B ☒ CML/Sconce ☐ Other:	☐ Intact ☐ Intact ☐ Intact ☐ Intact ☐ Destroyed ☐ Destroyed ☐ Destroyed ☐ Destroyed	☐ 1900-1912 ☐ 1913-1933 ☒ 1934-present ☐ In question	1 ward 1-type sconce, no shade.
HEATING/ VENTILATION PLUMBING:	☐ Radiators ☐ Vents/Fans ☒ Sink/Toilet/Urinal ☐ Other:	☐ Intact ☐ Intact ☐ Intact ☐ Intact ☐ Destroyed ☐ Destroyed ☐ Destroyed ☐ Destroyed	☒ 1900-1912 ☐ 1913-1933 ☐ 1934-present ☐ In question	1 central pedestal slop sink.
MISCELLANEOUS:		☐ Good ☐ Fair ☐ Poor ☐ Destroyed	☐ 1900-1912 ☐ 1913-1933 ☐ 1934-present ☐ In question	Red edged white paper label on door.
SUMMARY:		☐ Good ☐ Fair ☐ Poor ☐ Destroyed	☒ 1900-1912 ☐ 1913-1933 ☐ 1934-present ☐ In question	ARCHITECTURAL SIGNIFICANCE: ☐ Most ☐ Some ☐ Minor ☒ Negligible

PHOTOGRAPHS: ① View East

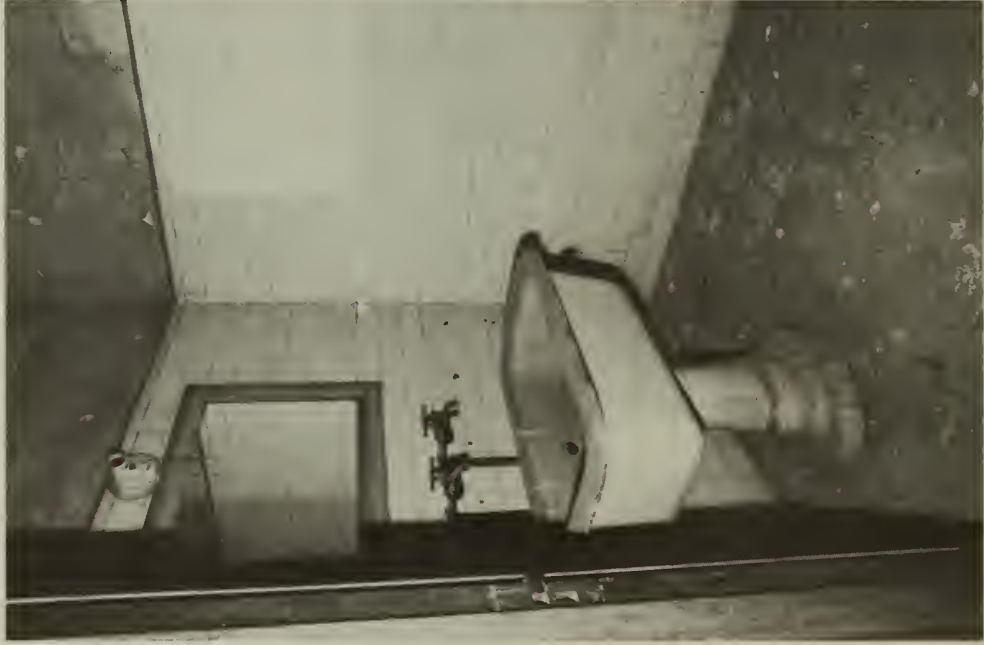

ROOM NO: 4302

LAST KNOWN USE: Corridor

SQUARE FEET:

CEILING HEIGHT:

DATE: 18 Nov. 1985

	FINISHES:	CONDITION:	DATE:	NOTES:
FLOOR:	☒ Tile/Concrete ☒ Resilient ☐ Wood ☐ Other:	☐ Good ☐ Fair ☐ Poor ☒ Destroyed	☒ 1900-1912 ☐ 1913-1933 ☐ 1934-present ☒ In question	Linoleum over wood subfloor.
BASE:	☐ Tile/Concrete ☐ Resilient ☐ Wood ☒ Other: painted	☐ Good ☐ Fair ☐ Poor ☒ Destroyed	☐ 1900-1912 ☐ 1913-1933 ☐ 1934-present ☒ In question	painted brown 8-9" base.
WALLS:	☒ Plaster ☐ Partitions ☐ Tile Wainscot ☐ Other:	☐ Good ☐ Fair ☐ Poor ☒ Destroyed	☒ 1900-1912 ☐ 1913-1933 ☐ 1934-present ☒ In question	structural tiles exposed: East end.
CEILING:	☒ Plaster ☐ Acoustic panels ☐ Cove ☐ Other:	☐ Good ☒ Fair ☐ Poor ☒ Destroyed	☒ 1900-1912 ☐ 1913-1933 ☐ 1934-present ☒ In question	
DOORS/ OPENINGS:	☒ Wood/Glass Panelled ☐ Wood Veneer ☒ Galvanized Metal ☐ Other:	☐ Good ☐ Fair ☐ Poor ☒ Destroyed	☒ 1900-1912 ☐ 1913-1933 ☐ 1934-present ☒ In question	1 red overpainted Metal door w/ 16" sq. light w/ wire glass (broken) East. 1 wood 5-panel door w/ 3-light-transom
LIGHTING:	☐ Incandescent/Type A ☐ Incandescent/Type B ☒ CML/Sconce ☐ Other:	☐ Intact ☐ Intact ☒ Intact ☐ Intact ☐ Destroyed ☐ Destroyed ☐ Destroyed ☐ Destroyed	☐ 1900-1912 ☐ 1913-1933 ☒ 1934-present ☒ In question	1 enamel white base w/ glass shade 1 ghost + wiring - oval sconce, South wall 1 metal cap for sconce, S. wall.
HEATING/ VENTILATION PLUMBING:	☒ Radiators ☐ Vents/Fans ☐ Sink/Toilet/Urinal ☐ Other:	☐ Intact ☐ Intact ☐ Intact ☐ Intact ☐ Destroyed ☐ Destroyed ☐ Destroyed ☐ Destroyed	☒ 1900-1912 ☐ 1913-1933 ☐ 1934-present ☒ In question	Pushing circuit box: hand lettered labels above switches + door (south). Fire hose attached to pipe: (south).
MISCELLANEOUS:		☐ Good ☐ Fair ☐ Poor ☒ Destroyed	☐ 1900-1912 ☐ 1913-1933 ☐ 1934-present ☒ In question	
SUMMARY:		☐ Good ☒ Fair ☐ Poor ☒ Destroyed	☒ 1900-1912 ☐ 1913-1933 ☐ 1934-present ☒ In question	ARCHITECTURAL SIGNIFICANCE: ☐ Most ☒ Some ☐ Minor ☐ Negligible

PHOTOGRAPHS: ① View West. ② South wall.

ROOM NO. H302



ROOM NO:	LAST KNOWN USE:	CEILING HEIGHT:	DATE:	NOTES:
H303	Cowden	SQUARE FEET:		
FLOOR:	FINISHES:	CONDITION:	DATE:	
	Tile/Concrete	Good	1900-1912	Linoleum laid over wood.
	Resilient	Fair	1913-1933	
	Wood	Poor	1934-present	
	Other:	Destroyed	In question	
BASE:	Tile/Concrete	Good	1900-1912	Vestiges of brown paint base, S. Wall.
	Resilient	Fair	1913-1933	
	Wood	Poor	1934-present	
	Other: paint	Destroyed	In question	
WALLS:	Plaster	Good	1900-1912	
	Partitions	Fair	1913-1933	
	Tile Wainscot	Poor	1934-present	
	Other:	Destroyed	In question	
CEILING:	Plaster	Good	1900-1912	
	Acoustic panels	Fair	1913-1933	
	Cove	Poor	1934-present	
	Other:	Destroyed	In question	
DOORS/ OPENINGS:	Wood/Glass Panelled	Good	1900-1912	Evidence of plaster infill of 6" around door opening.
	Wood Veneer	Fair	1913-1933	
	Galvanized Metal	Poor	1934-present	
	Other:	Destroyed	In question	
LIGHTING:	Incandescent/Type A	Intact	1900-1912	Ghost/wiring for oval sconce.
	Incandescent/Type B	Intact	1913-1933	
	GML/Sconce	Intact	1934-present	
	Other:	Destroyed	In question	
HEATING/ VENTILATION PLUMBING:	Radiators	Intact	1900-1912	None.
	Vents/Fans	Intact	1913-1933	
	Sink/Toilet/Urinal	Intact	1934-present	
	Other:	Destroyed	In question	
MISCELLANEOUS:		Good	1900-1912	
		Fair	1913-1933	
		Poor	1934-present	
		Destroyed	In question	
SUMMARY:		Good	1900-1912	ARCHITECTURAL SIGNIFICANCE:
		Fair	1913-1933	
		Poor	1934-present	
		Destroyed	In question	
				Most
				Some
				Minor
				Negligible

① view South

PHOTOGRAPHS:


ROOM NO. 4303



ROOM NO: 4304 LAST KNOWN USE: *Courden* SQUARE FEET: CEILING HEIGHT: DATE: 15 Nov. 1985


	FINISHES:	CONDITION:	DATE:	NOTES:
FLOOR:	☒ Tile/Concrete ☒ Resilient ☐ Wood ☒ Other:	Good Fair Poor Destroyed	☒ 1900-1912 ☒ 1913-1933 ☒ 1934-present ☒ In question	linoleum over wood.
BASE:	☒ Tile/Concrete ☒ Resilient ☒ Wood ☒ Other:	Good Fair Poor Destroyed	☒ 1900-1912 ☒ 1913-1933 ☒ 1934-present ☒ In question	w/ 1/4" round cap. Asphalt or linoleum overlayer w/ cap exposed.
WALLS:	☒ Plaster ☒ Partitions ☐ Tile Wainscot ☐ Other:	Good Fair Poor Destroyed	☒ 1900-1912 ☒ 1913-1933 ☒ 1934-present ☒ In question	Some cove corners, some not.
CEILING:	☐ Plaster ☐ Acoustic panels ☐ Cove ☐ Other:	Good Fair Poor Destroyed	☒ 1900-1912 ☒ 1913-1933 ☒ 1934-present ☒ In question	West: Non-cove, East: Cove.
DOORS/ OPENINGS:	☒ Wood/Glass-Panelled ☐ Wood Veneer ☐ Galvanized Metal ☐ Other:	Good Fair Poor Destroyed	☒ 1900-1912 ☒ 1913-1933 ☒ 1934-present ☒ In question	See individual room forms. 1 wood 5-panel door to closet. Door to 306A: Veneered, panel lifting.
LIGHTING:	☐ Incandescent/Type A ☐ Incandescent/Type B ☒ CML/Sconce ☒ Other:	Intact Intact Intact Intact Destroyed Destroyed Destroyed Destroyed	☒ 1900-1912 ☒ 1913-1933 ☒ 1934-present ☒ In question	2 sconces: East wall, no shades. 2 caps for additional sconces, E+N walls. 1 white utility wall fixture inside above closet door.
HEATING/ VENTILATION PLUMBING:	☒ Radiators ☐ Vents/Fans ☐ Sink/Toilet/Urinal ☐ Other:	Intact Intact Intact Intact Destroyed Destroyed Destroyed	☒ 1900-1912 ☒ 1913-1933 ☒ 1934-present ☒ In question	"331" Jeneelled on door to 306A. Closet: beaded board w/ ghost of clothes rod. Shelving supports.
MISCELLANEOUS:		Good Fair Poor Destroyed	☒ 1900-1912 ☒ 1913-1933 ☒ 1934-present ☒ In question	
SUMMARY:		Good Fair Poor Destroyed	☒ 1900-1912 ☒ 1913-1933 ☒ 1934-present ☒ In question	ARCHITECTURAL SIGNIFICANCE: Most ☐ Some ☒ Minor ☐ Negligible

PHOTOGRAPHS: ① View South

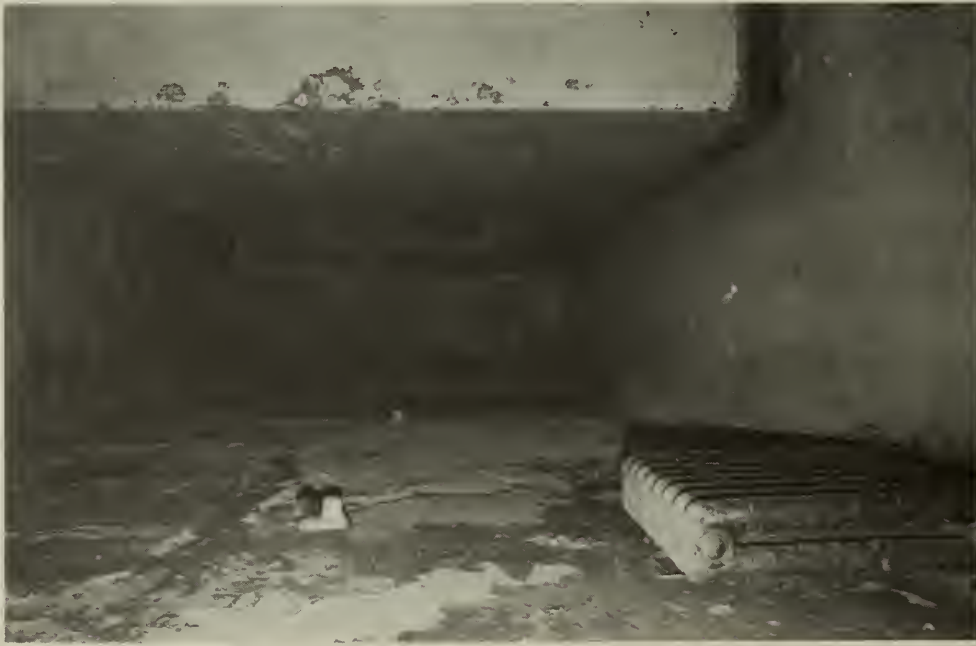

NEW HOSPITAL EXTENSION

Exhibit 11


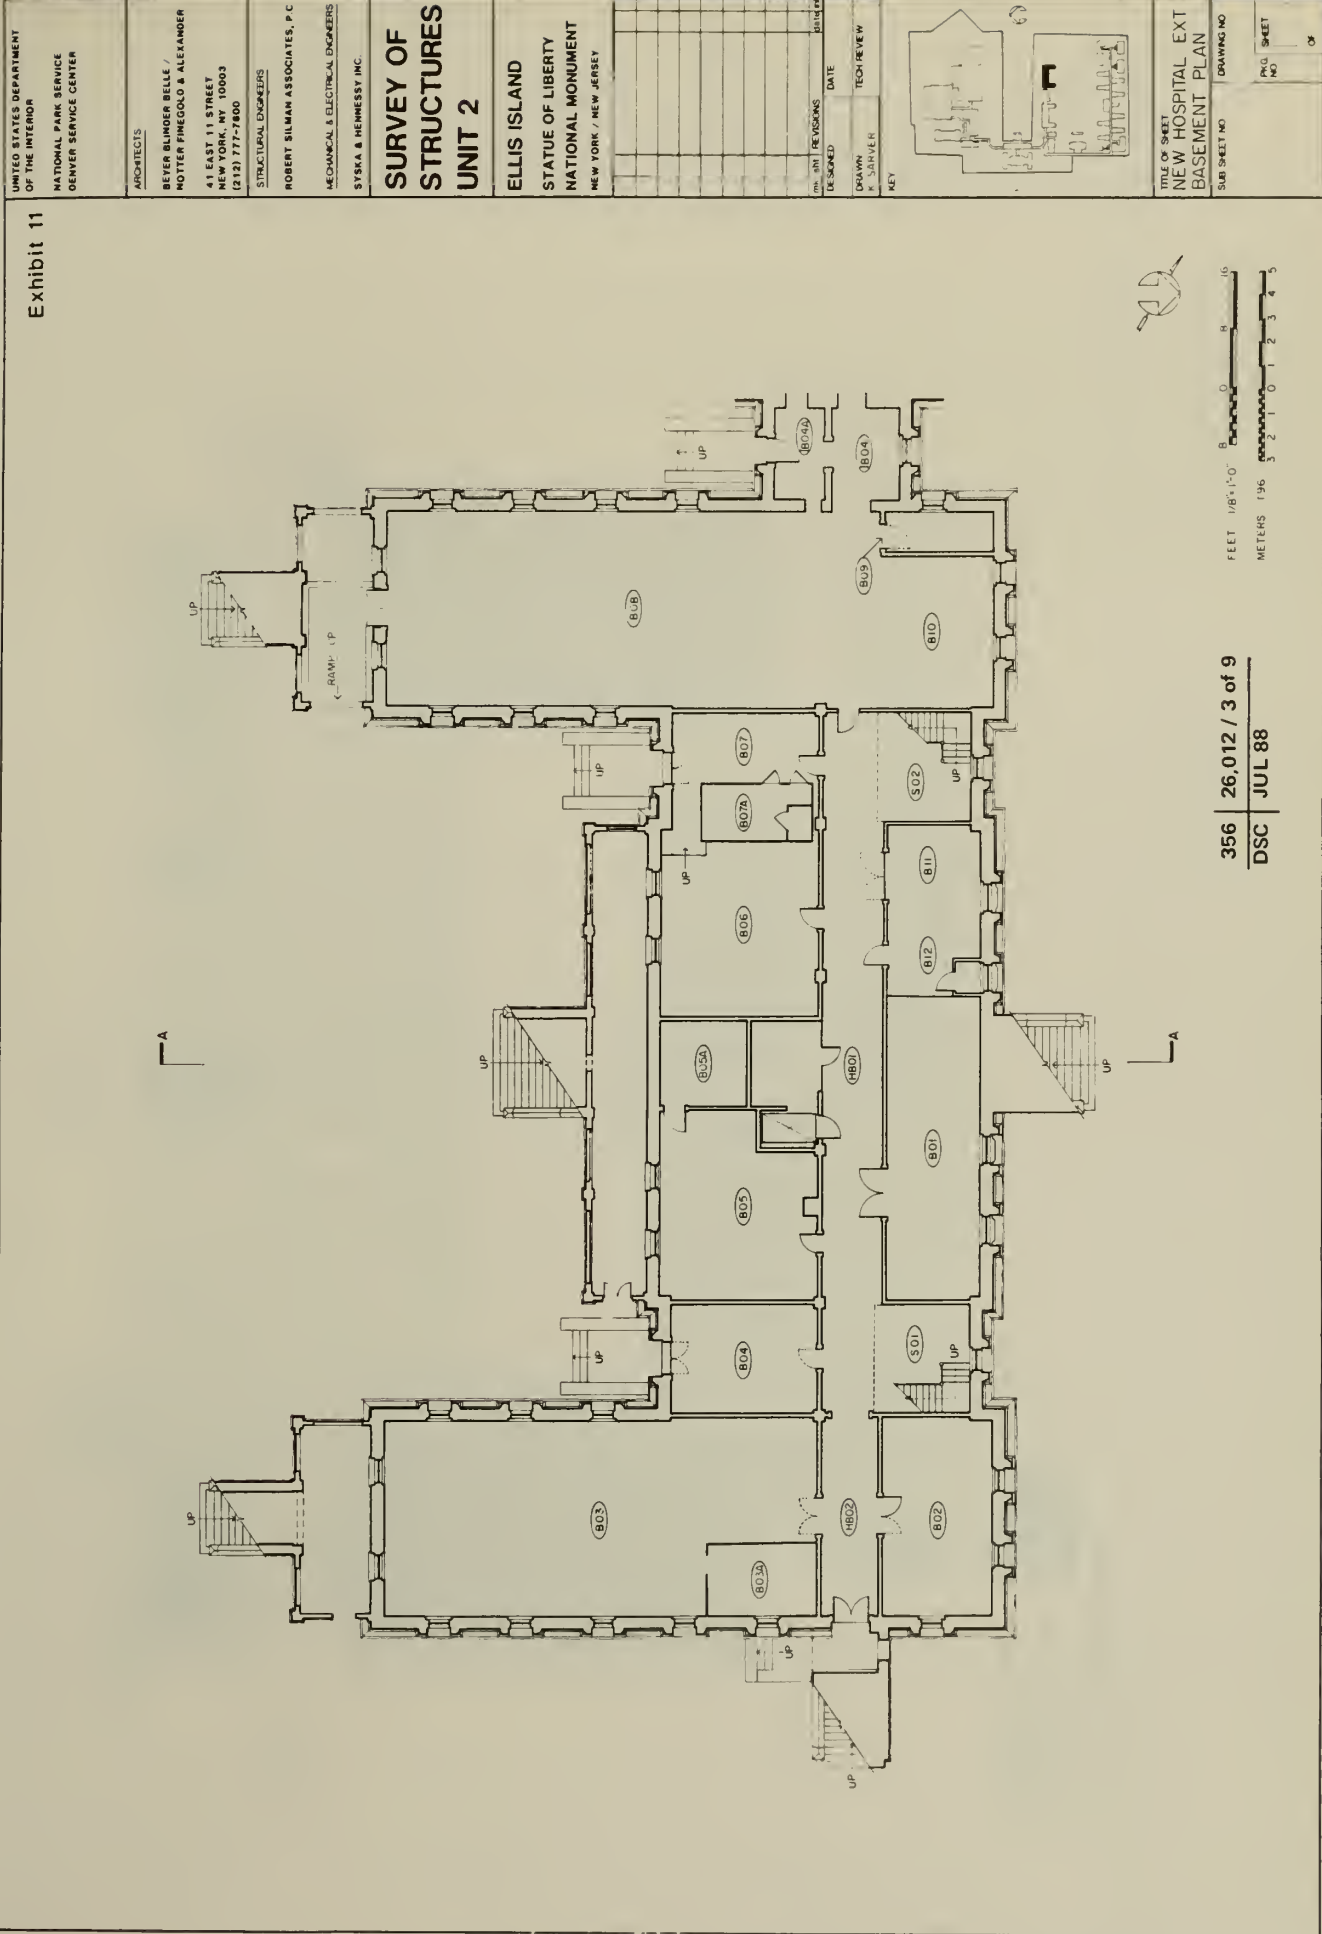


UNITED STATES DEPARTMENT OF THE INTERIOR		ARCHITECTS		ENGINEERS		MECHANICAL & ELECTRICAL ENGINEERS		SURVEY OF STRUCTURES UNIT 2		ELLIS ISLAND STATUE OF LIBERTY NATIONAL MONUMENT NEW YORK / NEW JERSEY		DESIGNED BY DATE		DRAWN BY DATE		CHECKED BY DATE		TITLE OF SHEET NEW HOSPITAL EXT BASEMENT PLAN		SUB SHEET NO. DRAWING NO.		P.O. SHEET NO.		OF	
NATIONAL PARK SERVICE DENVER SERVICE CENTER		BETTER BLUNDER BELLE / MOTTER FINEGOLO & ALEXANDER 41 EAST 11 STREET NEW YORK, NY 10003 (212) 777-7800		STRUCTURAL ENGINEERS ROBERT SILMAN ASSOCIATES, P.C.		MECHANICAL & ELECTRICAL ENGINEERS SYSKA & HENNESSY INC.						DESIGNED BY DATE		DRAWN BY DATE		CHECKED BY DATE									

356 26.012 / 3 of 9
DSC JUL 88

Exhibit 37

EXISTING CONDITIONS

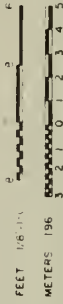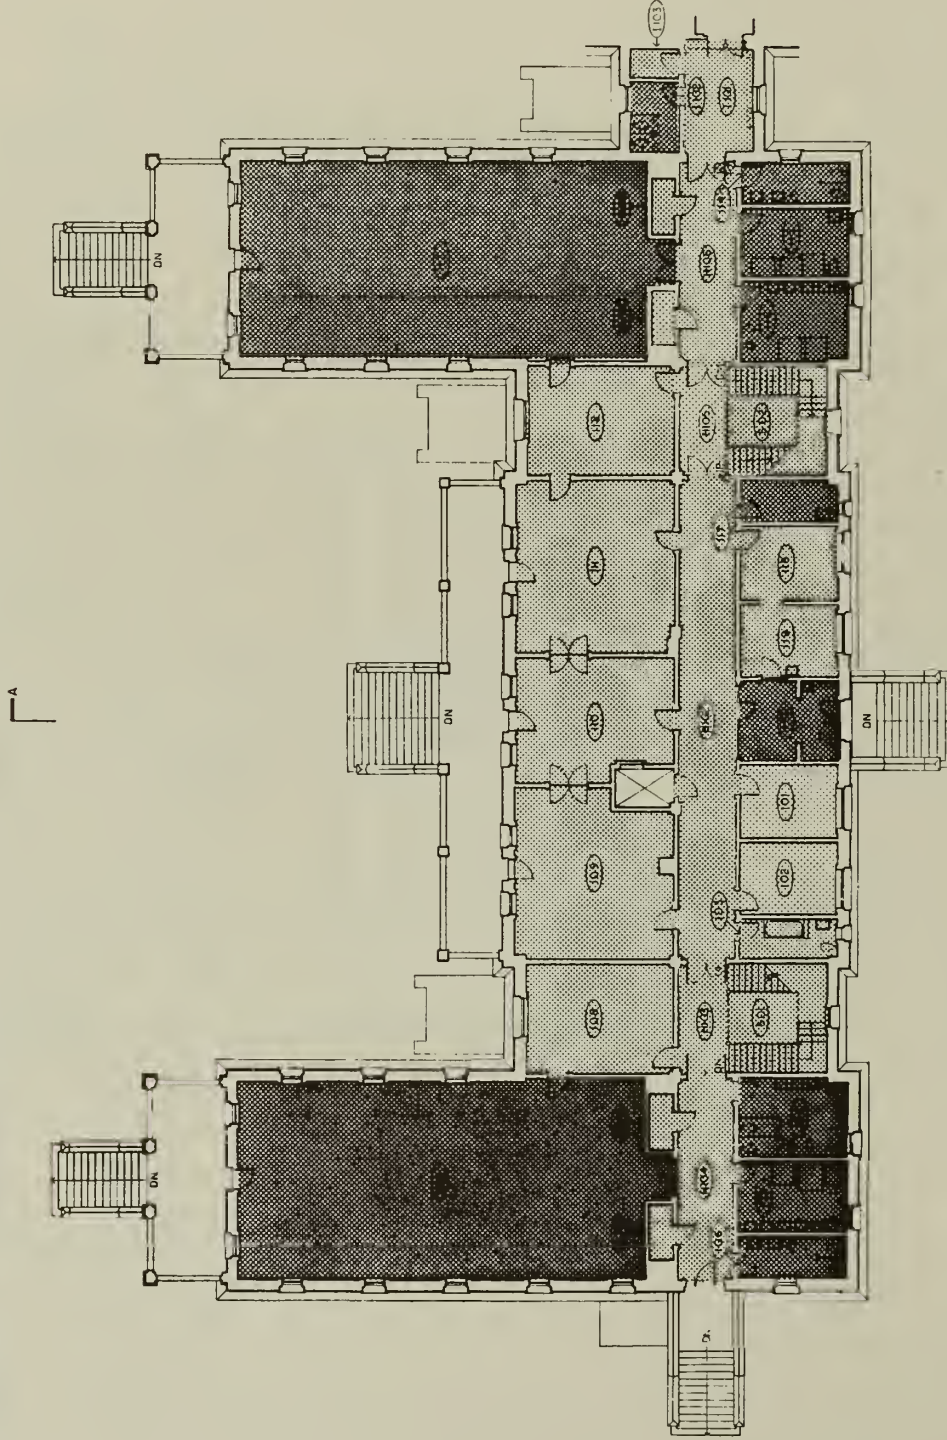

356 | 26,012 / 4 of 9
DSC | JUL 88


UNITED STATES DEPARTMENT OF THE INTERIOR	
NATIONAL PARK SERVICE DENVER SERVICE CENTER	
ARCHITECTS	
BETTER BLUNDER BELLE / NOTTER PMOOLD & ALEXANDER 411 EAST 11 STREET DENVER, COLORADO 80202 (303) 733-7100	
STRUCTURAL ENGINEERS	
ROBERT SULLIVAN ASSOCIATES, P.C. MECHANICAL & ELECTRICAL ENGINEERS	
SYRKA & HEWESLEY INC.	
SURVEY OF STRUCTURES UNIT 2	
ELLIS ISLAND STATUE OF LIBERTY NATIONAL MONUMENT NEW YORK / NEW JERSEY	
DESIGNED	DATE
DRYAN	TECH REVIEW
KEY	
TITLE OF SHEET NEW HOSPITAL EXT. FIRST FLOOR PLAN	
SUB SHEET NO.	DRAWING NO.
PAGE SHEET NO.	OF

Exhibit 38

EXISTING CONDITIONS




356 | 26,012 / 5 of 9
DSC | JUL 88

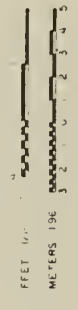


UNITED STATES DEPARTMENT OF THE INTERIOR NATIONAL PARK SERVICE DENVER SERVICE CENTER		ARCHITECTS BETTER BLISSER BELLE / NOTTER PINEGOLD & ALEXANDER 41 EAST 11 STREET NEW YORK, NY 10003 (212) 777-7800		STRUCTURAL ENGINEERS ROBERT BELMAN ASSOCIATES, P.C. MECHANICAL & ELECTRICAL ENGINEERS BYRKA & HENNESSY INC.		SURVEY OF STRUCTURES UNIT 2		ELLIS ISLAND STATUE OF LIBERTY NATIONAL MONUMENT NEW YORK / NEW JERSEY		DATE DRAWN CHECK REVIEW KEY		TITLE OF SHEET NEW HOSPITAL EXT SECOND FL PLAN SUB SHEET NO DRAWING NO		SHEET NO OF	
---	--	--	--	--	--	--	--	---	--	--------------------------------------	--	--	--	-------------------	--

Exhibit 39

EXISTING CONDITIONS

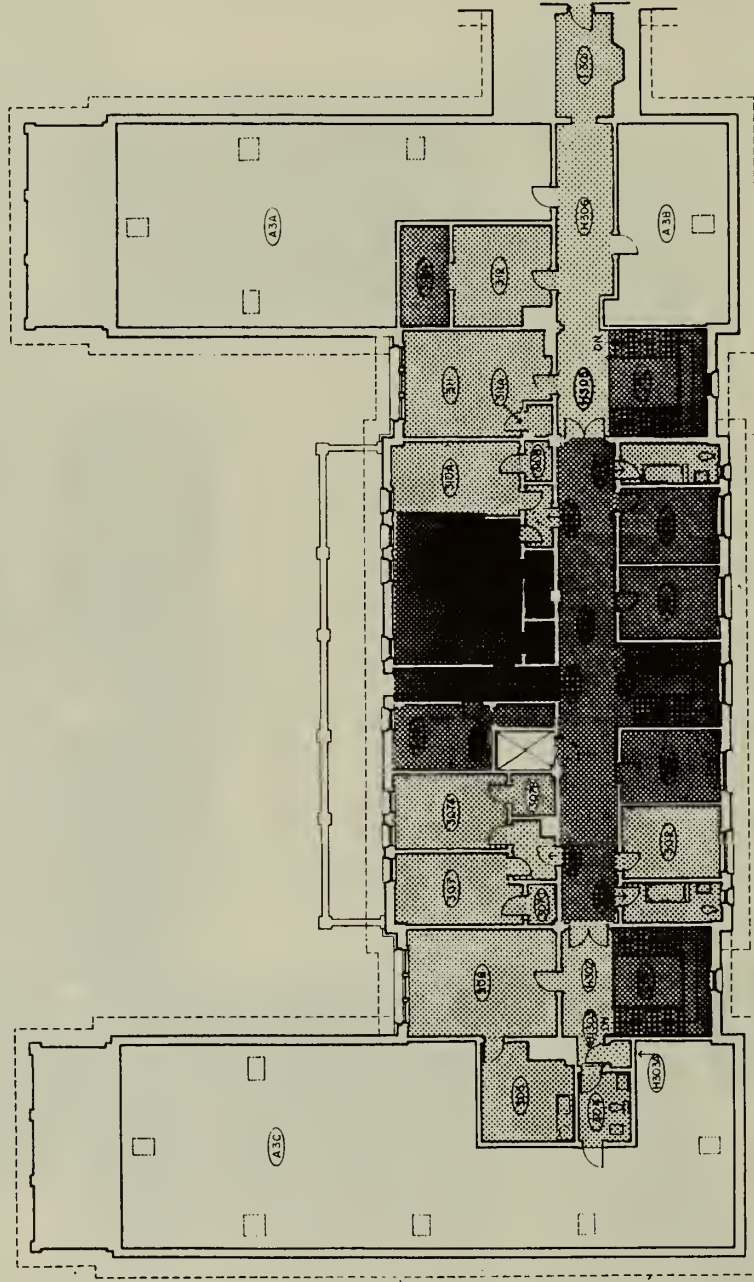


356 | 26,012 / 6 of 9
DSC | JUL 88

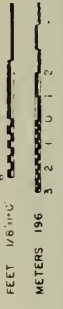

UNITED STATES DEPARTMENT OF THE INTERIOR	
NATIONAL PARK SERVICE DENVER SERVICE CENTER	
ARCHITECTS	
BETTER BLUNDER BELLE / MOTTER FINEGOLD & ALEXANDER 41 EAST 111 STREET NEW YORK, NY 10003 (212) 717-7800	
STRUCTURAL ENGINEERS	
ROBERT SALMAN ASSOCIATES, P.C. MECHANICAL & ELECTRICAL ENGINEERS	
SYSKA & HENNEBRY INC.	
SURVEY OF STRUCTURES UNIT 2	
ELLIS ISLAND STATUE OF LIBERTY NATIONAL MONUMENT NEW YORK / NEW JERSEY	
DESIGNED:	DATE:
DRAWN: K. SARVER	TECH. REVIEW:
KEY	
TITLE OF SHEET NEW HOSPITAL EXT THIRD FL. PLAN	
SUB SHEET NO.	LEAFING NO.
SHEET NO. 356 OF 9	

Exhibit 40

ARCHITECTURAL SIGNIFICANCE

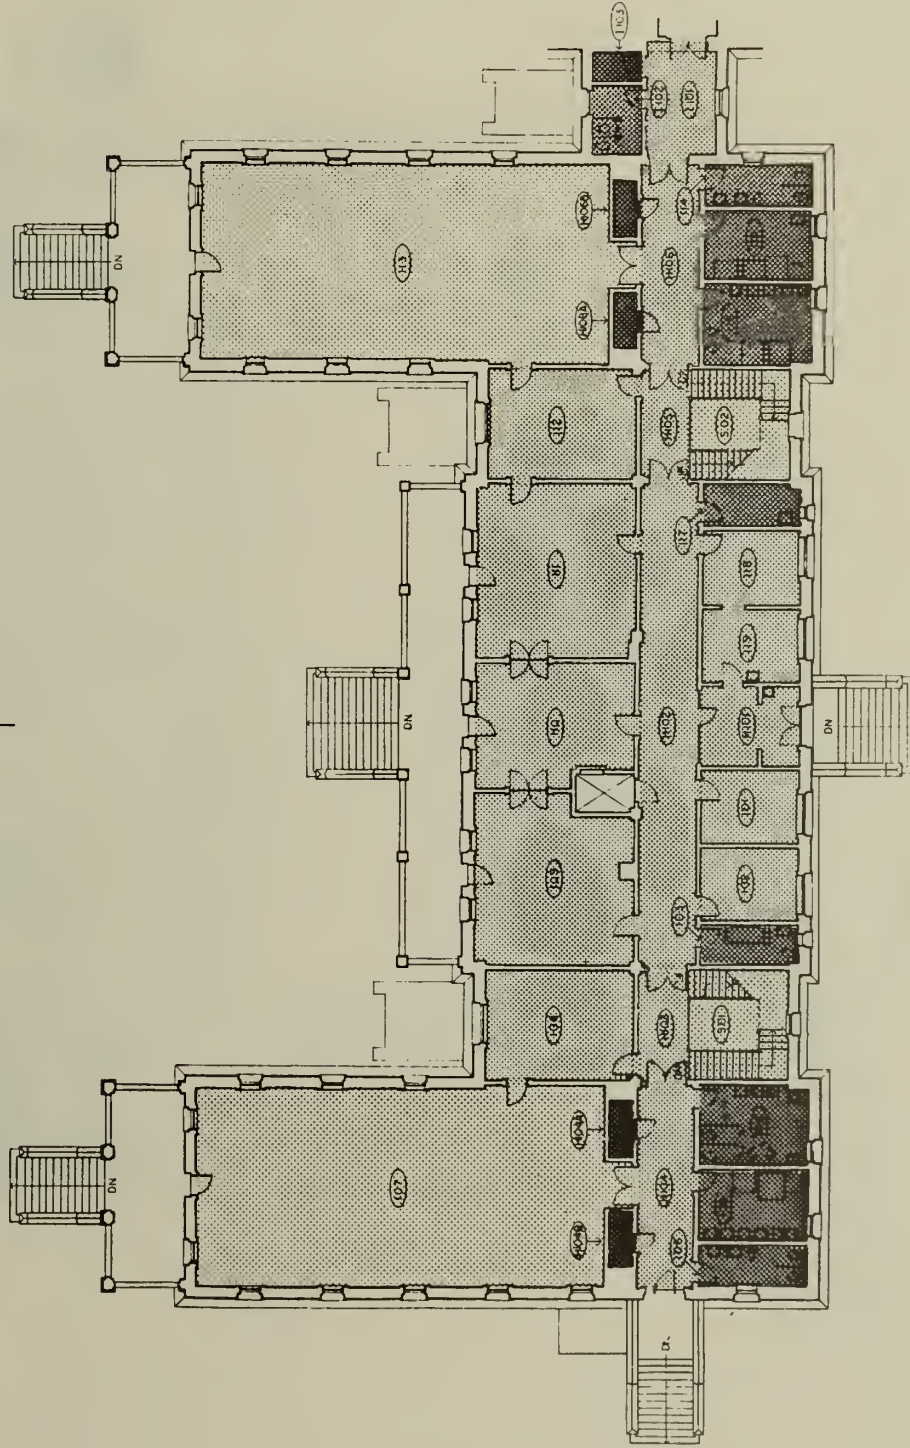



356 | 26,012 / 7 of 9
DSC | JUL 88

UNITED STATES DEPARTMENT OF THE INTERIOR	
NATIONAL PARK SERVICE DENVER SERVICE CENTER	
ARCHITECTS BETTER BLUNDER BELLE / NOTTER FREEDOLD & ALEXANDER 411 EAST 111 STREET NEW YORK, NY 10003 (212) 777-7800	
STRUCTURAL ENGINEERS ROBERT BALMAN ASSOCIATES, P.C.	
MECHANICAL & ELECTRICAL ENGINEERS BYRBA & HENNESSY INC.	
SURVEY OF STRUCTURES UNIT 2	
ELLIS ISLAND STATUE OF LIBERTY NATIONAL MONUMENT NEW YORK / NEW JERSEY	
DESIGNED	DATE
DRAWN	TECH REVIEW
KEY	
TITLE OF SHEET NEW HOSPITAL EXT FIRST FLOOR PLAN	
SUB SHEET NO	
DRAWING NO	
SHEET NO	

ARCHITECTURAL SIGNIFICANCE



Exhibit 41

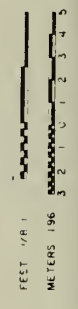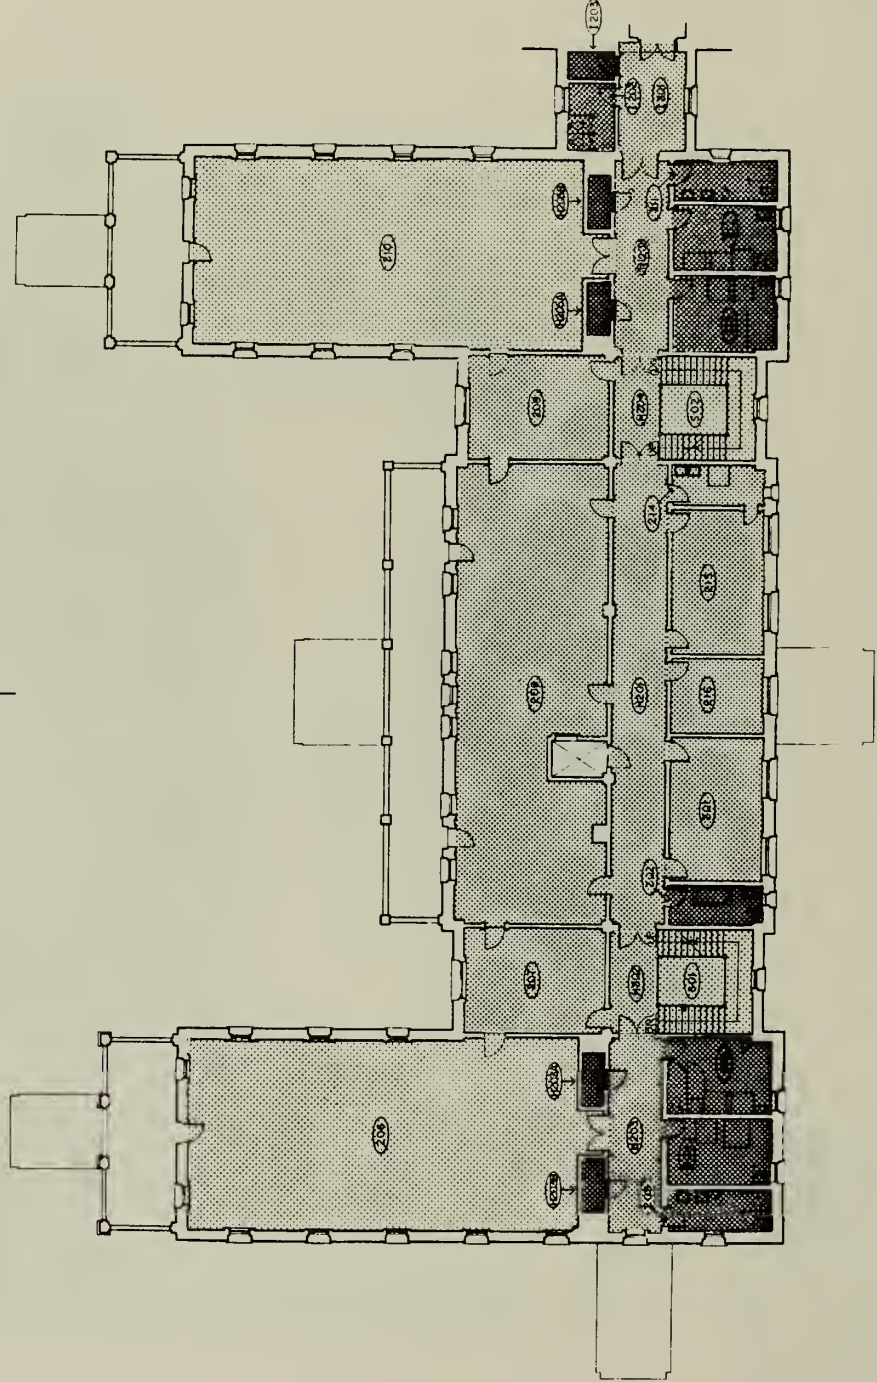


356 26,012 / 8 of 9
DSC JUL 88

UNITED STATES DEPARTMENT OF THE INTERIOR NATIONAL PARK SERVICE DENVER SERVICE CENTER		ARCHITECTS BETTER BLINDS BELLS / BOTTEN FINE GOLD & ALLENBORN 41 EAST 11 STREET NEW YORK, NY 10003 (212) 777-7800		STRUCTURAL ENGINEERS ROBERT M. JAMES ASSOCIATES, P.C. MECHANICAL & ELECTRICAL ENGINEERS BYRNE & HENNESSY INC.		SURVEY OF STRUCTURES UNIT 2		ELLIS ISLAND STATUE OF LIBERTY NATIONAL MONUMENT NEW YORK / NEW JERSEY		DESIGNED DATE 10-1-87 DRAWN A. SARVER TEST REVIEW KEY		TITLE OF SHEET NEW HOSPITAL EXT. SECOND FL PLAN DRAWING NO SHEET NO	
---	--	--	--	--	--	-----------------------------------	--	---	--	--	--	---	--

ARCHITECTURAL SIGNIFICANCE



Exhibit 42

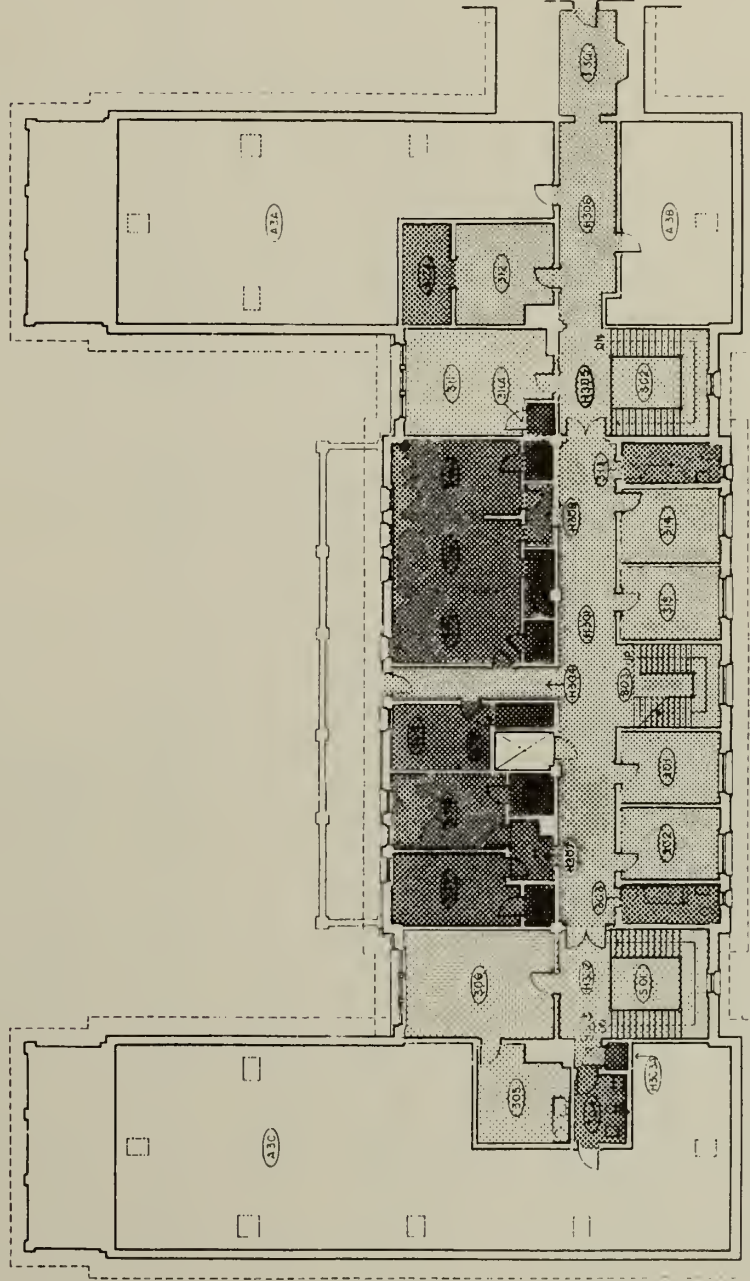

UNITED STATES DEPARTMENT OF THE INTERIOR NATIONAL PARK SERVICE DENVER SERVICE CENTER	
ARCHITECTS MYER BLINDER BELLE / HOTTER PINEGOLD & ALEXANDER 41 EAST 11 STREET NEW YORK, NY 10003 (212) 777-7600	
STRUCTURAL ENGINEERS ROBERT SILMAN ASSOCIATES, P.C. MECHANICAL & ELECTRICAL ENGINEERS ATKINS & HENNINGSEN INC.	
SURVEY OF STRUCTURES UNIT 2	
ELLIS ISLAND STATUE OF LIBERTY NATIONAL MONUMENT NEW YORK / NEW JERSEY	
DESIGNED DATE DRAWN CHECKED REVIEW KEY	
TITLE OF SHEET NEW HOSPITAL EXT FLOOR PLAN	
SCALE 1" = 4' 0"	
SHEET NO. 10	

356 26,012 / 9 of 9
DSC JUL 88

ROOM NO: Basement EAST KNOWN USE: Maintenance/shop/ SQUARE FEET: B01 through B12 mess hall/storage

CEILING HEIGHT:

DATE: 11/13/85

DESCRIPTION:

General: Full basement partitioned into fourteen rooms with a corridor extending from the east exit to the administration building to the west. Allocated into a variety of room sizes with areas in the southern wings being single large spaces. Finish is generally plaster over brick and structural tile. Floors are poured in place. The basement contains an elevator equipment room and a walk-in refrigerator.

Floors: Poured concrete and the red-brown cementitious material standard throughout the upper floors.

Base: Concrete and cementitious flooring material. Wood on some partition walls.

Walls: Exterior wall structure is 3'-5" concrete below brick with plaster. Interior walls are wood and glass paneling, plywood, brick and painted plaster over brick.

Ceiling: Plaster over structural tile.

Doors/
Openings: Doors: Wood veneer, paneled, plywood, wood screen doors some with wire glass lights and upper ventilation louvres. Wood surrounds. Wheelchair entrance south exit, west wing.

Lighting: Utility type: Bulbs suspended from electrical wiring, white ceramic ceiling mounts, green metal suspended ceiling fixtures, enameled 4-5" base ceiling type without glass globe.

Condition: Fair to poor condition. Plaster surfaces exhibit extensive spalling and loss. Poured flooring is in good condition. Metal surfaces are generally rusting.

Condition: Good condition. Obscured by debris in some areas. Some overpainting.

Condition: Good. Some overpainting.

Condition: Fair to poor condition. Extensive spalling and loss of plastered surfaces. Wood paneling exhibits deteriorating finishes with some plywood in a destroyed condition.

Condition: Severe deterioration, spalling and loss.

Condition: Delamination of wood veneer, overpainting and loss due to removal.



SUMMARY:

Good
Fair
Poor
Destroyed

ARCHITECTURAL SIGNIFICANCE:

Most
Some
Minor
Negligible

PHOTOGRAPHS: ① B03, view South ② B03, view North ③ B03A ④ H1902, South ROOM NO. Basement

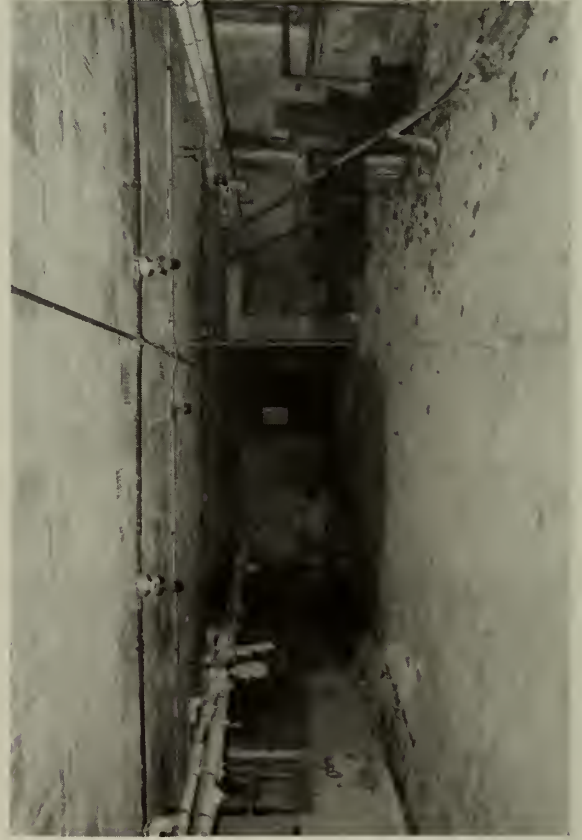
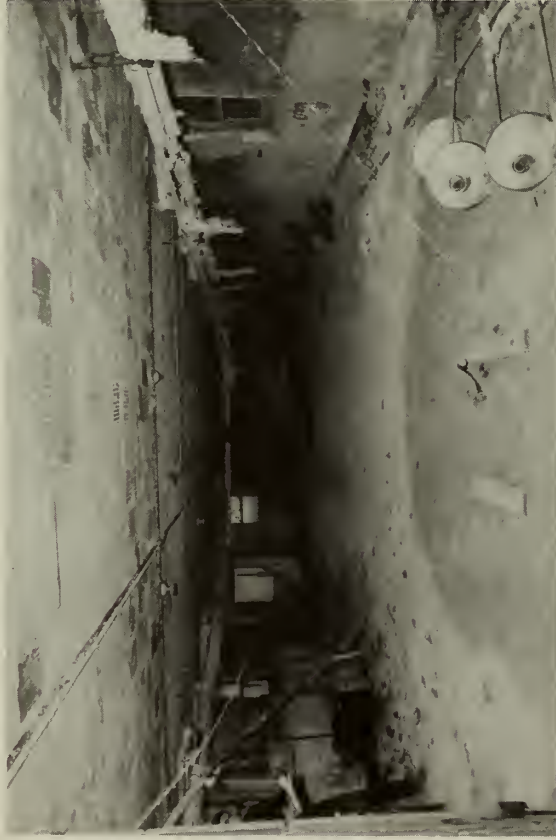


PHOTOGRAPHS: ⑤ Door to B01 ⑥ B01, East ⑦ B11/P12, East ⑧ H1301 from S02 ROOM NO. Basement



PHOTOGRAPHS: ⑨ B10, Northwest corner ⑩ B10, Northeast ⑪ B08, South

ROOM NO. Basement

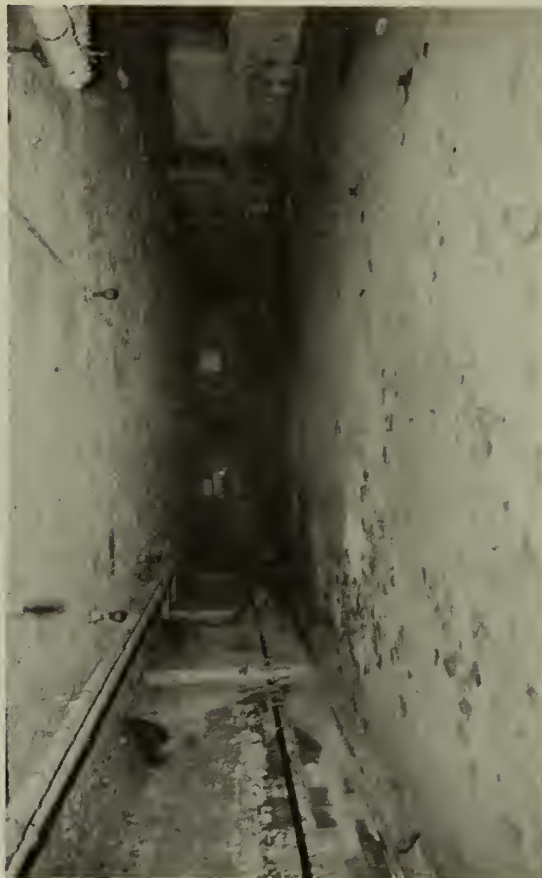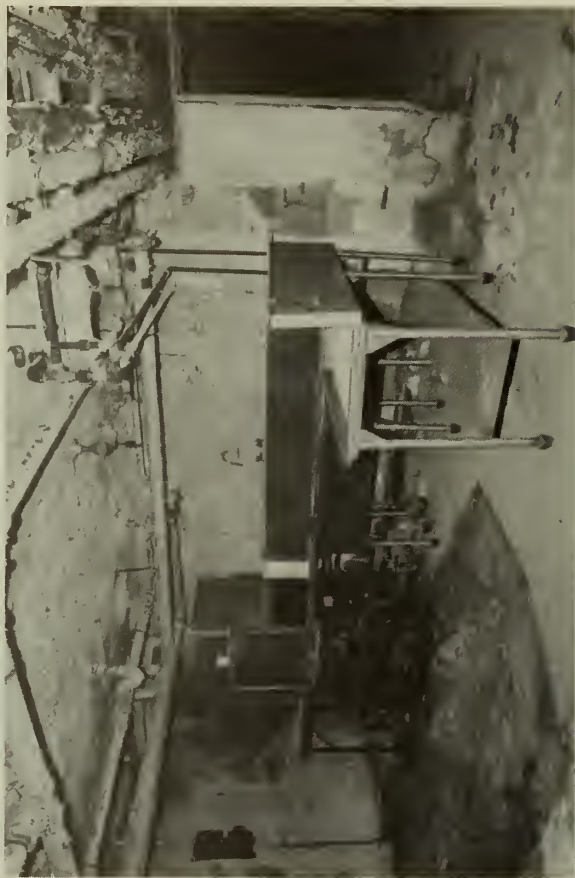

PHOTOGRAPHS: (12) 502, View Southeast.


(13) Elevator.

ROOM NO. Basement



PHOTOGRAPHS: (14) B02, view southwest (15) B07, view North

ROOM NO. Basement

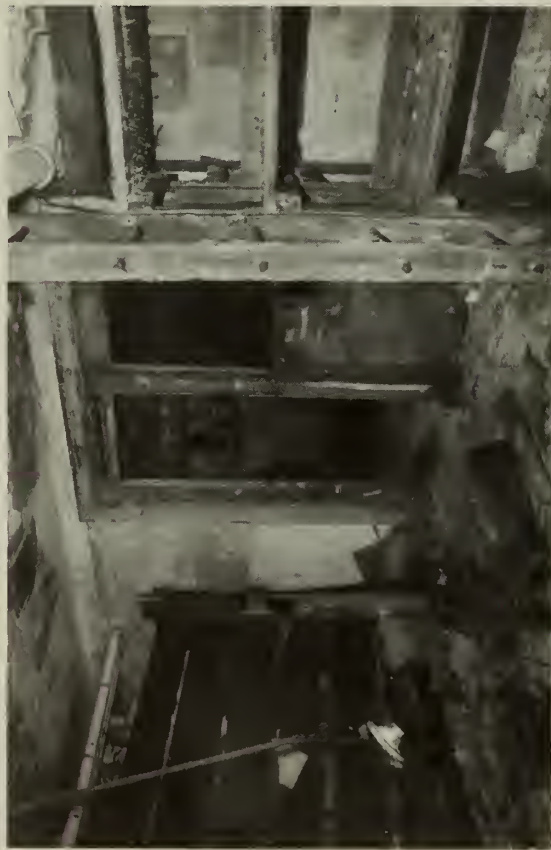



ROOM NO: 101 LAST KNOWN USE: *Officer's room* SQUARE FEET: 135 CEILING HEIGHT: DATE: 6 Nov. 1985

	FINISHES:	CONDITION:	DATE:	NOTES:
FLOOR:	☒ Tile/Concrete ☐ Resilient ☐ Wood ☒ Other: <i>Standard</i>	☒ Good ☐ Fair ☐ Poor ☐ Destroyed	☒ 1900-1912 ☐ 1913-1933 ☐ 1934-present ☐ In question	Standard = red-brown cementitious material.
BASE:	☐ Tile/Concrete ☐ Resilient ☐ Wood ☒ Other: <i>Standard</i>	☒ Good ☐ Fair ☐ Poor ☐ Destroyed	☒ 1900-1912 ☐ 1913-1933 ☐ 1934-present ☐ In question	Standard = red-brown cementitious material.
WALLS:	☒ Plaster ☐ Partitions ☐ Tile Wainscot ☐ Other:	☒ Good ☐ Fair ☐ Poor ☐ Destroyed	☒ 1900-1912 ☐ 1913-1933 ☐ 1934-present ☐ In question	Cove.
CEILING:	☒ Plaster ☐ Acoustic panels ☐ Cove ☐ Other	☒ Good ☐ Fair ☐ Poor ☐ Destroyed	☒ 1900-1912 ☐ 1913-1933 ☐ 1934-present ☐ In question	
DOORS/ OPENINGS:	☒ Wood/Glass Panelled ☐ Wood Veneer ☐ Galvanized Metal ☐ Other:	☐ Good ☐ Fair ☐ Poor ☐ Destroyed	☒ 1900-1912 ☐ 1913-1933 ☐ 1934-present ☐ In question	Cupboard built onto rear of door. Opening mechanism for window transom.
LIGHTING:	☒ Incandescent/Type A ☐ Incandescent/Type B ☒ CML (Sconce) ☐ Other:	☐ Intact ☐ Intact ☐ Intact ☐ Intact ☐ Destroyed ☐ Destroyed ☐ Destroyed ☐ Destroyed	☐ 1900-1912 ☐ 1913-1933 ☒ 1934-present ☐ In question	1 white glass globe w/ gold pattern. 1 sconce.
HEATING/ VENTILATION PLUMBING:	☒ Radiators ☒ Vents (Fans) ☐ Sink/Toilet/Urinal ☐ Other:	☐ Intact ☐ Intact ☐ Intact ☐ Intact ☐ Destroyed ☐ Destroyed ☐ Destroyed	☒ 1900-1912 ☐ 1913-1933 ☐ 1934-present ☐ In question	1 wall-mounted rotary fan, w. wall.
MISCELLANEOUS:		☐ Good ☐ Fair ☐ Poor ☐ Destroyed	☐ 1900-1912 ☐ 1913-1933 ☐ 1934-present ☐ In question	1 varnished wood box w/ glass door mounted on W. wall. wood circle above box. "104" stenciled on door.
SUMMARY:		☒ Good ☐ Fair ☐ Poor ☐ Destroyed	☒ 1900-1912 ☐ 1913-1933 ☐ 1934-present ☐ In question	ARCHITECTURAL SIGNIFICANCE: Most ☐ Some ☒ Minor ☐ Negligible ☐

PHOTOGRAPHS: ① View North

② View South

ROOM NO. 101

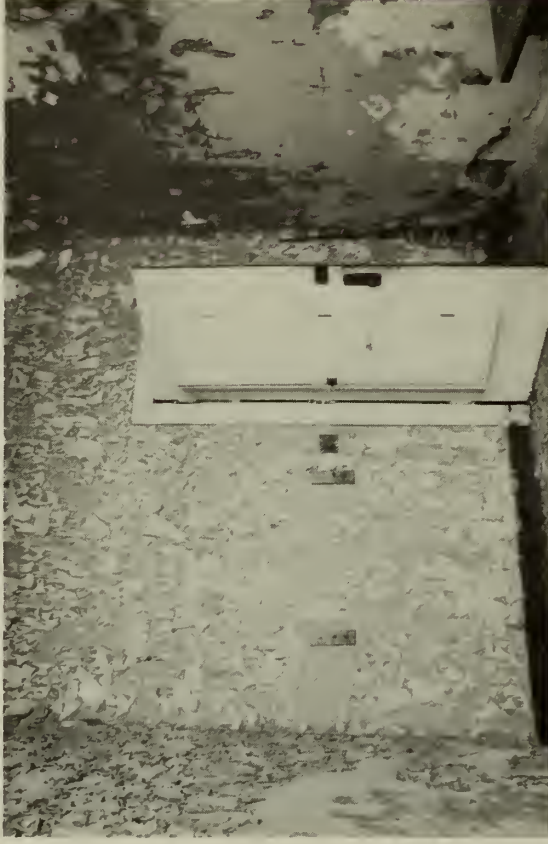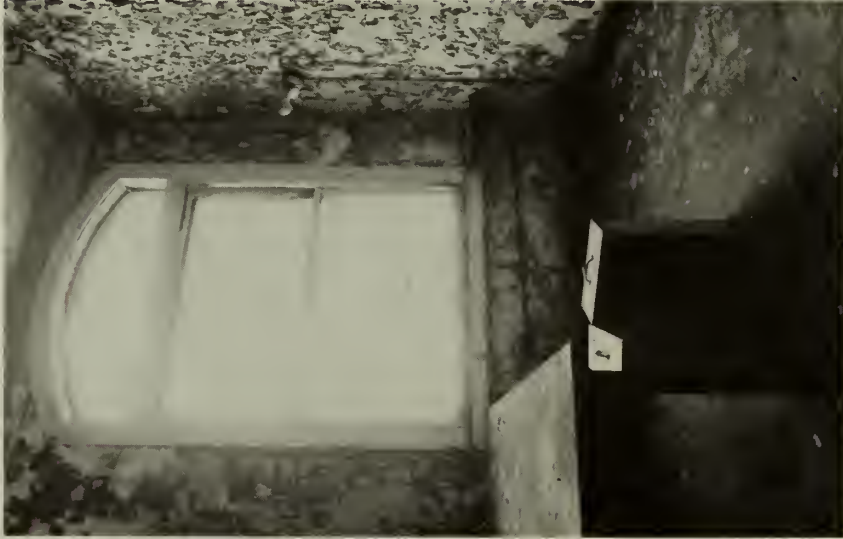

PHOTOGRAPHS: ③ west wall.

④ wall-mounted rotary fan ROOM NO. 101



PHOTOGRAPHS:

ROOM NO. 101

ROOM NO: 102		LAST KNOWN USE: Officer's Room		SQUARE FEET: 135	CEILING HEIGHT: 135	DATE: 6 Nov. 1985	NOTES:
FINISHES:		CONDITION:		DATE:			
FLOOR:	☐ Tile/Concrete ☐ Resilient ☐ Wood ☒ Other: <i>Standard</i>	☒ Good ☐ Fair ☐ Poor ☐ Destroyed	☒ 1900-1912 ☐ 1913-1933 ☐ 1934-present ☐ In question				
BASE:	☐ Tile/Concrete ☐ Resilient ☐ Wood ☒ Other: <i>Standard</i>	☒ Good ☐ Fair ☐ Poor ☐ Destroyed	☒ 1900-1912 ☐ 1913-1933 ☐ 1934-present ☐ In question	Cove.			
WALLS:	☒ Plaster ☐ Partitions ☐ Tile Wainscot ☐ Other:	☒ Good ☐ Fair ☐ Poor ☐ Destroyed	☒ 1900-1912 ☐ 1913-1933 ☐ 1934-present ☐ In question	Cove.			
CEILING:	☒ Plaster ☐ Acoustic panels ☐ Cove ☐ Other:	☒ Good ☐ Fair ☐ Poor ☐ Destroyed	☒ 1900-1912 ☐ 1913-1933 ☐ 1934-present ☐ In question				
DOORS/ OPENINGS:	☒ Wood/Glass Panelled ☐ Wood Veneer ☐ Galvanized Metal ☐ Other:	☐ Good ☒ Fair ☐ Poor ☐ Destroyed	☒ 1900-1912 ☐ 1913-1933 ☐ 1934-present ☐ In question	Door has mounted closet. Window has glass-paned air-deflector window shade intact.			
LIGHTING:	☐ Incandescent/Type A ☐ Incandescent/Type B ☒ CML/Sconce ☐ Other:	☐ Intact ☐ Intact ☒ Intact ☐ Intact ☐ Destroyed ☐ Destroyed ☐ Destroyed ☐ Destroyed	☐ 1900-1912 ☐ 1913-1933 ☒ 1934-present ☒ In question	1 CML. 2 sconces.			
HEATING/ VENTILATION PLUMBING:	☒ Radiators ☒ Vents/Fans ☐ Sink/Toilet/Urinal ☐ Other:	☐ Intact ☐ Intact ☐ Intact ☐ Intact ☐ Destroyed ☐ Destroyed ☐ Destroyed ☐ Destroyed	☒ 1900-1912 ☐ 1913-1933 ☐ 1934-present ☐ In question	1 wall-mounted rotary fan.			
MISCELLANEOUS:		☐ Good ☐ Fair ☐ Poor ☐ Destroyed	☐ 1900-1912 ☐ 1913-1933 ☐ 1934-present ☐ In question				
SUMMARY:		☒ Good ☐ Fair ☐ Poor ☐ Destroyed	☒ 1900-1912 ☐ 1913-1933 ☒ 1934-present ☒ In question	ARCHITECTURAL SIGNIFICANCE:		☐ Most ☒ Some ☐ Minor ☐ Negligible	

PHOTOGRAPHS: ① View North ② View Southeast ③ Door with closet ROOM NO. 102



ROOM NO: 103

LAST KNOWN USE: Bathroom

SQUARE FEET: 77

CEILING HEIGHT:

DATE: 6 Nov. 1985

	FINISHES:	CONDITION:	DATE:	NOTES:
FLOOR:	☒ Tile/Concrete ☐ Resilient ☐ Wood ☐ Other:	Good obscured. Fair Poor Destroyed	1900-1912 1913-1933 1934-present In question	
BASE:	☒ Tile/Concrete Cove ☐ Resilient ☐ Wood ☐ Other:	Good obscured Fair Poor Destroyed	1900-1912 1913-1933 1934-present In question	
WALLS:	☒ Plaster Cove ☐ Partitions ☒ Tile Wainscot ☐ Other:	Good Fair Poor Destroyed	1900-1912 1913-1933 1934-present In question	plaster - fair cond. N. wall (exterior) structural tile visible.
CEILING:	☒ Plaster ☐ Acoustic panels ☐ Cove ☐ Other:	Good Fair Poor Destroyed	1900-1912 1913-1933 1934-present In question	Deterioration @ N. end.
DOORS/ OPENINGS:	☒ Wood/Glass Panelled ☐ Wood Veneer ☐ Galvanized Metal ☐ Other:	Good Fair Poor Destroyed	1900-1912 1913-1933 1934-present In question	Marble surround on window + interior door. "LADIES HEAD" stencilled on door.
LIGHTING:	☒ Incandescent/Type A ☐ Incandescent/Type B ☐ CML/Sconce ☐ Other:	Intact Intact Intact Intact Destroyed Destroyed Destroyed Destroyed	1900-1912 1913-1933 1934-present In question	
HEATING/ VENTILATION PLUMBING:	☒ Radiators ☐ Vents/Fans ☒ Sink/Toilet/Urinal ☒ Other: tub	Intact Intact Intact Intact Destroyed Destroyed Destroyed Destroyed	1900-1912 1913-1933 1934-present In question	1 single pedestal sink 1 solid-side tub - shower curtain 1 toilet.
MISCELLANEOUS:		Good Fair Poor Destroyed	1900-1912 1913-1933 1934-present In question	toilet paper holder. hooks on wall.
SUMMARY:		Good Fair Poor Destroyed	1900-1912 1913-1933 1934-present In question	ARCHITECTURAL SIGNIFICANCE:
				Most Some Minor Negligible

PHOTOGRAPHS:

① View North

② View South

ROOM NO. 103



PHOTOGRAPHS:

③ Stencil on door.

ROOM NO.

103



PHOTOGRAPHS:

ROOM NO.

ROOM NO: 104

LAST KNOWN USE: Toilet

SQUARE FEET: 142

DATE: 6 Nov. 1985

CEILING HEIGHT: 12'-3 1/2"

	FINISHES:	CONDITION:	DATE:	NOTES:
FLOOR:	☒ Tile/Concrete ☐ Resilient ☐ Wood ☒ Other: <i>Standard</i>	☐ Good ☐ Fair ☐ Poor ☒ Destroyed <i>Observed</i>	☒ 1900-1912 ☐ 1913-1933 ☐ 1934-present ☐ In question	
BASE:	☐ Tile/Concrete ☐ Resilient ☐ Wood ☒ Other: <i>Standard</i>	☐ Good ☐ Fair ☐ Poor ☒ Destroyed <i>Observed</i>	☒ 1900-1912 ☐ 1913-1933 ☐ 1934-present ☐ In question	
WALLS:	☒ Plaster Cove ☐ Partitions ☐ Tile Wainscot ☐ Other:	☐ Good ☐ Fair ☒ Poor ☐ Destroyed	☒ 1900-1912 ☐ 1913-1933 ☐ 1934-present ☐ In question	
CEILING:	☒ Plaster ☐ Acoustic panels ☒ Cove ☐ Other:	☐ Good ☐ Fair ☒ Poor ☐ Destroyed	☒ 1900-1912 ☐ 1913-1933 ☐ 1934-present ☐ In question	<i>Little plaster remains. Biological growth on exposed structural tile.</i>
DOORS/ OPENINGS:	☒ Wood/Glass Panelled ☒ Wood Veneer ☐ Galvanized Metal ☐ Other:	☐ Good ☐ Fair ☒ Poor ☐ Destroyed	☒ 1900-1912 ☐ 1913-1933 ☐ 1934-present ☐ In question	
LIGHTING:	☒ Incandescent/Type A ☐ Incandescent/Type B ☒ CML/Scence ☐ Other:	☐ Intact ☐ Intact ☐ Intact ☐ Intact ☒ Destroyed ☒ Destroyed ☒ Destroyed ☒ Destroyed	☐ 1900-1912 ☐ 1913-1933 ☒ 1934-present ☐ In question	
HEATING/ VENTILATION PLUMBING:	☒ Radiators / ☐ Vents/Fans ☒ Sink/Toilet/Urinal ☐ Other:	☒ Intact ☐ Intact ☐ Intact ☐ Intact ☐ Destroyed ☐ Destroyed ☐ Destroyed ☐ Destroyed	☐ 1900-1912 ☐ 1913-1933 ☒ 1934-present ☐ In question	<i>4 pedestal sinks. 1 wall-mounted sink. 2 urinals 2 toilets in rusting metal stalls.</i>
MISCELLANEOUS:		☐ Good ☐ Fair ☐ Poor ☐ Destroyed	☐ 1900-1912 ☐ 1913-1933 ☐ 1934-present ☐ In question	
SUMMARY:		☐ Good ☐ Fair ☒ Poor ☐ Destroyed	☒ 1900-1912 ☒ 1913-1933 ☐ 1934-present ☐ In question	ARCHITECTURAL SIGNIFICANCE: Most Some Minor Negligible

② View South




① View Northeast



PHOTOGRAPHS: (3) View Northwest

ROOM NO. 104

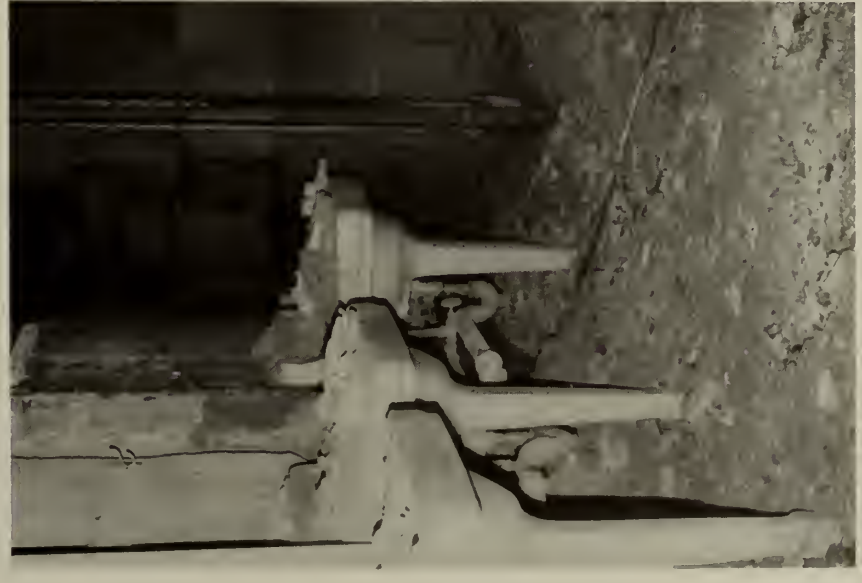

PHOTOGRAPHS:

ROOM NO: 105 LAST KNOWN USE: Bathroom SQUARE FEET: 142 CEILING HEIGHT: DATE: 7 Nov. 1985

	FINISHES:	CONDITION:	DATE:	NOTES:
FLOOR:	☒ Tile/Concrete ☐ Resilient ☐ Wood ☐ Other:	Good Fair Poor Destroyed	☒ 1900-1912 ☐ 1913-1933 ☐ 1934-present ☐ In question	Possible damage under added stall showers.
BASE:	☒ Tile/Concrete ☐ Resilient ☐ Wood ☐ Other:	Good Fair Poor Destroyed	☒ 1900-1912 ☐ 1913-1933 ☐ 1934-present ☐ In question	
WALLS:	☐ Plaster ☐ Partitions ☒ Tile Wainscot ☐ Other:	☒ Good ☐ Fair ☐ Poor ☐ Destroyed	☒ 1900-1912 ☐ 1913-1933 ☐ 1934-present ☐ In question	Plaster above wainscot - poor. Puncture in E. wall in wainscot over sinks.
CEILING:	☒ Plaster ☐ Acoustic panels ☒ Cove ☐ Other:	Good Fair Poor Destroyed	☒ 1900-1912 ☐ 1913-1933 ☐ 1934-present ☐ In question	Severe deterioration on N. side - exposed structural tiles.
DOORS/ OPENINGS:	☒ Wood/Glass Panelled ☒ Wood Veneer ☐ Galvanized Metal ☐ Other:	Good Fair Poor Destroyed	☒ 1900-1912 ☐ 1913-1933 ☐ 1934-present ☐ In question	Marble surrounds on door + window.
LIGHTING:	☒ Incandescent/Type A ☐ Incandescent/Type B ☒ CML/Sconce ☐ Other:	Intact Intact Intact Intact Destroyed Destroyed Destroyed Destroyed	☐ 1900-1912 ☐ 1913-1933 ☒ 1934-present ☐ In question	Bases intact - no shades.
HEATING/ VENTILATION PLUMBING:	☐ Radiators ☐ Vents/Fans ☒ Sink/Toilet/Urinal ☒ Other:	Intact Intact Intact Intact Destroyed Destroyed Destroyed Destroyed	☐ 1900-1912 ☐ 1913-1933 ☒ 1934-present ☐ In question	5 central pedestal sinks. 1 slop sink. 1 marble shower stall
MISCELLANEOUS:		Good Fair Poor Destroyed	☐ 1900-1912 ☐ 1913-1933 ☐ 1934-present ☐ In question	1 metal shower stall. 1 original toilet paper roller. 1 4-prong hook attached to window surround.
SUMMARY:		Good Fair Poor Destroyed	☒ 1900-1912 ☒ 1913-1933 ☒ 1934-present ☐ In question	ARCHITECTURAL SIGNIFICANCE: Most Some Minor Negligible

PHOTOGRAPHS: ① View North



② View South



ROOM NO. 105

ROOM NO: 106

LAST KNOWN USE: Toilet

SQUARE FEET: 85

CEILING HEIGHT:

DATE: 6 Nov. 1985

	FINISHES:	CONDITION:	DATE:	NOTES:
FLOOR:	☒ Tile/Concrete ☐ Resilient ☐ Wood ☐ Other:	Good Fair Poor Destroyed	☒ 1900-1912 ☐ 1913-1933 ☐ 1934-present ☐ In question	
BASE:	☒ Tile/Concrete ☐ Resilient ☐ Wood ☐ Other:	Good Fair Poor Destroyed	☒ 1900-1912 ☐ 1913-1933 ☐ 1934-present ☐ In question	
WALLS:	☐ Plaster ☐ Partitions ☒ Tile Wainscot ☐ Other:	Good Fair Poor Destroyed	☒ 1900-1912 ☐ 1913-1933 ☐ 1934-present ☐ In question	Plaster above wainscot - destroyed. Tile in N/E corner - destroyed.
CEILING:	☒ Plaster ☐ Acoustic panels ☒ Cove ☐ Other:	Good Fair Poor Destroyed	☒ 1900-1912 ☐ 1913-1933 ☐ 1934-present ☐ In question	Structural tile completely exposed. Dripping water, green staining + biological growth.
DOORS/OPENINGS:	☒ Wood/Glass Panelled ☐ Wood Veneer ☐ Galvanized Metal ☐ Other:	Good Fair Poor Destroyed	☒ 1900-1912 ☐ 1913-1933 ☐ 1934-present ☐ In question	Marble surrounds on windows + door.
LIGHTING:	☐ Incandescent/Type A ☐ Incandescent/Type B ☒ CML Sconce ☐ Other:	Destroyed Destroyed Destroyed Destroyed	☐ 1900-1912 ☐ 1913-1933 ☒ 1934-present ☐ In question	Base intact - no shade.
HEATING/VENTILATION/PLUMBING:	☒ Radiators ☐ Vents/Fans ☒ Sink/Toilet/Urinal ☐ Other:	Destroyed Destroyed Destroyed Destroyed	☒ 1900-1912 ☐ 1913-1933 ☐ 1934-present ☐ In question	2 rounded pedestal sinks. 2 toilets - 1 destroyed. 1 freestanding urinal.
MISCELLANEOUS:		Good Fair Poor Destroyed	☐ 1900-1912 ☐ 1913-1933 ☒ 1934-present ☐ In question	1 Toilet paper roller. Marble stalls.
SUMMARY:		Good Fair Poor Destroyed	☒ 1900-1912 ☐ 1913-1933 ☒ 1934-present ☐ In question	ARCHITECTURAL SIGNIFICANCE: ☐ Most ☐ Some ☒ Minor ☐ Negligible

② view Northwest



PHOTOGRAPHS: ① Northeast corner



ROOM NO: 107



LAST KNOWN USE: Barracks

SQUARE FEET: 1,534

CEILING HEIGHT: 12'-2 1/2" DATE: 6 Nov. 1985

FINISHES:				CONDITION:	DATE:	NOTES:
FLOOR:	Tile/Concrete			Good	☒ 1900-1912	
	Resilient			Fair	☒ 1913-1933	
	Wood			Poor	☒ 1934-present	
	Other: Standard			Destroyed	☒ In question	
BASE:	Tile/Concrete			Good	☒ 1900-1912	
	Resilient			Fair	☒ 1913-1933	
	Wood			Poor	☒ 1934-present	
	Other: Standard			Destroyed	☒ In question	
WALLS:	Plaster			Good	☒ 1900-1912	Severe exposure of structural tile.
	Partitions			Fair	☒ 1913-1933	
	Tile Wainscot			Poor	☒ 1934-present	
	Other:			Destroyed	☒ In question	
CEILING:	Plaster			Good	☒ 1900-1912	Severe exposure of structural tile.
	Acoustic panels			Fair	☒ 1913-1933	
	Cove			Poor	☒ 1934-present	
	Other:			Destroyed	☒ In question	
DOORS/ OPENINGS:	Wood/Glass Panelled			Good	☒ 1900-1912	Severe delamination of all doors. 1 door completely destroyed.
	Wood Veneer			Fair	☒ 1913-1933	
	Galvanized Metal			Poor	☒ 1934-present	
	Other:			Destroyed	☒ In question	
LIGHTING:	Incandescent/Type A			Intact	☒ 1900-1912	2 destroyed cmls, large bulbs. 19 sconces, - 2 destroyed.
	Incandescent/Type B			Intact	☒ 1913-1933	
	CML/Sconce			Intact	☒ 1934-present	
	Other:			Destroyed	☒ In question	
HEATING/ VENTILATION PLUMBING:	Radiators 10			Intact	☒ 1900-1912	1 transom fan above S. door. 2 wall-mounted rotary fans on N. wall. 10 floor-mounted sectional radiators.
	Vents/Fans			Intact	☒ 1913-1933	
	Sink/Toilet/Urinal			Intact	☒ 1934-present	
	Other:			Intact	☒ In question	
MISCELLANEOUS:				Good	☒ 1900-1912	
				Fair	☒ 1913-1933	
				Poor	☒ 1934-present	
				Destroyed	☒ In question	
SUMMARY:				Good	☒ 1900-1912	ARCHITECTURAL SIGNIFICANCE:
				Fair	☒ 1913-1933	
				Poor	☒ 1934-present	
				Destroyed	☒ In question	
						☒ Most ☐ Some ☐ Minor ☐ Negligible

PHOTOGRAPHS: ① View South ② View North

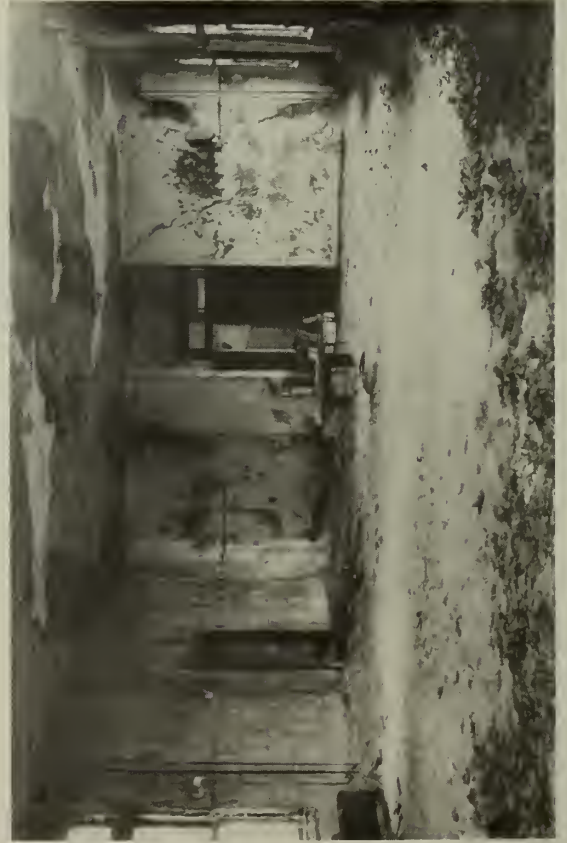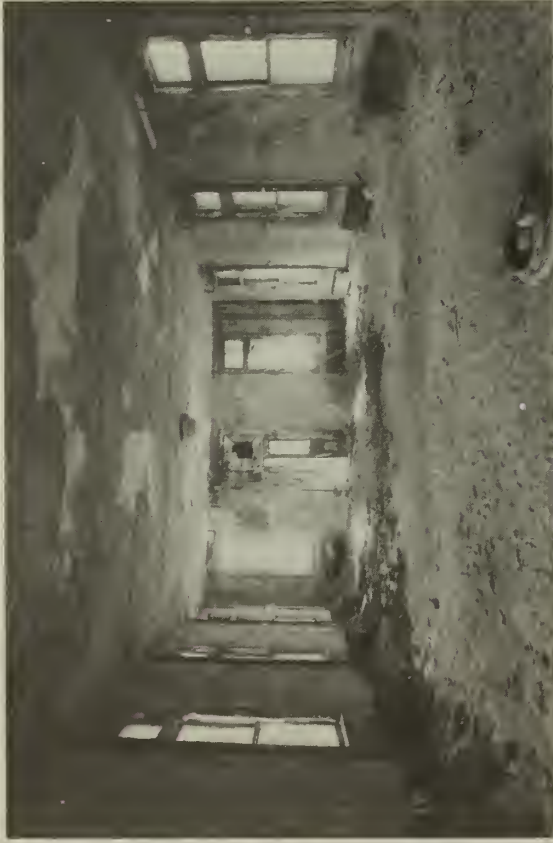

ROOM NO: 108

LAST KNOWN USE: Cardiac Clinic


SQUARE FEET: 313

CEILING HEIGHT:

DATE: 6 Nov. 1985

	FINISHES:	CONDITION:	DATE:	NOTES:
FLOOR:	☒ Tile/Concrete Resilient ☒ Wood ☒ Other: <i>Standard</i>	☒ Good ☒ Fair ☐ Poor ☐ Destroyed	☒ 1900-1912 ☐ 1913-1933 ☐ 1934-present ☐ In question	<i>Obscured.</i>
BASE:	☒ Tile/Concrete Resilient ☒ Wood ☒ Other: <i>Standard</i>	☒ Good ☒ Fair ☐ Poor ☐ Destroyed	☒ 1900-1912 ☐ 1913-1933 ☐ 1934-present ☐ In question	<i>Obscured.</i>
WALLS:	☒ Plaster Partitions ☐ Tile Wainscot ☐ Other:	☐ Good ☐ Fair ☒ Poor ☐ Destroyed	☒ 1900-1912 ☐ 1913-1933 ☐ 1934-present ☐ In question	<i>Cove. Structural tile exposed on 3 walls.</i>
CEILING:	☒ Plaster ☒ Acoustic panels ☒ Cove ☐ Other:	☐ Good ☒ Fair ☐ Poor ☐ Destroyed	☒ 1900-1912 ☐ 1913-1933 ☐ 1934-present ☐ In question	<i>Much exposure of structural tile.</i>
DOORS/ OPENINGS:	☒ Wood/Glass Panelled ☒ Wood Veneer ☐ Galvanized Metal ☐ Other:	☐ Good ☐ Fair ☐ Poor ☐ Destroyed	☒ 1900-1912 ☐ 1913-1933 ☐ 1934-present ☐ In question	
LIGHTING:	☐ Incandescent/Type A ☐ Incandescent/Type B ☒ CML/Sconce ☐ Other:	☐ Intact ☐ Intact ☐ Intact ☐ Intact ☐ Destroyed ☐ Destroyed ☐ Destroyed ☐ Destroyed	☒ 1900-1912 ☒ 1913-1933 ☒ 1934-present ☐ In question	<i>1 CML. 1 sconce, missing shade.</i>
HEATING/ VENTILATION PLUMBING:	☒ Radiators/ Vents/Fans ☐ Sink/Toilet/Urinal ☐ Other:	☐ Intact ☐ Intact ☐ Intact ☐ Intact ☐ Destroyed ☐ Destroyed ☐ Destroyed ☐ Destroyed	☒ 1900-1912 ☐ 1913-1933 ☐ 1934-present ☐ In question	
MISCELLANEOUS:		☐ Good ☐ Fair ☐ Poor ☐ Destroyed	☐ 1900-1912 ☐ 1913-1933 ☐ 1934-present ☐ In question	
SUMMARY:		☒ Good ☒ Fair ☐ Poor ☐ Destroyed	☒ 1900-1912 ☒ 1913-1933 ☒ 1934-present ☐ In question	ARCHITECTURAL SIGNIFICANCE: Most Some Minor Negligible

PHOTOGRAPHS: ① View South ② View North

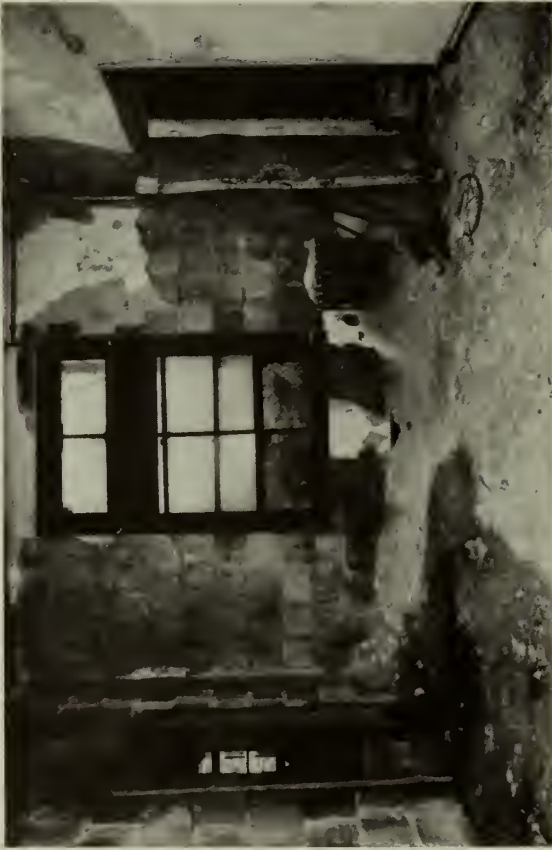

ROOM NO: 109

LAST KNOWN USE:

Conference room

SQUARE FEET: 453


CEILING HEIGHT:

DATE: 6 Nov. 1985

	FINISHES:	CONDITION:	DATE:	NOTES:
FLOOR:	☒ Tile/Concrete ☐ Resilient ☐ Wood ☐ Other:	☐ Good ☐ Fair ☐ Poor ☒ Destroyed	☒ 1900-1912 ☐ 1913-1933 ☒ 1934-present ☐ In question	Rolled linoleum over standard flooring.
BASE:	☐ Tile/Concrete ☐ Resilient ☐ Wood ☒ Other: <i>Standard</i>	☐ Good ☐ Fair ☐ Poor ☒ Destroyed	☒ 1900-1912 ☐ 1913-1933 ☐ 1934-present ☐ In question	
WALLS:	☒ Plaster ☐ Partitions ☐ Tile Wainscot ☐ Other:	☐ Good ☐ Fair ☐ Poor ☒ Destroyed	☒ 1900-1912 ☐ 1913-1933 ☐ 1934-present ☐ In question	Exterior (s.) wall destroyed. 3 other walls, fair cond.
CEILING:	☒ Plaster ☐ Acoustic panels ☐ Cove ☐ Other:	☐ Good ☐ Fair ☐ Poor ☒ Destroyed	☒ 1900-1912 ☐ 1913-1933 ☐ 1934-present ☐ In question	
DOORS/ OPENINGS:	☒ Wood/Glass Panelled ☒ Wood Veneer ☐ Galvanized Metal ☐ Other:	☐ Good ☐ Fair ☐ Poor ☒ Destroyed	☒ 1900-1912 ☐ 1913-1933 ☐ 1934-present ☐ In question	S. door has glazed upper half & square transom light above.
LIGHTING:	☒ Incandescent/Type A ☐ Incandescent/Type B ☒ CML/Sconce ☐ Other:	☐ Intact ☐ Intact ☐ Intact ☐ Intact ☒ Destroyed ☒ Destroyed ☒ Destroyed ☒ Destroyed	☐ 1900-1912 ☐ 1913-1933 ☐ 1934-present ☐ In question	
HEATING/ VENTILATION PLUMBING:	☒ Radiators ☒ Vents/Fans ☐ Sink/Toilet/Urinal ☐ Other:	☐ Intact ☐ Intact ☐ Intact ☐ Intact ☒ Destroyed ☒ Destroyed ☒ Destroyed ☒ Destroyed	☐ 1900-1912 ☐ 1913-1933 ☐ 1934-present ☐ In question	1 wall - mounted rotary fan.
MISCELLANEOUS:		☐ Good ☐ Fair ☐ Poor ☒ Destroyed	☐ 1900-1912 ☐ 1913-1933 ☐ 1934-present ☐ In question	Plywood squares mounted high on E. wall.
SUMMARY:		☐ Good ☐ Fair ☐ Poor ☒ Destroyed	☒ 1900-1912 ☒ 1913-1933 ☒ 1934-present ☐ In question	ARCHITECTURAL SIGNIFICANCE:
				Most Some Minor Negligible


PHOTOGRAPHS: ① view Southwest ② view North ③ view East

ROOM NO. 109

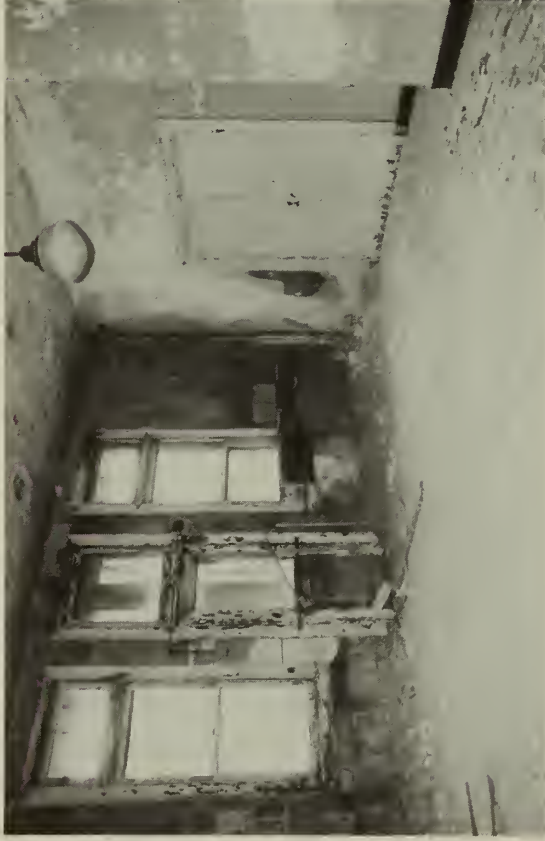

ROOM NO:	LAST KNOWN USE:	SQUARE FEET:	CEILING HEIGHT:	DATE:	NOTES:
110	Pantry	359		7 Nov. 1985	
FLOOR:	FINISHES:	CONDITION:	DATE:		NOTES:
	Tile/Concrete Resilient Wood Other:	Good Fair Poor Destroyed	1900-1912 1913-1933 1934-present In question		Roller linoleum over standard.
BASE:	Tile/Concrete Resilient Wood Other: Standard	Good Fair Poor Destroyed	1900-1912 1913-1933 1934-present In question		
WALLS:	Plaster Partitions Tile Mainscot Other:	Good Fair Poor Destroyed	1900-1912 1913-1933 1934-present In question		structural tile exposed @ S. end. Ghost of sink on W. wall. Ghost of possible shelving.
CEILING:	Plaster Acoustic panels Cove Other:	Good Fair Poor Destroyed	1900-1912 1913-1933 1934-present In question		structural tile exposed @ S. end.
DOORS/ OPENINGS:	Wood/Glass Panelled Wood Veneer Galvanized Metal Other:	Good Fair Poor Destroyed	1900-1912 1913-1933 1934-present In question		2 pairs of veneer push double doors - painted black base. 1 door with glazed upper half.
LIGHTING:	Incandescent/Type A Incandescent/Type B CML/Sconce Other:	Intact Intact Intact Intact	1900-1912 1913-1933 1934-present In question		2 lamps w/ metal shades, large bulbs, white string pulls.
HEATING/ VENTILATION PLUMBING:	Radiators Vents/Fans Sink/Toilet/Urinal Other:	Intact Intact Intact Intact	1900-1912 1913-1933 1934-present In question		1 wall-mounted rotary fan w/ cover.
MISCELLANEOUS:		Good Fair Poor Destroyed	1900-1912 1913-1933 1934-present In question		Wood elevator door opens into space on E. wall. "105" stenciled on door.
SUMMARY:		Good Fair Poor Destroyed	1900-1912 1913-1933 1934-present In question		
ARCHITECTURAL SIGNIFICANCE:				☒ Most ☒ Some ☐ Minor ☐ Negligible	




PHOTOGRAPHS: ① View Southeast ② View East ③ View North ④ View West ROOM NO. 110

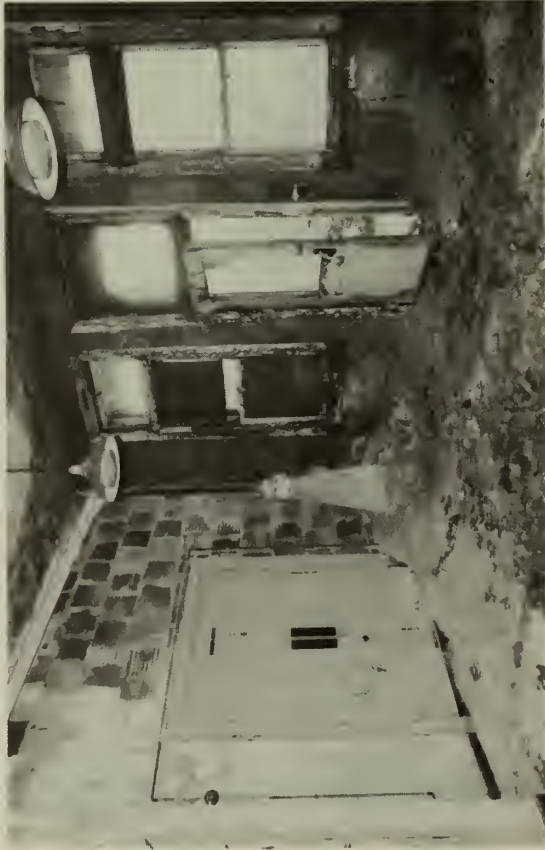

ELLIS ISLAND EXISTING CONDITION SURVEY New Hospital Extension					page: 166									
ROOM NO:	LAST KNOWN USE:	SQUARE FEET:	CEILING HEIGHT:	DATE:										
111	Dining room	528		7 Nov. 1985										
	FINISHES:	CONDITION:	DATE:	NOTES:										
FLOOR:	☒ Tile/Concrete ☐ Resilient ☐ Wood ☒ Other:	Good Fair Poor Destroyed	1900-1912 1913-1933 1934-present In question	Rolled linoleum over standard.										
BASE:	☐ Tile/Concrete ☐ Resilient ☐ Wood ☒ Other: Standard	Good Fair Poor Destroyed	1900-1912 1913-1933 1934-present In question											
WALLS:	☒ Plaster ☐ Partitions ☐ Tile Wainscot ☐ Other:	Good Fair Poor Destroyed	1900-1912 1913-1933 1934-present In question	Structural tile exposed @ S. end.										
CEILING:	☒ Plaster ☐ Acoustic panels ☒ Cove ☐ Other:	Good Fair Poor Destroyed	1900-1912 1913-1933 1934-present In question	Structural tile exposed @ S. end										
DOORS/ OPENINGS:	☒ Wood/Glass Panelled ☐ Wood Veneer ☐ Galvanized Metal ☐ Other:	Good Fair Poor Destroyed	1900-1912 1913-1933 1934-present In question	1 set double doors: E. wall - white paint. 1 single veneer door: W. wall - destroyed. 1 single door w/ transom: N. wall - poor. 1 single door w/ light + transom: S. wall - poor.										
LIGHTING:	☐ Incandescent/Type A ☐ Incandescent/Type B ☒ CML Sconce ☐ Other:	Intact Intact Intact Intact Destroyed Destroyed Destroyed Destroyed	1900-1912 1913-1933 1934-present In question	2 wall mounted rotary fans w/ covers, N. wall										
HEATING/ VENTILATION PLUMBING:	☒ Radiators ☒ Vents (Fans) ☐ Sink/Toilet/Urinal ☐ Other:	Intact Intact Intact Intact Destroyed Destroyed Destroyed Destroyed	1900-1912 1913-1933 1934-present In question											
MISCELLANEOUS:		Good Fair Poor Destroyed	1900-1912 1913-1933 1934-present In question	1 plywood square above double doors on E. wall. 1 wood panel, 24" wide - veneer w/ severe delamination, NE corner.										
SUMMARY:		Good Fair Poor Destroyed	1900-1912 1913-1933 1934-present In question	ARCHITECTURAL SIGNIFICANCE: <table><tr><td>Most</td><td>Some</td><td>Minor</td><td>Negligible</td></tr><tr><td></td><td>☒</td><td>☐</td><td>☐</td></tr></table>			Most	Some	Minor	Negligible		☒	☐	☐
Most	Some	Minor	Negligible											
	☒	☐	☐											

PHOTOGRAPHS: ① View Southeast ② View North ③ View West

ROOM NO. 111

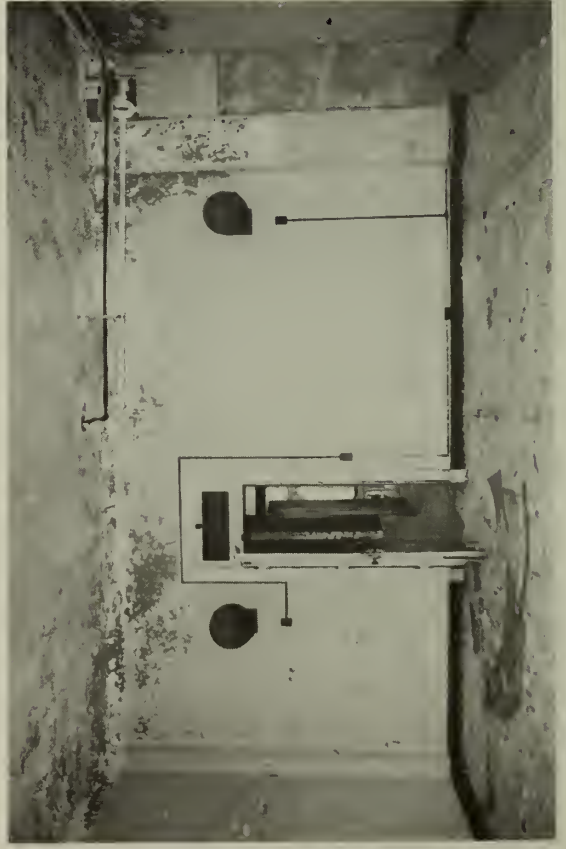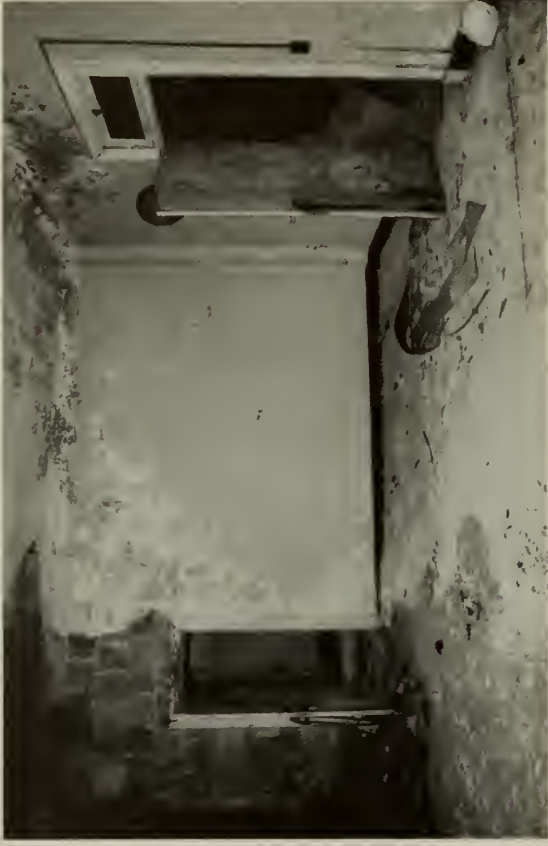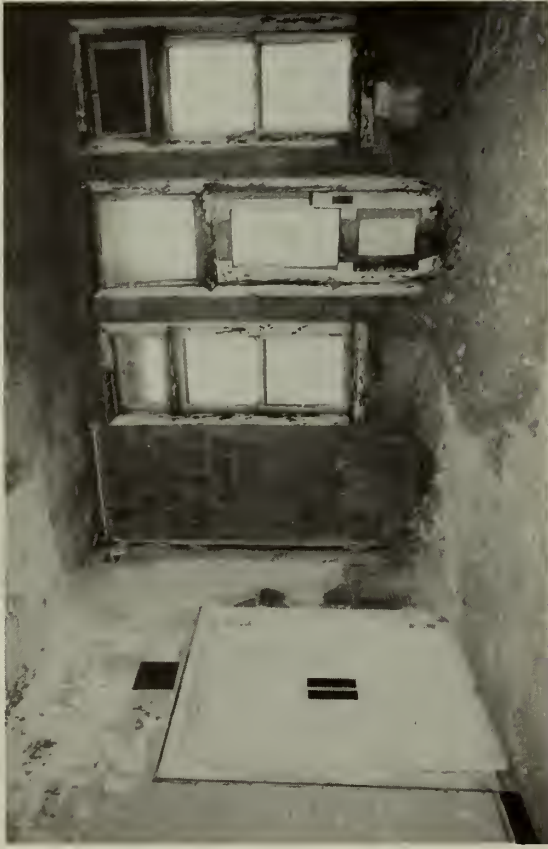

ROOM NO:	LAST KNOWN USE:	SQUARE FEET:	CEILING HEIGHT:	DATE:	NOTES:
112	Doctors Office	323		7 Nov. 1985	
FLOOR:	FINISHES:	CONDITION:	DATE:	NOTES:	
	Tile/Concrete	Good	1900-1912		
	Resilient	Fair	1913-1933		
	Wood	Poor	1934-present		
	Other: <i>standard</i>	Destroyed	In question		
BASE:	Tile/Concrete	Good	1900-1912		
	Resilient	Fair	1913-1933		
	Wood	Poor	1934-present		
	Other: <i>standard</i>	Destroyed	In question		
WALLS:	Plaster Cove	Good	1900-1912	Structural tile exposed, SE corner.	
	Partitions	Fair	1913-1933	ghost: gold rectangle 8'1/2 x 12": N. wall	
	Tile Mainscot	Poor	1934-present	adjacent to door + fan.	
	Other:	Destroyed	In question		
CEILING:	Plaster	Good	1900-1912	Structural tile exposed in SE corner.	
	Acoustic panels	Fair	1913-1933		
	Cove	Poor	1934-present		
	Other:	Destroyed	In question		
DOORS/ OPENINGS:	Wood/Glass Panelled	Good	1900-1912	1 door W. wall. / white over paint - good.	
	Wood Veneer	Fair	1913-1933	1 door E. - poor.	
	Galvanized Metal	Poor	1934-present	1 door N. - destroyed.	
	Other:	Destroyed	In question	door + window frames: white paint.	
LIGHTING:	Incandescent/Type A	Intact	1900-1912		
	Incandescent/Type B	Intact	1913-1933		
	CML/Sconce	Intact	1934-present		
	Other:	Destroyed	In question		
HEATING/ VENTILATION PLUMBING:	Radiators	Intact	1900-1912	1 wall-mounted rotary fan w/ cover.	
	Vents/Fans	Intact	1913-1933	ghost of removed sink - pipe,	
	Sink/Toilet/Urinal	Intact	1934-present	24" from floor, E. wall.	
	Other:	Destroyed	In question		
MISCELLANEOUS:		Good	1900-1912	Dark green cloth window shade	
		Fair	1913-1933	w/ string covered circular pull.	
		Poor	1934-present		
		Destroyed	In question		
SUMMARY:		Good	1900-1912	ARCHITECTURAL SIGNIFICANCE:	
		Fair	1913-1933	Most	
		Poor	1934-present	Some	
		Destroyed	In question	Minor	
				Negligible	

PHOTOGRAPHS: ① view south ② view North



ROOM NO: 113

LAST KNOWN USE: Barracks


SQUARE FEET:

CEILING HEIGHT:

DATE: 7 Nov. 1985

	FINISHES:	CONDITION:	DATE:	NOTES:
FLOOR:	☒ Tile/Concrete ☒ Resilient ☐ Wood ☐ Other:	Good Fair Poor Destroyed	☒ 1900-1912 ☐ 1913-1933 ☐ 1934-present ☐ In question	rolled linoleum over standard.
BASE:	☐ Tile/Concrete ☐ Resilient ☐ Wood ☒ Other: Standard	Good Fair Poor Destroyed	☒ 1900-1912 ☐ 1913-1933 ☐ 1934-present ☐ In question	
WALLS:	☒ Plaster ☐ Partitions ☐ Tile Wainscot ☐ Other:	Good Fair Poor Destroyed	☒ 1900-1912 ☐ 1913-1933 ☐ 1934-present ☐ In question	Structural tile exposed on all walls except NE corner. Ghost: NW - tan rectangle 4' x 2' 6".
CEILING:	☒ Plaster ☐ Acoustic panels ☐ Cove ☐ Other:	Good Fair Poor Destroyed	☒ 1900-1912 ☐ 1913-1933 ☐ 1934-present ☐ In question	Random exposed struct. tiles. Intact NE corner.
DOORS/ OPENINGS:	☒ Wood/Glass Panelled ☒ Wood Veneer 3 ☐ Galvanized Metal ☐ Other:	Good Fair Poor Destroyed	☒ 1900-1912 ☐ 1913-1933 ☐ 1934-present ☐ In question	1 double door to hall - poor; white over-paint, dark painted base. 1 door, E. Wall, 1' high painted base. 1 door, S. wall, 1' high painted base.
LIGHTING:	☐ Incandescent/Type A ☐ Incandescent/Type B ☒ CMI/Sconce ☒ Other: sconce	Intact Intact Intact Intact Destroyed Destroyed Destroyed Destroyed	☐ 1900-1912 ☐ 1913-1933 ☒ 1934-present ☐ In question	sconces have bases over painted w/ tan paint - no shades.
HEATING/ VENTILATION PLUMBING:	☒ Radiators ☒ Vents/Fans ☐ Sink/Toilet/Urinal ☐ Other:	Intact Intact Intact Intact Destroyed Destroyed Destroyed	☒ 1900-1912 ☐ 1913-1933 ☐ 1934-present ☐ In question	4 wall-mounted rotary fans 1 window fan over S. door.
MISCELLANEOUS:		Good Fair Poor Destroyed	☐ 1900-1912 ☐ 1913-1933 ☐ 1934-present ☐ In question	
SUMMARY:		Good Fair Poor Destroyed	☒ 1900-1912 ☒ 1913-1933 ☒ 1934-present ☒ In question	ARCHITECTURAL SIGNIFICANCE:
				☒ Most ☐ Some ☐ Minor ☐ Negligible

PHOTOGRAPHS: ① View South ② View North

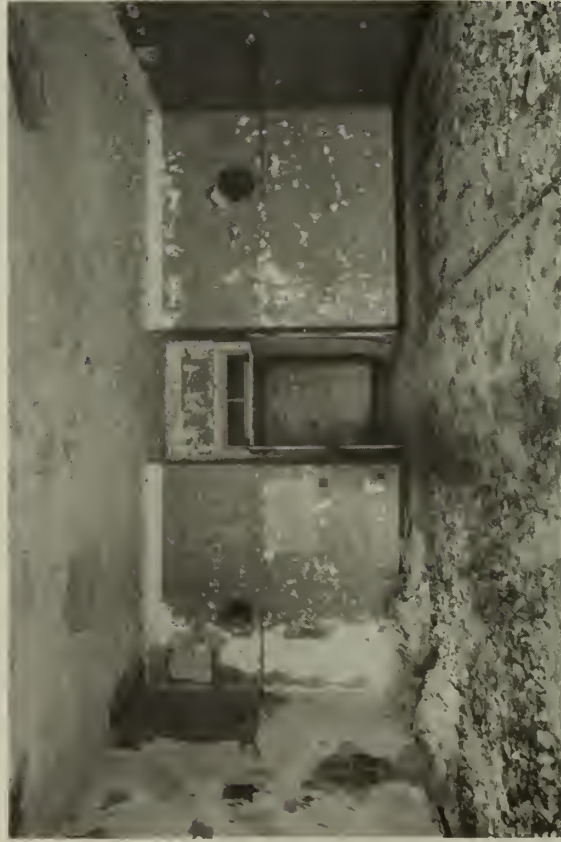

ROOM NO: 114

LAST KNOWN USE: Toilet

SQUARE FEET: 85

CEILING HEIGHT:

DATE: 7 Nov. 1985

	FINISHES:	CONDITION:	DATE:	NOTES:
FLOOR:	☒ Tile/Concrete ☐ Resilient ☐ Wood ☐ Other:	Good Fair Poor Destroyed	☒ 1900-1912 ☐ 1913-1933 ☐ 1934-present ☐ In question	Plaster above wainscot in poor cond. destroyed in NW corner, structural tile exposed.
BASE:	☒ Tile/Concrete ☐ Resilient ☐ Wood ☐ Other:	Good Fair Poor Destroyed	☒ 1900-1912 ☐ 1913-1933 ☐ 1934-present ☐ In question	
WALLS:	☒ Plaster ☐ Partitions ☒ Tile Wainscot ☐ Other:	Good Fair Poor Destroyed	☒ 1900-1912 ☐ 1913-1933 ☐ 1934-present ☐ In question	
CEILING:	☒ Plaster ☐ Acoustic panels ☒ Cove ☐ Other:	Good Fair Poor Destroyed	☒ 1900-1912 ☐ 1913-1933 ☐ 1934-present ☐ In question	
DOORS/ OPENINGS:	☒ Wood/Glass Panelled ☐ Wood Veneer ☒ Galvanized Metal ☐ Other:	Good Fair Poor Destroyed	☒ 1900-1912 ☐ 1913-1933 ☐ 1934-present ☐ In question	Window + door surrounds - marble with white overpaint. Door painted white. Door surround destroyed, but remains in room.
LIGHTING:	☐ Incandescent/Type A ☐ Incandescent/Type B ☒ CML/SCence 1 ☐ Other:	Intact Intact Intact Intact Destroyed Destroyed Destroyed Destroyed	☐ 1900-1912 ☐ 1913-1933 ☒ 1934-present ☐ In question	seance has shade.
HEATING/ VENTILATION PLUMBING:	☒ Radiators ☐ Vents/Fans ☒ Sink/Toilet/Urinal ☐ Other:	Intact Intact Intact Intact Destroyed Destroyed Destroyed Destroyed	☒ 1900-1912 ☒ 1913-1933 ☐ 1934-present ☐ In question	2 single pedestal sinks, damaged + rusting - no fixtures. 1 Urinal, plumbing destroyed, base good. 2 toilets, without plumbing.
MISCELLANEOUS:		Good Fair Poor Destroyed	☐ 1900-1912 ☐ 1913-1933 ☐ 1934-present ☐ In question	marble stalls w/ wood veneered swinging doors.
SUMMARY:		Good Fair Poor Destroyed	☒ 1900-1912 ☒ 1913-1933 ☐ 1934-present ☐ In question	ARCHITECTURAL SIGNIFICANCE: ☐ Most ☐ Some ☒ Minor ☐ Negligible

PHOTOGRAPHS: ① View North ② View South



ROOM NO: 115

LAST KNOWN USE: Bathroom

142

SQUARE FEET:

CEILING HEIGHT:

DATE:


7 Nov. 1985

	FINISHES:	CONDITION:	DATE:	NOTES:
FLOOR:	☒ Tile/Concrete ☐ Resilient ☐ Wood ☐ Other:	☐ Good ☐ Fair ☐ Poor ☐ Destroyed	☒ 1900-1912 ☐ 1913-1933 ☐ 1934-present ☐ In question	Obscured by debris.
BASE:	☒ Tile/Concrete ☐ Resilient ☐ Wood ☐ Other:	☐ Good ☐ Fair ☐ Poor ☐ Destroyed	☒ 1900-1912 ☐ 1913-1933 ☐ 1934-present ☐ In question	Obscured.
WALLS:	☐ Plaster ☐ Partitions ☒ Tile Mainscot ☐ Other:	☒ Good ☐ Fair ☐ Poor ☐ Destroyed	☒ 1900-1912 ☐ 1913-1933 ☐ 1934-present ☐ In question	Tile - good cond. Plaster: structural tile exposed N. section.
CEILING:	☒ Plaster ☐ Acoustic panels ☒ Cove ☐ Other:	☐ Good ☐ Fair ☐ Poor ☒ Destroyed	☒ 1900-1912 ☐ 1913-1933 ☐ 1934-present ☐ In question	Structural tile exposed N. end.
DOORS/ OPENINGS:	☐ Wood/Glass Panelled ☒ Wood Veneer ☐ Galvanized Metal ☐ Other:	☐ Good ☐ Fair ☐ Poor ☐ Destroyed	☒ 1900-1912 ☐ 1913-1933 ☐ 1934-present ☐ In question	Marble window and door surrounds w/ white overpaint. Door stenciled - "HEAD" - exterior. globe missing from incandescent A. 1 broken wall sconce - not standard type.
LIGHTING:	☒ Incandescent/Type A ☐ Incandescent/Type B ☒ CML/Sconce ☐ Other:	☐ Intact ☐ Intact ☐ Intact ☐ Intact ☐ Destroyed ☐ Destroyed ☐ Destroyed ☐ Destroyed	☐ 1900-1912 ☐ 1913-1933 ☒ 1934-present ☐ In question	1 slop sink. 2 destroyed sinks. 1 toilet. 1 marble shower stall, 2 metal.
HEATING/ VENTILATION PLUMBING:	☒ Radiators ☐ Vents/Fans ☒ Sink/Toilet/Urinal ☐ Other: showers	☐ Intact ☐ Intact ☐ Intact ☐ Intact ☐ Destroyed ☐ Destroyed ☐ Destroyed ☐ Destroyed	☐ 1900-1912 ☐ 1913-1933 ☒ 1934-present ☐ In question	stenciled on S wall "HS3". 2 cans of leaking chemicals.
MISCELLANEOUS:		☐ Good ☐ Fair ☐ Poor ☐ Destroyed	☐ 1900-1912 ☐ 1913-1933 ☒ 1934-present ☐ In question	
SUMMARY:		☐ Good ☐ Fair ☒ Poor ☐ Destroyed	☒ 1900-1912 ☒ 1913-1933 ☒ 1934-present ☐ In question	ARCHITECTURAL SIGNIFICANCE: ☐ Most ☐ Some ☒ Minor ☐ Negligible

PHOTOGRAPHS: ① View North



② View South

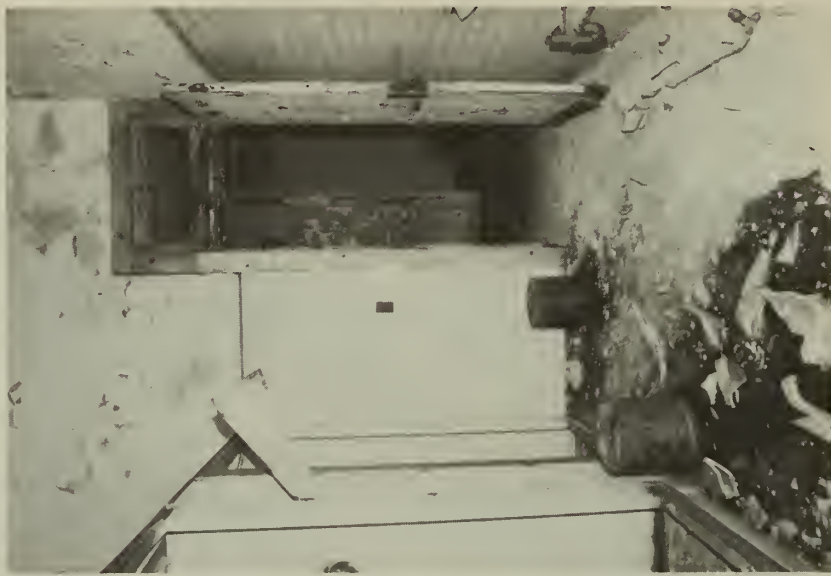


PHOTOGRAPHS: ③ View Southeast.

④ sink, southwest corner. ROOM NO. 115



PHOTOGRAPHS:

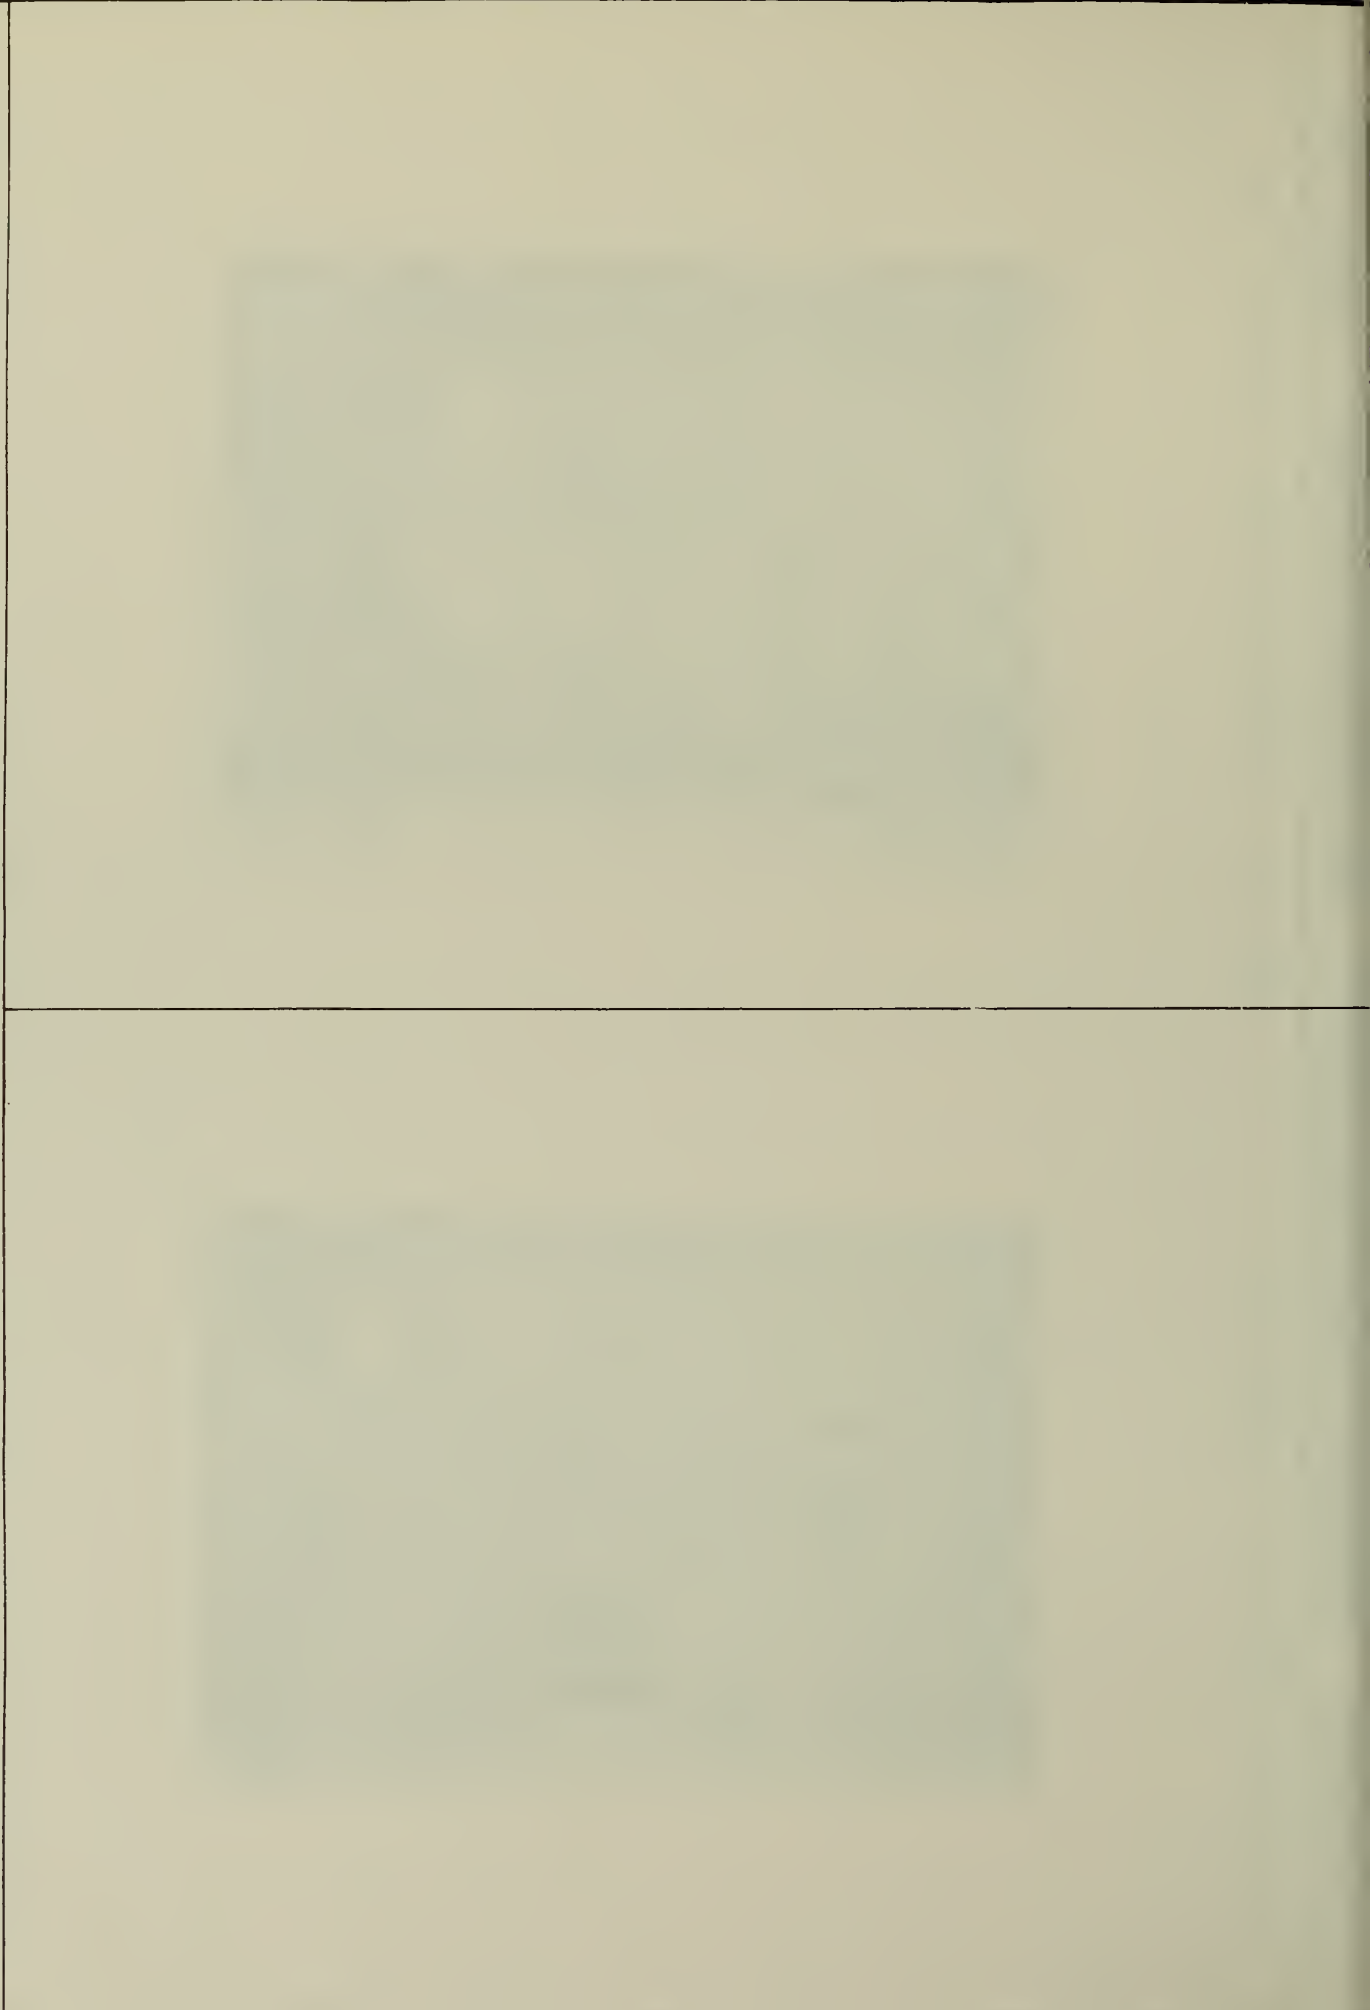

ROOM NO:	LAST KNOWN USE:	SQUARE FEET:	CEILING HEIGHT:	DATE:	NOTES:
116	Employees Washington	142		7 Nov. 1985	
FLOOR:	FINISHES:	CONDITION:	DATE:		
	Tile/Concrete	Good	☒ 1900-1912		
	Resilient	Fair	☐ 1913-1933		
	Wood	Poor	☐ 1934-present		
	Other: <i>Standard</i>	Destroyed	☐ In question		
BASE:	Tile/Concrete	Good	☒ 1900-1912		
	Resilient	Fair	☐ 1913-1933		
	Wood	Poor	☐ 1934-present		
	Other: <i>Standard</i>	Destroyed	☐ In question		
WALLS:	Plaster	Good	☒ 1900-1912		
	Partitions	Fair	☐ 1913-1933		
	Tile Mainscot	Poor	☐ 1934-present		
	Other:	Destroyed	☐ In question		
CEILING:	Plaster	Good	☒ 1900-1912		
	Acoustic panels	Fair	☐ 1913-1933		
	Cove	Poor	☐ 1934-present		
	Other:	Destroyed	☐ In question		
DOORS/ OPENINGS:	Wood/Glass Panelled	Good	☒ 1900-1912		
	Wood Veneer	Fair	☐ 1913-1933		
	Galvanized Metal	Poor	☐ 1934-present		
	Other:	Destroyed	☐ In question		
LIGHTING:	Incandescent/Type A	Intact	☐ 1900-1912		
	Incandescent/Type B	Intact	☐ 1913-1933		
	CML/Sconce	Intact	☒ 1934-present		
	Other:	Destroyed	☐ In question		
HEATING/ VENTILATION PLUMBING:	Radiators	Intact	☒ 1900-1912		
	Vents/Fans	Intact	☒ 1913-1933		
	Sink/Toilet/Urinal	Intact	☒ 1934-present		
	Other: <i>showers</i>	Destroyed	☐ In question		
MISCELLANEOUS:		Good	☐ 1900-1912		
		Fair	☐ 1913-1933		
		Poor	☒ 1934-present		
		Destroyed	☐ In question		
SUMMARY:		Good	☒ 1900-1912		
		Fair	☒ 1913-1933		
		Poor	☒ 1934-present		
		Destroyed	☐ In question		
ARCHITECTURAL SIGNIFICANCE:				Most ☐ Some ☐ Minor ☒ Negligible ☐	

Structural tile exposed N end.
2 boards attached above sinks/
lower one has hooks.

Structural tile exposed N end.

Wood door and window enhancements,
white overpaint.

5 center pedestal sinks - 2 destroyed.
2 urinals.
2 metal stall showers.

stenciled door signage - "HEAD."

PHOTOGRAPHS: ① View South ② View West ③ View North



PHOTOGRAPHS: (4) showers, view Northeast

ROOM NO. 116



PHOTOGRAPHS:

ROOM NO.

116

ROOM NO: 117

LAST KNOWN USE: Bathroom

77

CEILING HEIGHT:

DATE: 7 Nov. 1985

	FINISHES:	CONDITION:	DATE:	NOTES:
FLOOR:	☒ Tile/Concrete ☐ Resilient ☐ Wood ☐ Other:	Good Fair Poor Destroyed	☒ 1900-1912 ☐ 1913-1933 ☐ 1934-present ☐ In question	
BASE:	☒ Tile/Concrete ☐ Resilient ☐ Wood ☐ Other:	Good Fair Poor Destroyed	☒ 1900-1912 ☐ 1913-1933 ☐ 1934-present ☐ In question	
WALLS:	☒ Plaster ☐ Partitions ☒ Tile Mainscot ☐ Other:	Good Fair Poor Destroyed	☒ 1900-1912 ☐ 1913-1933 ☐ 1934-present ☐ In question	Tile destroyed in NW corner. Structural tile exposed on N wall.
CEILING:	☒ Plaster ☐ Acoustic panels ☐ Cove ☐ Other:	Good Fair Poor Destroyed	☒ 1900-1912 ☐ 1913-1933 ☐ 1934-present ☐ In question	Greatest deterioration towards N wall.
DOORS/ OPENINGS:	☒ Wood/Glass Panelled ☐ Wood Veneer ☒ Galvanized Metal ☐ Other:	Good Fair Poor Destroyed	☒ 1900-1912 ☐ 1913-1933 ☐ 1934-present ☐ In question	Marble surrounds: doors and windows.
LIGHTING:	☐ Incandescent/Type A ☐ Incandescent/Type B ☒ CML Sconce ☐ Other:	Intact Intact Intact Intact	☐ 1900-1912 ☐ 1913-1933 ☒ 1934-present ☐ In question	
HEATING/ VENTILATION PLUMBING:	☒ Radiators / ☐ Vents / Fans ☒ Sink / Toilet / Urinal ☐ Other:	Intact Intact Intact Intact	☒ 1900-1912 ☒ 1913-1933 ☐ 1934-present ☐ In question	1 unusual wall-mounted sink on brass supports. 1 toilet - broken base.
MISCELLANEOUS:		Good Fair Poor Destroyed	☒ 1900-1912 ☐ 1913-1933 ☒ 1934-present ☐ In question	1 large metal cabinet - Rusted. 1 original (?) toilet paper holder.
SUMMARY:		Good Fair Poor Destroyed	☒ 1900-1912 ☒ 1913-1933 ☒ 1934-present ☐ In question	ARCHITECTURAL SIGNIFICANCE: ☐ Most ☐ Some ☒ Minor ☐ Negligible

② Cabinet, East wall.

① View North.

PHOTOGRAPHS:

ROOM NO. 117



ROOM NO: 118	LAST KNOWN USE: Dental Clinic	SQUARE FEET: 135	CEILING HEIGHT:	DATE: 7 Nov. 1985	NOTES:
FLOOR:	☒ Tile/Concrete ☐ Resilient Vinyl ☐ Wood ☐ Other:	☐ Good ☐ Fair ☒ Poor ☐ Destroyed	☒ 1900-1912 ☐ 1913-1933 ☐ 1934-present ☐ In question	☒ 1900-1912 ☐ 1913-1933 ☐ 1934-present ☐ In question	new standard.
BASE:	☐ Tile/Concrete ☐ Resilient ☐ Wood ☒ Other: Standard	☒ Good ☐ Fair ☐ Poor ☐ Destroyed	☒ 1900-1912 ☐ 1913-1933 ☐ 1934-present ☐ In question	☒ 1900-1912 ☐ 1913-1933 ☐ 1934-present ☐ In question	
WALLS:	☒ Plaster ☐ Partitions ☐ Tile Wainscot ☐ Other:	☐ Good ☒ Fair ☐ Poor ☐ Destroyed	☒ 1900-1912 ☐ 1913-1933 ☐ 1934-present ☐ In question	☒ 1900-1912 ☐ 1913-1933 ☐ 1934-present ☐ In question	Some structural tile exposed N. & E. walls. ghost of mirror or cabinet above sink; w. wall.
CEILING:	☒ Plaster ☐ Acoustic panels ☐ Cove ☐ Other:	☐ Good ☐ Fair ☒ Poor ☐ Destroyed	☒ 1900-1912 ☐ 1913-1933 ☐ 1934-present ☐ In question	☒ 1900-1912 ☐ 1913-1933 ☐ 1934-present ☐ In question	structural tile exposed NE corner. electrical conduit in metal housing - rusted.
DOORS/ OPENINGS:	☒ Wood/Glass Panelled ☐ Wood Veneer ☐ Galvanized Metal ☐ Other:	☐ Good ☐ Fair ☐ Poor ☒ Destroyed	☒ 1900-1912 ☐ 1913-1933 ☐ 1934-present ☐ In question	☒ 1900-1912 ☐ 1913-1933 ☐ 1934-present ☐ In question	w/ clear glass transom.
LIGHTING:	☒ Incandescent/Type A ☐ Incandescent/Type B ☐ CFL/Sconce ☐ Other:	☐ Intact ☐ Intact ☐ Intact ☐ Intact ☐ Destroyed ☐ Destroyed ☐ Destroyed ☐ Destroyed	☐ 1900-1912 ☐ 1913-1933 ☒ 1934-present ☐ In question	☐ 1900-1912 ☐ 1913-1933 ☒ 1934-present ☐ In question	fine example.
HEATING/ VENTILATION PLUMBING:	☒ Radiators ☐ Vents/Fans ☒ Sink/Toilet/Urinal ☐ Other:	☐ Intact ☐ Intact ☐ Intact ☐ Intact ☐ Destroyed ☐ Destroyed ☐ Destroyed ☒ Destroyed	☒ 1900-1912 ☒ 1913-1933 ☐ 1934-present ☐ In question	☒ 1900-1912 ☒ 1913-1933 ☐ 1934-present ☐ In question	1 single-pedestal medical sink w/ through indentations, mudded ledge: Vandalized.
MISCELLANEOUS:		☐ Good ☐ Fair ☐ Poor ☐ Destroyed	☐ 1900-1912 ☐ 1913-1933 ☐ 1934-present ☐ In question	☐ 1900-1912 ☐ 1913-1933 ☐ 1934-present ☐ In question	1 switch plate mounted on panel on S wall; 1 elevator key box. 1 semi-circular shelf on eye bracket. 1 bevelled-edge strip w/ 4 hooks behind door.
SUMMARY:		☐ Good ☒ Fair ☐ Poor ☐ Destroyed	☒ 1900-1912 ☒ 1913-1933 ☒ 1934-present ☐ In question	☒ 1900-1912 ☒ 1913-1933 ☒ 1934-present ☐ In question	ARCHITECTURAL SIGNIFICANCE: ☐ Most ☒ Some ☐ Minor ☐ Negligible

PHOTOGRAPHS: ① View North ② View South ③ View East ④ Sink

ROOM NO. 118



ROOM NO: 119

LAST KNOWN USE: Dental Clinic

SQUARE FEET: 135

CEILING HEIGHT:

DATE: 7 Nov 1985

NOTES:

FLOOR:	☒ Tile/Concrete	Good	☒	1900-1912	☒	1900-1912	over standard.
	☒ Resilient Vinyl	Fair	☐	1913-1933			
	☐ Wood	Poor	☒	1934-present			
	☐ Other:	Destroyed	☐	In question			
BASE:	☒ Tile/Concrete	Good	☒	1900-1912	☒	1900-1912	Partially obscured by plaster debris.
	☒ Resilient	Fair	☐	1913-1933			
	☐ Wood	Poor	☐	1934-present			
	☐ Other: standard	Destroyed	☐	In question			
WALLS:	☒ Plaster	Good	☒	1900-1912	☒	1900-1912	Some structural tile exposed N and E walls. E wall - unstable.
	☒ Partitions	Fair	☐	1913-1933			
	☐ Tile Wainscot	Poor	☐	1934-present			
	☐ Other:	Destroyed	☐	In question			
CEILING:	☒ Plaster	Good	☒	1900-1912	☒	1900-1912	Structural tile exposed: N. end. General surface cracking
	☒ Acoustic panels	Fair	☐	1913-1933			
	☒ Cove	Poor	☐	1934-present			
	☐ Other:	Destroyed	☐	In question			
DOORS/ OPENINGS:	☒ Wood/Glass Panelled	Good	☒	1900-1912	☒	1900-1912	No door: wood enframingent on marble base, E wall. Arched window w/ air deflector.
	☐ Wood Veneer	Fair	☐	1913-1933			
	☐ Galvanized Metal	Poor	☐	1934-present			
	☐ Other:	Destroyed	☐	In question			
LIGHTING:	☒ Incandescent/Type A	Intact	☒	1900-1912	☒	1900-1912	Cake shaped globe
	☐ Incandescent/Type B	Intact	☐	1913-1933			
	☐ CML/Sconce	Intact	☒	1934-present			
	☐ Other:	Destroyed	☐	In question			
HEATING/ VENTILATION PLUMBING:	☒ Radiators	Intact	☒	1900-1912	☒	1900-1912	1 wall-mounted sink: fixtures missing. 1 wall-mounted rotary fan w/ cover. (switch on wood plaque below).
	☒ Vents/Fans	Intact	☐	1913-1933			
	☒ Sink/Toilet/Urinal	Intact	☐	1934-present			
	☐ Other:	Intact	☐	In question			
MISCELLANEOUS:	☐	Good	☐	1900-1912	☒	1900-1912	1 wood shelf on metal bracket: (approx 24" above floor). 1 wood shelf on wood brackets: W wall. 2 wood cylinders on wall above sink for motion of shelf.
	☐	Fair	☐	1913-1933			
	☐	Poor	☐	1934-present			
	☐	Destroyed	☒	In question			
SUMMARY:	☒	Good	☒	1900-1912	☒	1900-1912	ARCHITECTURAL SIGNIFICANCE: Most Some Minor Negligible
	☒	Fair	☐	1913-1933			
	☒	Poor	☐	1934-present			
	☒	Destroyed	☐	In question			

PHOTOGRAPHS:

① View North



② View East



ROOM NO. 119

PHOTOGRAPHS:

(3) View West



ROOM NO. 119

page: 189

ROOM NO. 119


PHOTOGRAPHS:

ROOM NO:	LAST KNOWN USE:	SQUARE FEET:	CEILING HEIGHT:	DATE:
H/01	Dental Laboratory	147	7	Nov. 1985

	FINISHES:	CONDITION:	DATE:	NOTES:
FLOOR:	☒ Tile/Concrete ☒ Resilient Underlayment ☐ Wood ☐ Other:	Good Fair Poor Destroyed	1900-1912 1913-1933 1934-present In question	over standard.
BASE:	☐ Tile/Concrete ☐ Resilient ☒ Wood ☒ Other: standard	Good Fair Poor Destroyed	1900-1912 1913-1933 1934-present In question	wood base on partition wall: S, the rest, standard.
WALLS:	☒ Plaster ☒ Partitions ☒ Tile Wainscot ☐ Other:	Good Fair Poor Destroyed	1900-1912 1913-1933 1934-present In question	S wall - wood + glass paneled partition. Exposed latm of unfilled door, E. wall.
CEILING:	☒ Plaster ☐ Acoustic panels ☒ Cove ☐ Other:	Good Fair Poor Destroyed	1900-1912 1913-1933 1934-present In question	Most structural tile exposed.
DOORS/ OPENINGS:	☒ Wood/Glass Panelled ☒ Wood Veneer ☐ Galvanized Metal ☐ Other:	Good Fair Poor Destroyed	1900-1912 1913-1933 1934-present In question	*106" stenciled on S. door.
LIGHTING:	☒ Incandescent/Type A ☐ Incandescent/Type B ☐ CML/Sconce ☐ Other:	Intact Intact Intact Intact Destroyed Destroyed Destroyed Destroyed	1900-1912 1913-1933 1934-present In question	1 radiator - in front of original main entry door, N. wall. 1 slop sink.
HEATING/ VENTILATION PLUMBING:	☒ Radiators ☐ Vents/Fans ☒ Sink/Toilet/Urinal ☐ Other:	Intact Intact Intact Intact Destroyed Destroyed Destroyed Destroyed	1900-1912 1913-1933 1934-present In question	3 gas spigots. 1 Wood laboratory table w/ drawers.
MISCELLANEOUS:		Good Fair Poor Destroyed	1900-1912 1913-1933 1934-present In question	
SUMMARY:		Good Fair Poor Destroyed	1900-1912 1913-1933 1934-present In question	ARCHITECTURAL SIGNIFICANCE: Most ☐ Some ☒ Minor ☐ Negligible ☐

PHOTOGRAPHS: ① view Northwest ② view North ③ view Northeast

ROOM NO. H101

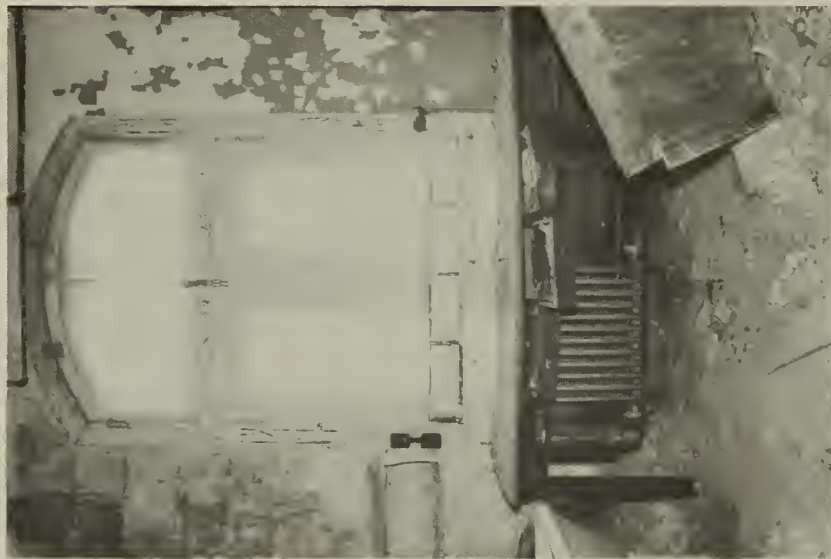

PHOTOGRAPHS:

④ View South ⑤ East wall, infilled door .

ROOM NO. H101



PHOTOGRAPHS:

ROOM NO. 4101

ROOM NO: 4102

LAST KNOWN USE: Corridor

SQUARE FEET: 521

CEILING HEIGHT: 12'-5 1/2" DATE: 7 Nov. 1985

	FINISHES:	CONDITION:	DATE:	NOTES:
FLOOR:	☒ Tile/Concrete ☒ Resilient ☐ Wood ☐ Other:	Good Fair Poor Destroyed	1900-1912 1913-1933 1934-present In question	over Standard.
BASE:	☐ Tile/Concrete ☐ Resilient ☒ Wood ☒ Other: Standard	Good Fair Poor Destroyed	1900-1912 1913-1933 1934-present In question	wood base @ partition to H101.
WALLS:	☒ Plaster ☒ Partitions ☒ Tile Wainscot ☐ Other:	Good Fair Poor Destroyed	1900-1912 1913-1933 1934-present In question	some damage at elevator door. exposed structural tile above N. entry partition.
CEILING:	☒ Plaster ☐ Acoustic panels ☒ Cove ☐ Other:	Good Fair Poor Destroyed	1900-1912 1913-1933 1934-present In question	exposed structural tile near N. entry partition.
DOORS/ OPENINGS:	☒ Wood/Glass Panelled ☒ Wood Veneer ☒ Galvanized Metal ☐ Other:	Good Fair Poor Destroyed	1900-1912 1913-1933 1934-present In question	1 metal elevator door: fair 1 wood panelled door to N. entry: good 8 single veneer doors to rooms: see indiv. forms. 2 grs. double doors: safety glass lights.
LIGHTING:	☐ Incandescent/Type A ☐ Incandescent/Type B ☒ CML/Sconce ☒ Other:	Intact Intact Intact Intact Destroyed Destroyed Destroyed Destroyed	1900-1912 1913-1933 1934-present In question	1 globe on rod extending from wall above elevator. 1 CML w/ white base + flared glass shade.
HEATING/ VENTILATION PLUMBING:	☒ Radiators ☐ Vents/Fans ☐ Sink/Toilet/Urinal ☐ Other:	Intact Intact Intact Intact Destroyed Destroyed Destroyed	1900-1912 1913-1933 1934-present In question	1 fire alarm 1 fire entry box 1 plaque for fire extinguisher.
MISCELLANEOUS:		Good Fair Poor Destroyed	1900-1912 1913-1933 1934-present In question	
SUMMARY:		Good Fair Poor Destroyed	1900-1912 1913-1933 1934-present In question	ARCHITECTURAL SIGNIFICANCE: Most ☐ Some ☒ Minor ☐ Negligible ☐

PHOTOGRAPHS: ① view West ② view East



ROOM NO: H103

LAST KNOWN USE: Corridor SQUARE FEET: 118

CEILING HEIGHT:

DATE: 6 Nov. 1985

	FINISHES:	CONDITION:	DATE:	NOTES:
FLOOR:	☒ Tile/Concrete ☐ Resilient ☐ Wood ☒ Other: <i>standard</i>	☒ Good ☐ Fair ☐ Poor ☐ Destroyed <i>Obscured</i>	☒ 1900-1912 ☐ 1913-1933 ☐ 1934-present ☐ In question	
BASE:	☐ Tile/Concrete ☐ Resilient ☐ Wood ☒ Other: <i>standard</i>	☒ Good ☐ Fair ☐ Poor ☐ Destroyed <i>Obscured</i>	☒ 1900-1912 ☐ 1913-1933 ☐ 1934-present ☐ In question	
WALLS:	☒ Plaster ☐ Partitions ☐ Tile Wainscot ☐ Other:	☒ Good ☐ Fair ☐ Poor ☐ Destroyed	☒ 1900-1912 ☐ 1913-1933 ☐ 1934-present ☐ In question	Black painted dado line 6'-10" from floor.
CEILING:	☒ Plaster ☒ Acoustic panels ☐ Cove ☐ Other:	☒ Good ☐ Fair ☐ Poor ☐ Destroyed	☒ 1900-1912 ☐ 1913-1933 ☐ 1934-present ☐ In question	
DOORS/ OPENINGS:	☒ Wood/Glass Panelled ☒ Wood Veneer ☐ Galvanized Metal ☐ Other:	☒ Good ☐ Fair ☐ Poor ☐ Destroyed	☒ 1900-1912 ☐ 1913-1933 ☐ 1934-present ☐ In question	2 pairs double doors; safety glass lights and transoms. Veneer doors to rooms.
LIGHTING:	☐ Incandescent/Type A ☐ Incandescent/Type B ☒ CMU/Sconce ☐ Other:	☐ Intact ☐ Intact ☐ Intact ☐ Intact ☐ Destroyed ☐ Destroyed ☐ Destroyed ☐ Destroyed	☐ 1900-1912 ☐ 1913-1933 ☒ 1934-present ☐ In question	
HEATING/ VENTILATION PLUMBING:	☒ Radiators ☐ Vents/Fans ☐ Sink/Toilet/Urinal ☐ Other:	☐ Intact ☐ Intact ☐ Intact ☐ Intact ☐ Destroyed ☐ Destroyed ☐ Destroyed ☐ Destroyed	☒ 1900-1912 ☐ 1913-1933 ☐ 1934-present ☐ In question	
MISCELLANEOUS:		☐ Good ☐ Fair ☐ Poor ☐ Destroyed	☐ 1900-1912 ☐ 1913-1933 ☐ 1934-present ☐ In question	1 "Faraday" fire alarm. 1 fire extinguisher leaning on top of radiator.
SUMMARY:		☒ Good ☐ Fair ☐ Poor ☐ Destroyed	☒ 1900-1912 ☐ 1913-1933 ☐ 1934-present ☐ In question	ARCHITECTURAL SIGNIFICANCE: Most Some Minor Negligible

PHOTOGRAPHS: ① View West



ROOM NO: #104

LAST KNOWN USE: Corridor

SQUARE FEET: 217

CEILING HEIGHT: 12'-2 1/2" DATE: 6 Nov 1985

FINISHES:			CONDITION:				DATE:	NOTES:	
FLOOR:	☐	Tile/Concrete	☒	Good	Observed	☒	1900-1912		
	☐	Resilient	☐	Fair		☐	1913-1933		
	☐	Wood	☐	Poor		☐	1934-present		
	☒	Other: Standard	☐	Destroyed		☐	In question		
BASE:	☐	Tile/Concrete	☒	Good	Observed	☒	1900-1912		
	☐	Resilient	☐	Fair		☐	1913-1933		
	☐	Wood	☐	Poor		☐	1934-present		
	☒	Other: Standard	☐	Destroyed		☐	In question		
WALLS:	☒	Plaster	☐	Good		☒	1900-1912	Board attached to N. wall between rms. 104 and 105.	
	☐	Partitions	☒	Fair		☐	1913-1933		
	☐	Tile Wainscot	☐	Poor		☐	1934-present		
	☐	Other:	☐	Destroyed		☐	In question		
CEILING:	☒	Plaster	☐	Good		☒	1900-1912	General loosened plaster.	
	☐	Acoustic panels	☒	Fair		☐	1913-1933		
	☒	Cove	☐	Poor		☐	1934-present		
	☐	Other:	☐	Destroyed		☐	In question		
DOORS/ OPENINGS:	☒	Wood/Glass Panelled	☐	Good		☒	1900-1912	2 pairs double doors w/ double transoms 5 single veneer doors to rms. E. apt. : glass panelled door w/ sidelights and transom.	
	☒	Wood Veneer	☐	Fair		☐	1913-1933		
	☐	Galvanized Metal	☐	Poor		☐	1934-present		
	☐	Other:	☐	Destroyed		☐	In question		
LIGHTING:	☐	Incandescent/Type A	☐	Intact		☐	1900-1912	Red light bulb over E. apt. CML w/ glass flared shade.	
	☐	Incandescent/Type B	☐	Intact		☐	1913-1933		
	☒	CML Sconce 1	☒	Intact		☒	1934-present		
	☒	Other: 1	☐	Intact		☐	In question		
HEATING/ VENTILATION PLUMBING:	☒	Radiators 1	☐	Intact		☒	1900-1912	1 fire hose cabinet. 1 fire extinguisher plaque.	
	☐	Vents/Fans	☐	Intact		☐	1913-1933		
	☐	Sink/Toilet/Urinal	☐	Intact		☐	1934-present		
	☐	Other:	☐	Intact		☐	In question		
MISCELLANEOUS:	☐		☐	Good		☒	1900-1912		
	☐		☐	Fair		☐	1913-1933		
	☐		☐	Poor		☐	1934-present		
	☐		☐	Destroyed		☐	In question		
SUMMARY:	☒		☒	Good	ARCHITECTURAL SIGNIFICANCE:	☒	1900-1912	Most	
	☒		☒	Fair		☒	1913-1933		Some
	☒		☒	Poor		☐	1934-present		Minor
	☐		☐	Destroyed		☐	In question		Negligible

PHOTOGRAPHS:

① View East ② Door to 107 ③ View West

ROOM NO. H104



ROOM NO: H104A LAST KNOWN USE: closet SQUARE FEET: 28 CEILING HEIGHT: DATE: 6 Nov. 1985

	FINISHES:	CONDITION:	DATE:	NOTES:
FLOOR:	☒ Tile/Concrete ☐ Resilient ☒ Wood ☒ Other: <i>Standard</i>	☒ Good ☐ Fair ☐ Poor ☐ Destroyed <i>Obscured</i>	☒ 1900-1912 ☐ 1913-1933 ☐ 1934-present ☐ In question	
BASE:	☒ Tile/Concrete ☐ Resilient ☒ Wood ☒ Other: <i>Standard</i>	☒ Good ☐ Fair ☐ Poor ☐ Destroyed <i>Obscured</i>	☒ 1900-1912 ☐ 1913-1933 ☐ 1934-present ☐ In question	
WALLS:	☒ Plaster ☐ Partitions ☐ Tile Wainscot ☐ Other:	☒ Good ☐ Fair ☐ Poor ☐ Destroyed	☒ 1900-1912 ☐ 1913-1933 ☐ 1934-present ☐ In question	supports for shelving on walls exposed structural tiles in lower areas.
CEILING:	☒ Plaster ☒ Acoustic panels ☐ Cove ☐ Other:	☒ Good ☐ Fair ☐ Poor ☐ Destroyed	☒ 1900-1912 ☐ 1913-1933 ☐ 1934-present ☐ In question	
DOORS/OPENINGS:	☒ Wood/Glass Panelled ☒ Wood Veneer ☐ Galvanized Metal ☐ Other:	☐ Good ☐ Fair ☒ Poor ☐ Destroyed	☒ 1900-1912 ☐ 1913-1933 ☐ 1934-present ☐ In question	transom - light.
LIGHTING:	☐ Incandescent/Type A ☐ Incandescent/Type B ☒ CML/Sconce ☐ Other:	☐ Intact ☐ Intact ☐ Intact ☐ Intact ☐ Destroyed ☐ Destroyed ☐ Destroyed ☐ Destroyed	☐ 1900-1912 ☐ 1913-1933 ☒ 1934-present ☐ In question	
HEATING/VENTILATION PLUMBING:	☐ Radiators ☐ Vents/Fans ☐ Sink/Toilet/Urinal ☐ Other:	☐ Intact ☐ Intact ☐ Intact ☐ Intact ☐ Destroyed ☐ Destroyed ☐ Destroyed ☐ Destroyed	☐ 1900-1912 ☐ 1913-1933 ☐ 1934-present ☐ In question	
MISCELLANEOUS:		☐ Good ☐ Fair ☐ Poor ☐ Destroyed	☐ 1900-1912 ☐ 1913-1933 ☐ 1934-present ☐ In question	fire equipment box opening into hallway.
SUMMARY:		☒ Good ☐ Fair ☐ Poor ☐ Destroyed	☒ 1900-1912 ☐ 1913-1933 ☒ 1934-present ☐ In question	ARCHITECTURAL SIGNIFICANCE: Most ☐ Some ☐ Minor ☐ Negligible ☒

PHOTOGRAPHS:

ROOM NO. H104A

ROOM NO: H104B

LAST KNOWN USE: closet

SQUARE FEET: 28

CEILING HEIGHT:

DATE: 6 Nov. 1985

	FINISHES:	CONDITION:	DATE:	NOTES:
FLOOR:	☒ Tile/Concrete ☐ Resilient ☐ Wood ☒ Other: <i>Standard</i>	☒ Good ☐ Fair ☐ Poor ☐ Destroyed	☒ 1900-1912 ☐ 1913-1933 ☐ 1934-present ☐ In question	<i>Black overpaint.</i>
BASE:	☐ Tile/Concrete ☐ Resilient ☐ Wood ☒ Other: <i>Standard</i>	☒ Good ☐ Fair ☐ Poor ☐ Destroyed	☒ 1900-1912 ☐ 1913-1933 ☐ 1934-present ☐ In question	
WALLS:	☒ Plaster ☐ Partitions ☐ Tile Mainscot ☐ Other:	☒ Good ☐ Fair ☐ Poor ☐ Destroyed	☒ 1900-1912 ☐ 1913-1933 ☐ 1934-present ☐ In question	<i>supports for shelves. support for clothes rod. Hooks on beaded backboard. Cracks in S. wall.</i>
CEILING:	☒ Plaster ☐ Acoustic panels ☒ Cove ☐ Other	☒ Good ☐ Fair ☐ Poor ☐ Destroyed	☒ 1900-1912 ☐ 1913-1933 ☐ 1934-present ☐ In question	
DOORS/ OPENINGS:	☒ Wood/Glass Panelled ☒ Wood Veneer ☐ Galvanized Metal ☐ Other:	☐ Good ☒ Fair ☐ Poor ☐ Destroyed	☒ 1900-1912 ☐ 1913-1933 ☐ 1934-present ☐ In question	<i>Transom with clear glass light.</i>
LIGHTING:	☐ Incandescent/Type A ☐ Incandescent/Type B ☒ CML Sconce 1 ☐ Other:	☐ Intact ☐ Intact ☐ Intact ☐ Intact ☐ Destroyed ☐ Destroyed ☐ Destroyed ☐ Destroyed	☐ 1900-1912 ☐ 1913-1933 ☒ 1934-present ☐ In question	<i>missing shade.</i>
HEATING/ VENTILATION PLUMBING:	☐ Radiators ☐ Vents/Fans ☐ Sink/Toilet/Urinal ☐ Other:	☐ Intact ☐ Intact ☐ Intact ☐ Intact ☐ Destroyed ☐ Destroyed ☐ Destroyed ☐ Destroyed	☐ 1900-1912 ☐ 1913-1933 ☐ 1934-present ☐ In question	
MISCELLANEOUS:		☐ Good ☐ Fair ☐ Poor ☐ Destroyed	☐ 1900-1912 ☐ 1913-1933 ☐ 1934-present ☐ In question	
SUMMARY:		☐ Good ☒ Fair ☐ Poor ☐ Destroyed	☒ 1900-1912 ☐ 1913-1933 ☒ 1934-present ☐ In question	ARCHITECTURAL SIGNIFICANCE:
				Most Some Minor Negligible

PHOTOGRAPHS:

ROOM NO. H104B

ROOM NO: H105	LAST KNOWN USE: <i>Condor</i>	SQUARE FEET:	CEILING HEIGHT:	DATE: 7 Nov. 1985	NOTES:
FLOOR:	FINISHES: ☒ Tile/Concrete ☐ Resilient linoleum ☐ Wood ☐ Other:	CONDITION: ☐ Good ☐ Fair ☒ Poor ☐ Destroyed	DATE: ☐ 1900-1912 ☐ 1913-1933 ☐ 1934-present ☒ In question	NOTES: over standard	
BASE:	FINISHES: ☐ Tile/Concrete ☐ Resilient ☐ Wood ☒ Other: <i>Standard</i>	CONDITION: ☐ Good ☐ Fair ☐ Poor ☒ Destroyed	DATE: ☒ 1900-1912 ☐ 1913-1933 ☐ 1934-present ☐ In question		
WALLS:	FINISHES: ☒ Plaster ☐ Partitions ☐ Tile Mainscot ☐ Other:	CONDITION: ☒ Good ☐ Fair ☐ Poor ☐ Destroyed	DATE: ☒ 1900-1912 ☐ 1913-1933 ☐ 1934-present ☐ In question		
CEILING:	FINISHES: ☒ Plaster ☐ Acoustic panels ☒ Cove ☐ Other:	CONDITION: ☒ Good ☐ Fair ☐ Poor ☐ Destroyed	DATE: ☒ 1900-1912 ☐ 1913-1933 ☐ 1934-present ☐ In question		
DOORS/ OPENINGS:	FINISHES: ☒ Wood/Glass Panelled ☒ Wood Veneer ☐ Galvanized Metal ☐ Other:	CONDITION: ☒ Good ☐ Fair ☐ Poor ☐ Destroyed	DATE: ☒ 1900-1912 ☐ 1913-1933 ☐ 1934-present ☐ In question	NOTES: 2 pairs double push doors w safety glass lights, transoms: good Door to rm. 112: Veneer, poor cond.	
LIGHTING:	FINISHES: ☐ Incandescent/Type A ☐ Incandescent/Type B ☒ CML/Sconce / ☐ Other:	CONDITION: ☐ Intact ☐ Intact ☒ Intact ☐ Intact ☐ Destroyed ☐ Destroyed ☐ Destroyed ☐ Destroyed	DATE: ☐ 1900-1912 ☐ 1913-1933 ☒ 1934-present ☐ In question	NOTES: No shade.	
HEATING/ VENTILATION PLUMBING:	FINISHES: ☐ Radiators ☐ Vents/Fans ☐ Sink/Toilet/Urinal ☐ Other:	CONDITION: ☐ Intact ☐ Intact ☐ Intact ☐ Intact ☐ Destroyed ☐ Destroyed ☐ Destroyed ☐ Destroyed	DATE: ☐ 1900-1912 ☐ 1913-1933 ☐ 1934-present ☐ In question		
MISCELLANEOUS:	FINISHES: ☐	CONDITION: ☐ Good ☐ Fair ☐ Poor ☐ Destroyed	DATE: ☐ 1900-1912 ☐ 1913-1933 ☐ 1934-present ☐ In question	NOTES: fire alarm: "ACme F.A.CO. N.Y." fire hose in semi-circular iron support - S. wall.	
SUMMARY:	ARCHITECTURAL SIGNIFICANCE: Most Some Minor Negligible				

PHOTOGRAPHS: ① View East.

ROOM NO. H105



ROOM NO:	LAST KNOWN USE:	SQUARE FEET:	CEILING HEIGHT:	DATE:	NOTES:
H106	Corridor	213		7 Nov. 1985	
FLOOR:	FINISHES:	CONDITION:	DATE:	NOTES:	
	Tile/Concrete Resilient	Good	1900-1912	Uniform over standard	
	Wood	Fair	1913-1933		
	Other:	Poor	1934-present		
		Destroyed	In question		
BASE:	Tile/Concrete Resilient	Good	1900-1912		
	Wood	Fair	1913-1933		
	Other: Standard	Poor	1934-present		
		Destroyed	In question		
WALLS:	Plaster Partitions	Good	1900-1912		
	Tile Wainscot	Fair	1913-1933		
	Other:	Poor	1934-present		
		Destroyed	In question		
CEILING:	Plaster Acoustic panels	Good	1900-1912		
	Cove	Fair	1913-1933		
	Other:	Poor	1934-present		
		Destroyed	In question		
DOORS/ OPENINGS:	Wood/Glass Panelled	Good	1900-1912	1 double door to ward: poor. 1 double door: E. - see H105. 1 double door: W. - fair 2 single doors to rooms: see r.m. forms. Door all painted white. Shared glass shade.	
	Wood Veneer	Fair	1913-1933		
	Galvanized Metal	Poor	1934-present		
	Other:	Destroyed	In question		
LIGHTING:	Incandescent/Type A	Intact	1900-1912		
	Incandescent/Type B	Intact	1913-1933		
	Fluorescent/Type C	Intact	1934-present		
	Other:	Destroyed	In question		
HEATING/ VENTILATION PLUMBING:	Radiators	Intact	1900-1912	Fire-hose box w/ glass door: hose on floor. Circuit box - S. wall Small red arched plaque - S. wall. Fire alarm: S. wall. Ghosts of small objects attached to front of H106A door.	
	Vents/Fans	Intact	1913-1933		
	Sink/Toilet/Urinal	Intact	1934-present		
	Other:	Destroyed	In question		
MISCELLANEOUS:		Good	1900-1912		
		Fair	1913-1933		
		Poor	1934-present		
		Destroyed	In question		
SUMMARY:		Good	1900-1912	ARCHITECTURAL SIGNIFICANCE: Most ☒ Some ☐ Minor ☐ Negligible ☐	
		Fair	1913-1933		
		Poor	1934-present		
		Destroyed	In question		

PHOTOGRAPHS: ① Fire-hose box.



ROOM NO: H106A LAST KNOWN USE: closet SQUARE FEET: 28 CEILING HEIGHT: DATE: 7 Nov. 1985

	FINISHES:	CONDITION:	DATE:	NOTES:
FLOOR:	☒ Tile/Concrete ☐ Resilient ☐ Wood ☒ Other: <i>Standard</i>	☒ Good ☐ Fair ☐ Poor ☐ Destroyed	☒ 1900-1912 ☐ 1913-1933 ☐ 1934-present ☐ In question	
BASE:	☐ Tile/Concrete ☐ Resilient ☐ Wood ☒ Other: <i>Standard</i>	☒ Good ☐ Fair ☐ Poor ☐ Destroyed	☒ 1900-1912 ☐ 1913-1933 ☐ 1934-present ☐ In question	
WALLS:	☒ Plaster ☐ Partitions ☐ Tile Wainscot ☐ Other:	☒ Good ☐ Fair ☐ Poor ☐ Destroyed	☒ 1900-1912 ☐ 1913-1933 ☐ 1934-present ☐ In question	<i>Shelving supports attached to walls. 1 gray shelf: 9' above floor. 3 hooks on board on W. wall. Chords of other shelves.</i>
CEILING:	☒ Plaster ☐ Acoustic panels ☐ Cove ☐ Other:	☒ Good ☐ Fair ☐ Poor ☐ Destroyed	☒ 1900-1912 ☐ 1913-1933 ☐ 1934-present ☐ In question	
DOORS/ OPENINGS:	☒ Wood/Glass Panelled ☐ Wood Veneer ☐ Galvanized Metal ☐ Other:	☒ Good ☐ Fair ☐ Poor ☐ Destroyed	☒ 1900-1912 ☐ 1913-1933 ☐ 1934-present ☐ In question	
LIGHTING:	☐ Incandescent/Type A ☐ Incandescent/Type B ☒ (CM)/Sconce ☐ Other:	☐ Intact ☐ Intact ☒ Destroyed ☐ Destroyed ☐ Destroyed ☐ Destroyed	☐ 1900-1912 ☐ 1913-1933 ☒ 1934-present ☐ In question	
HEATING/ VENTILATION PLUMBING:	☐ Radiators ☐ Vents/Fans ☐ Sink/Toilet/Urinal ☐ Other:	☐ Intact ☐ Intact ☐ Intact ☐ Intact ☐ Destroyed ☐ Destroyed ☐ Destroyed ☐ Destroyed	☐ 1900-1912 ☐ 1913-1933 ☐ 1934-present ☐ In question	
MISCELLANEOUS:		☐ Good ☐ Fair ☐ Poor ☐ Destroyed	☐ 1900-1912 ☐ 1913-1933 ☐ 1934-present ☐ In question	<i>Box for fire hose of H106 built into wall.</i>
SUMMARY:		☒ Good ☐ Fair ☐ Poor ☐ Destroyed	☒ 1900-1912 ☐ 1913-1933 ☐ 1934-present ☐ In question	ARCHITECTURAL SIGNIFICANCE: ☐ Most ☐ Some ☐ Minor ☒ Negligible

PHOTOGRAPHS:

ROOM NO. H106A

ROOM NO: H106B

LAST KNOWN USE: Closet

SQUARE FEET: 28

CEILING HEIGHT:

DATE: 7 Nov. 1985

	FINISHES:	CONDITION:	DATE:	NOTES:								
FLOOR:	☒ Tile/Concrete Resilient ☒ Wood ☒ Other: Standard	☒ Good ☒ Fair ☐ Poor ☐ Destroyed	☒ 1900-1912 ☐ 1913-1933 ☐ 1934-present ☐ In question	Covered by leaking chemicals.								
BASE:	☒ Tile/Concrete Resilient ☒ Wood ☒ Other: Standard	☒ Good ☒ Fair ☐ Poor ☐ Destroyed	☒ 1900-1912 ☐ 1913-1933 ☐ 1934-present ☐ In question									
WALLS:	☒ Plaster Partitions ☐ Tile Wainscot ☐ Other:	☒ Good ☐ Fair ☐ Poor ☐ Destroyed	☒ 1900-1912 ☐ 1913-1933 ☐ 1934-present ☐ In question	1 shelf, supports for 2 others. Beaded board approx. 4' from floor w/ hooks attached.								
CEILING:	☒ Plaster ☒ Acoustic panels ☒ Cove ☐ Other	☒ Good ☐ Fair ☐ Poor ☐ Destroyed	☒ 1900-1912 ☐ 1913-1933 ☐ 1934-present ☐ In question									
DOORS/ OPENINGS:	☒ Wood/Glass Panelled ☒ Wood Veneer ☐ Galvanized Metal ☐ Other:	☒ Good ☐ Fair ☐ Poor ☐ Destroyed	☒ 1900-1912 ☐ 1913-1933 ☐ 1934-present ☐ In question									
LIGHTING:	☒ Incandescent/Type A ☒ Incandescent/Type B ☒ CML/Sconce ☐ Other:	☐ Intact ☐ Intact ☐ Intact ☐ Intact ☐ Destroyed ☐ Destroyed ☐ Destroyed ☐ Destroyed	☐ 1900-1912 ☐ 1913-1933 ☒ 1934-present ☐ In question									
HEATING/ VENTILATION PLUMBING:	☐ Radiators ☐ Vents/Fans ☐ Sink/Toilet/Urinal ☐ Other:	☐ Intact ☐ Intact ☐ Intact ☐ Intact ☐ Destroyed ☐ Destroyed ☐ Destroyed ☐ Destroyed	☐ 1900-1912 ☐ 1913-1933 ☐ 1934-present ☐ In question									
MISCELLANEOUS:		☐ Good ☐ Fair ☐ Poor ☐ Destroyed	☐ 1900-1912 ☐ 1913-1933 ☐ 1934-present ☐ In question	7 Leaking cans of "U.S. Foam Liquid 5."								
SUMMARY:		☒ Good ☐ Fair ☐ Poor ☐ Destroyed	☒ 1900-1912 ☐ 1913-1933 ☒ 1934-present ☐ In question	ARCHITECTURAL SIGNIFICANCE: <table><tr><td></td><td>Most</td></tr><tr><td></td><td>Some</td></tr><tr><td></td><td>Minor</td></tr><tr><td></td><td>Negligible</td></tr></table>		Most		Some		Minor		Negligible
	Most											
	Some											
	Minor											
	Negligible											


PHOTOGRAPHS: ① View South



ROOM NO: 101 LAST KNOWN USE: Hallway SQUARE FEET: CEILING HEIGHT: DATE: 8 Nov. 1985

FINISHES:		CONDITION:				DATE:	NOTES:
FLOOR:	☒ Tile/Concrete	☐	☐	☐	☒	1900-1912	over standard.
	☒ Resilient	☐	☐	☐	1913-1933		
	☐ Wood	☒	☐	☐	1934-present		
	☐ Other:	☐	☐	☐	In question		
BASE:	☐ Tile/Concrete	☐	☐	☐	☒	1900-1912	
	☐ Resilient	☒	☐	☐	1913-1933		
	☐ Wood	☐	☐	☐	1934-present		
	☐ Other: <i>standard</i>	☐	☐	☐	In question		
WALLS:	☒ Plaster	☐	☐	☐	☒	1900-1912	
	☐ Partitions	☒	☐	☐	1913-1933		
	☐ Tile Wainscot	☐	☐	☐	1934-present		
	☐ Other:	☐	☐	☐	In question		
CEILING:	☒ Plaster	☐	☐	☐	☒	1900-1912	
	☒ Acoustic panels	☒	☐	☐	1913-1933		
	☒ Cove	☐	☐	☐	1934-present		
	☒ Other:	☐	☐	☐	In question		
DOORS/ OPENINGS:	☒ Wood/Glass Panelled	☐	☐	☐	☒	1900-1912	<i>Double Metal doors w/ glass lights connect w/ Administration building.</i>
	☒ Wood Veneer	☐	☐	☐	1913-1933		
	☒ Galvanized Metal	☐	☐	☐	1934-present		
	☒ Other:	☐	☐	☐	In question		
LIGHTING:	☐ Incandescent/Type A	☐	☐	☐	☐	1900-1912	
	☐ Incandescent/Type B	☐	☐	☐	1913-1933		
	☒ CFL/Sconce	☐	☐	☐	1934-present		
	☒ Other:	☐	☐	☐	In question		
HEATING/ VENTILATION PLUMBING:	☒ Radiators	☐	☐	☐	☒	1900-1912	<i>area used as storage space for 12 radiators; 1 safe; 2 radiator covers.</i>
	☐ Vents/Fans	☐	☐	☐	1913-1933		
	☐ Sink/Toilet/Urinal	☐	☐	☐	1934-present		
	☐ Other:	☐	☐	☐	In question		
MISCELLANEOUS:	☐	☐	☐	☐	☒	1900-1912	<i>exterior wall of Administration Bldg. exposed on west wall. Arched window w/ limestone Keystone infilled to become doorway.</i>
	☐	☐	☐	☐	1913-1933		
	☐	☐	☐	☐	1934-present		
	☐	☐	☐	☐	In question		
SUMMARY:	☐	☐	☐	☐	☒	1900-1912	ARCHITECTURAL SIGNIFICANCE: Most ☐ Some ☒ Minor ☐ Negligible ☐
	☐	☐	☐	☐	1913-1933		
	☐	☐	☐	☐	1934-present		
	☐	☐	☐	☐	In question		

PHOTOGRAPHS: ① view West

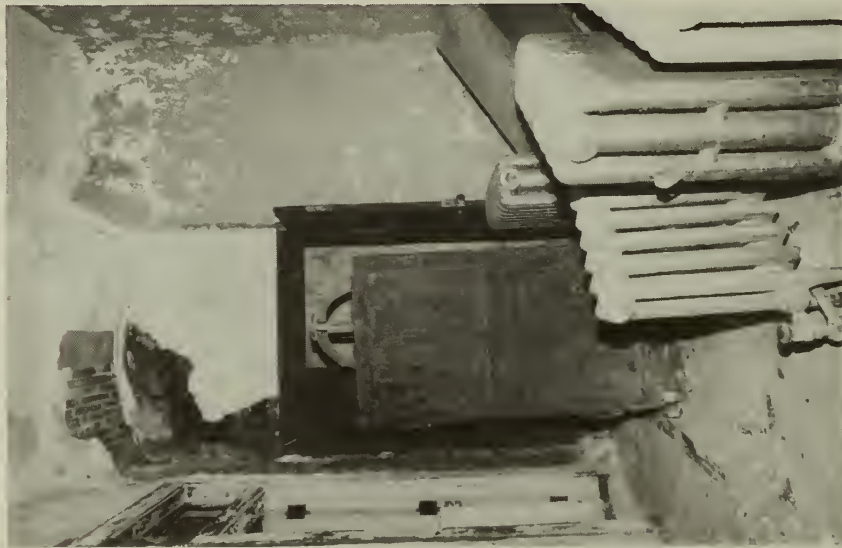


ROOM NO: I 102	LAST KNOWN USE: Toilet	SQUARE FEET:	CEILING HEIGHT:	DATE:	NOTES:
FLOOR:	☒ Tile ☐ Concrete ☐ Resilient ☐ Wood ☐ Other:	☒ Good ☐ Fair ☐ Poor ☐ Destroyed	☒ 1900-1912 ☐ 1913-1933 ☐ 1934-present ☐ In question	☐ 1900-1912 ☐ 1913-1933 ☐ 1934-present ☐ In question	white hexagonal tiles.
BASE:	☒ Tile ☐ Concrete ☐ Resilient ☐ Wood ☐ Other:	☒ Good ☐ Fair ☐ Poor ☐ Destroyed	☒ 1900-1912 ☐ 1913-1933 ☐ 1934-present ☐ In question	☐ 1900-1912 ☐ 1913-1933 ☐ 1934-present ☐ In question	ghosts of 2 sinks.
WALLS:	☒ Plaster ☐ Partitions ☐ Tile Mainscot ☐ Other:	☒ Good ☐ Fair ☐ Poor ☐ Destroyed	☒ 1900-1912 ☐ 1913-1933 ☐ 1934-present ☐ In question	☐ 1900-1912 ☐ 1913-1933 ☐ 1934-present ☐ In question	Marble window + door surrounds.
CEILING:	☒ Plaster ☐ Acoustic panels ☐ Cove ☐ Other:	☒ Good ☐ Fair ☐ Poor ☐ Destroyed	☒ 1900-1912 ☐ 1913-1933 ☐ 1934-present ☐ In question	☐ 1900-1912 ☐ 1913-1933 ☐ 1934-present ☐ In question	
DOORS/ OPENINGS:	☒ Wood/Glass Panelled ☐ Wood Veneer ☐ Galvanized Metal ☐ Other:	☒ Good ☐ Fair ☐ Poor ☐ Destroyed	☒ 1900-1912 ☐ 1913-1933 ☐ 1934-present ☐ In question	☐ 1900-1912 ☐ 1913-1933 ☐ 1934-present ☐ In question	1 wall-mounted base. 1 Ceiling-mounted fixture without shade.
LIGHTING:	☐ Incandescent/Type A ☐ Incandescent/Type B ☒ CFL/Sconce ☐ Other:	☐ Intact ☐ Intact ☒ Intact ☐ Intact ☐ Destroyed ☐ Destroyed ☐ Destroyed ☐ Destroyed	☒ 1900-1912 ☐ 1913-1933 ☐ 1934-present ☐ In question	☐ 1900-1912 ☐ 1913-1933 ☐ 1934-present ☐ In question	1 wall-mounted sectional radiator 2 toilets.
HEATING/ VENTILATION PLUMBING:	☒ Radiators ☐ Vents/Fans ☐ Sink/Toilet/Urinal ☐ Other:	☒ Good ☐ Fair ☐ Poor ☐ Destroyed	☒ 1900-1912 ☐ 1913-1933 ☐ 1934-present ☐ In question	☐ 1900-1912 ☐ 1913-1933 ☐ 1934-present ☐ In question	Marble stalls w/ wood double swinging doors. Latches, when closed say "occupied".
MISCELLANEOUS:					
SUMMARY:		☒ Good ☐ Fair ☐ Poor ☐ Destroyed	☒ 1900-1912 ☐ 1913-1933 ☐ 1934-present ☐ In question	☐ 1900-1912 ☐ 1913-1933 ☐ 1934-present ☐ In question	ARCHITECTURAL SIGNIFICANCE: ☐ Most ☐ Some ☒ Minor ☐ Negligible

PHOTOGRAPHS: ① View southeast

② View southwest

ROOM NO. I102

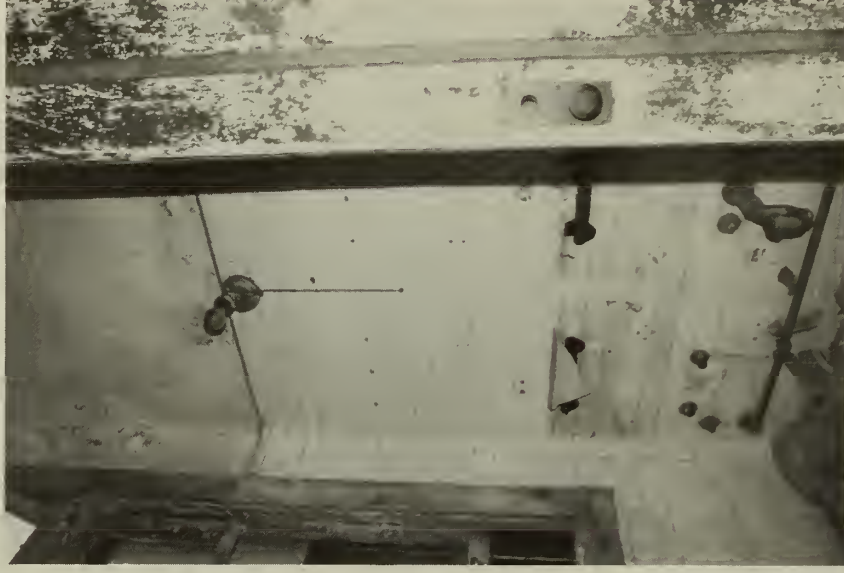

ROOM NO: I103

LAST KNOWN USE:

Slop
room

SQUARE FEET:

CEILING HEIGHT:

DATE: 8 Nov. 1995

	FINISHES:	CONDITION:	DATE:	NOTES:
FLOOR:	☒ Tile/Concrete ☒ Resilient ☐ Wood ☐ Other:	☒ Good ☐ Fair ☐ Poor ☐ Destroyed	☒ 1900-1912 ☐ 1913-1933 ☐ 1934-present ☐ In question	
BASE:	☒ Tile/Concrete ☒ Resilient ☐ Wood ☐ Other:	☒ Good ☐ Fair ☐ Poor ☐ Destroyed	☒ 1900-1912 ☐ 1913-1933 ☐ 1934-present ☐ In question	
WALLS:	☐ Plaster ☐ Partitions ☒ Tile Wainscot ☐ Other:	☒ Good ☐ Fair ☐ Poor ☐ Destroyed	☒ 1900-1912 ☐ 1913-1933 ☐ 1934-present ☐ In question	plaster above wainscot: poor cond.
CEILING:	☒ Plaster ☐ Acoustic panels ☐ Cove ☐ Other:	☒ Good ☐ Fair ☐ Poor ☐ Destroyed	☒ 1900-1912 ☐ 1913-1933 ☐ 1934-present ☐ In question	
DOORS/ OPENINGS:	☒ Wood/Glass Panelled ☒ Wood Veneer ☐ Galvanized Metal ☐ Other:	☒ Good ☐ Fair ☐ Poor ☐ Destroyed	☒ 1900-1912 ☐ 1913-1933 ☐ 1934-present ☐ In question	interior marble door surround. Dutch door with mail slot.
LIGHTING:	☐ Incandescent/Type A ☐ Incandescent/Type B ☒ CML/Scence ☐ Other:	☐ Intact ☐ Intact ☐ Intact ☐ Intact ☐ Destroyed ☐ Destroyed ☐ Destroyed ☐ Destroyed	☐ 1900-1912 ☐ 1913-1933 ☒ 1934-present ☐ In question	
HEATING/ VENTILATION PLUMBING:	☐ Radiators ☐ Vents/Fans ☐ Sink/Toilet/Urinal ☐ Other:	☐ Intact ☐ Intact ☐ Intact ☐ Intact ☐ Destroyed ☐ Destroyed ☐ Destroyed ☐ Destroyed	☐ 1900-1912 ☐ 1913-1933 ☐ 1934-present ☐ In question	
MISCELLANEOUS:		☐ Good ☐ Fair ☐ Poor ☐ Destroyed	☐ 1900-1912 ☐ 1913-1933 ☐ 1934-present ☐ In question	capped pipes and marks for fixtures on south wall.
SUMMARY:		☒ Good ☐ Fair ☐ Poor ☐ Destroyed	☒ 1900-1912 ☐ 1913-1933 ☒ 1934-present ☐ In question	ARCHITECTURAL SIGNIFICANCE:
				Most Some Minor Negligible

PHOTOGRAPHS: ① Dutch door.



ROOM NO: 201

LAST KNOWN USE: *cytology room*

SQUARE FEET: 277

CEILING HEIGHT:

DATE: 8 Nov. 1985

NOTES:

	FINISHES:	CONDITION:	DATE:	NOTES:
FLOOR:	☒ Tile/Concrete ☐ Resilient ☐ Wood ☒ Other: <i>standard</i>	☒ Good ☐ Fair ☐ Poor ☐ Destroyed	☒ 1900-1912 ☐ 1913-1933 ☐ 1934-present ☐ In question	
BASE:	☐ Tile/Concrete ☐ Resilient ☐ Wood ☒ Other: <i>standard</i>	☒ Good ☐ Fair ☐ Poor ☐ Destroyed	☒ 1900-1912 ☐ 1913-1933 ☐ 1934-present ☐ In question	
WALLS:	☒ Plaster ☐ Partitions ☐ Tile Wainscot ☐ Other:	☒ Good ☐ Fair ☐ Poor ☐ Destroyed	☒ 1900-1912 ☐ 1913-1933 ☐ 1934-present ☐ In question	
CEILING:	☒ Plaster ☐ Acoustic panels ☐ Cove ☐ Other:	☒ Good ☐ Fair ☐ Poor ☐ Destroyed	☒ 1900-1912 ☐ 1913-1933 ☐ 1934-present ☐ In question	
DOORS/ OPENINGS:	☒ Wood/Glass Panelled ☒ Wood Veneer 2 ☐ Galvanized Metal ☐ Other:	☒ Good ☐ Fair ☐ Poor ☐ Destroyed	☒ 1900-1912 ☐ 1913-1933 ☐ 1934-present ☐ In question	<i>Both doors stonecelled "200"</i>
LIGHTING:	☒ Incandescent/Type A ☐ Incandescent/Type B ☒ CML Sconce ☐ Other:	☐ Intact ☐ Intact ☐ Intact ☐ Intact ☐ Destroyed ☐ Destroyed ☐ Destroyed ☐ Destroyed	☐ 1900-1912 ☐ 1913-1933 ☒ 1934-present ☐ In question	<i>2 type A lamps with cake shaped globes.</i>
HEATING/ VENTILATION PLUMBING:	☒ Radiators ☐ Vents/Fans ☒ Sink/Toilet/Urinal ☐ Other:	☒ Intact ☐ Intact ☐ Intact ☐ Intact ☐ Destroyed ☐ Destroyed ☐ Destroyed ☐ Destroyed	☒ 1900-1912 ☐ 1913-1933 ☐ 1934-present ☐ In question	<i>1 porcelain rounded pedestal wall sink.</i>
MISCELLANEOUS:		☐ Good ☐ Fair ☐ Poor ☐ Destroyed	☐ 1900-1912 ☐ 1913-1933 ☐ 1934-present ☐ In question	
SUMMARY:		☒ Good ☐ Fair ☐ Poor ☐ Destroyed	☒ 1900-1912 ☐ 1913-1933 ☐ 1934-present ☐ In question	ARCHITECTURAL SIGNIFICANCE: Most ☒ Some ☐ Minor ☐ Negligible

PHOTOGRAPHS: ① southwest door

② view East ③ view West

ROOM NO. 201



ROOM NO: 202

LAST KNOWN USE: Bathroom

SQUARE FEET: 79

CEILING HEIGHT:

DATE: 8 Nov. 1985

NOTES:

DATE:

CONDITION:

FINISHES:

white hexagonal tiles.

☒ 1900-1912
☒ 1913-1933
☐ 1934-present
☐ In question

☒ Good
☐ Fair
☐ Poor
☐ Destroyed

☒ Tile/Concrete
☐ Resilient
☐ Wood
☐ Other:

FLOOR:

☒ 1900-1912
☒ 1913-1933
☐ 1934-present
☐ In question

☒ Good
☐ Fair
☐ Poor
☐ Destroyed

☒ Tile/Concrete
☐ Resilient
☐ Wood
☐ Other:

BASE:

☒ 1900-1912
☒ 1913-1933
☐ 1934-present
☐ In question

☒ Good
☐ Fair
☐ Poor
☐ Destroyed

☐ Plaster
☐ Partitions
☒ Tile Wainscot
☐ Other:

WALLS:

☒ 1900-1912
☒ 1913-1933
☐ 1934-present
☐ In question

☒ Good
☐ Fair
☐ Poor
☐ Destroyed

☒ Plaster
☐ Acoustic panels
☐ Cove
☐ Other:

CEILING:

☒ 1900-1912
☒ 1913-1933
☐ 1934-present
☐ In question

☒ Good
☐ Fair
☐ Poor
☐ Destroyed

☒ Wood/Glass Panelled
☒ Wood Veneer
☐ Galvanized Metal
☐ Other:

DOORS/
OPENINGS:

☒ 1900-1912
☒ 1913-1933
☐ 1934-present
☐ In question

☐ Good
☐ Fair
☐ Poor
☐ Destroyed

☐ Incandescent/Type A
☐ Incandescent/Type B
☒ CFL/Sconce
☐ Other:

LIGHTING:

☒ 1900-1912
☒ 1913-1933
☐ 1934-present
☐ In question

☒ Good
☐ Fair
☐ Poor
☐ Destroyed

☒ Radiators
☐ Vents/Fans
☒ Sink/Toilet/Urinal
☒ Other: tub

HEATING/
VENTILATION
PLUMBING:

☐ 1900-1912
☐ 1913-1933
☐ 1934-present
☐ In question

☐ Good
☐ Fair
☐ Poor
☐ Destroyed

☐ Cord tied on curtain rod -
at clothes line.

MISCELLANEOUS:

☒ 1900-1912
☒ 1913-1933
☐ 1934-present
☐ In question

☒ Good
☐ Fair
☐ Poor
☐ Destroyed

☐ Architectural
☐ Significance:

SUMMARY:

Most
Some
Minor
Negligible

☐
☐
☒
☐

PHOTOGRAPHS: ① View North



② View South



	FINISHES:	CONDITION:	DATE:	NOTES:
FLOOR:	☐ Tile/Concrete ☒ Resilient ☐ Wood ☒ Other: <i>Standard</i>	☐ Good ☒ Fair ☐ Poor ☐ Destroyed	☒ 1900-1912 ☐ 1913-1933 ☐ 1934-present ☐ In question	
BASE:	☐ Tile/Concrete ☐ Resilient ☐ Wood ☒ Other: <i>Standard</i>	☐ Good ☒ Fair ☐ Poor ☐ Destroyed	☒ 1900-1912 ☐ 1913-1933 ☐ 1934-present ☐ In question	
WALLS:	☒ Plaster ☐ Partitions ☐ Tile Wainscot ☐ Other:	☐ Good ☒ Fair ☐ Poor ☐ Destroyed	☒ 1900-1912 ☐ 1913-1933 ☐ 1934-present ☐ In question	N. wall = exterior wall - structural tile has fallen out where pipe is located. supports for shelves attached to wall.
CEILING:	☒ Plaster ☐ Acoustic panels ☐ Cove ☐ Other:	☐ Good ☐ Fair ☐ Poor ☒ Destroyed	☒ 1900-1912 ☐ 1913-1933 ☐ 1934-present ☐ In question	
DOORS/OPENINGS:	☐ Wood/Glass Panelled ☒ Wood Veneer ☐ Galvanized Metal ☐ Other:	☐ Good ☐ Fair ☐ Poor ☐ Destroyed	☒ 1900-1912 ☐ 1913-1933 ☐ 1934-present ☐ In question	"HEAD" Stencilled on door. Transom of safety glass.
LIGHTING:	☒ Incandescent/Type A ☐ Incandescent/Type B ☐ CFL/Sconce ☐ Other:	☐ Intact ☐ Intact ☐ Intact ☐ Intact ☐ Destroyed ☐ Destroyed ☐ Destroyed ☐ Destroyed	☐ 1900-1912 ☐ 1913-1933 ☒ 1934-present ☐ In question	globe intact: lying on floor.
HEATING/VENTILATION/PLUMBING:	☒ Radiators ☐ Vents/Fans ☒ Sink/Toilet/Urinal ☒ Other: <i>2 showers</i>	☐ Intact ☐ Intact ☐ Intact ☐ Intact ☐ Destroyed ☐ Destroyed ☒ Destroyed ☐ Destroyed	☒ 1900-1912 ☐ 1913-1933 ☒ 1934-present ☐ In question	2 Toilets w/ tanks. 1 central pedestal sink. 1 free standing urinal - not attached to pipes.
MISCELLANEOUS:		☐ Good ☐ Fair ☐ Poor ☐ Destroyed	☒ 1900-1912 ☒ 1913-1933 ☐ 1934-present ☐ In question	Metal shower stalls. Toilet stall rusted metal: painted grey. Ghosts of 3 sinks: W. wall.
SUMMARY:		☐ Good ☐ Fair ☒ Poor ☐ Destroyed	☒ 1900-1912 ☒ 1913-1933 ☒ 1934-present ☐ In question	ARCHITECTURAL SIGNIFICANCE: Most Some Minor Negligible

PHOTOGRAPHS: ① View North



② View South



PHOTOGRAPHS: ③ View East ④ View West

ROOM NO. 203



PHOTOGRAPHS:

ROOM NO. 203

ROOM NO: 204

LAST KNOWN USE: Bathroom

87

SQUARE FEET:


CEILING HEIGHT:

DATE: 8 Nov. 1985

	FINISHES:	CONDITION:	DATE:	NOTES:
FLOOR:	☒ Tile/Concrete ☐ Resilient ☐ Wood ☐ Other:	☐ Good ☒ Fair ☐ Poor ☐ Destroyed	☒ 1900-1912 ☐ 1913-1933 ☐ 1934-present ☐ In question	white hexagonal.
BASE:	☒ Tile/Concrete ☐ Resilient ☐ Wood ☐ Other:	☐ Good ☒ Fair ☐ Poor ☐ Destroyed	☒ 1900-1912 ☐ 1913-1933 ☐ 1934-present ☐ In question	
WALLS:	☐ Plaster ☐ Partitions ☒ Tile Wainscot ☐ Other:	☐ Good ☒ Fair ☐ Poor ☐ Destroyed	☒ 1900-1912 ☐ 1913-1933 ☐ 1934-present ☐ In question	Ghosts of missing sinks.
CEILING:	☒ Plaster ☐ Acoustic panels ☐ Cove ☐ Other:	☐ Good ☒ Fair ☐ Poor ☐ Destroyed	☒ 1900-1912 ☐ 1913-1933 ☐ 1934-present ☐ In question	
DOORS/ OPENINGS:	☒ Wood/Glass Panelled ☐ Wood Veneer ☒ Galvanized Metal ☐ Other:	☐ Good ☒ Fair ☐ Poor ☐ Destroyed	☒ 1900-1912 ☐ 1913-1933 ☐ 1934-present ☐ In question	painted white: stencilled "HEAD" window screen: destroyed.
LIGHTING:	☒ Incandescent/Type A ☐ Incandescent/Type B ☐ CML/Sconce ☐ Other:	☐ Intact ☐ Intact ☐ Intact ☐ Intact ☐ Destroyed ☐ Destroyed ☐ Destroyed ☐ Destroyed	☐ 1900-1912 ☐ 1913-1933 ☒ 1934-present ☐ In question	
HEATING/ VENTILATION PLUMBING:	☒ Radiators ☐ Vents/Fans ☒ Sink/Toilet/Urinal ☒ Other: 2 showers	☒ Intact ☐ Intact ☐ Intact ☐ Intact ☐ Destroyed ☐ Destroyed ☐ Destroyed ☐ Destroyed	☒ 1900-1912 ☒ 1913-1933 ☒ 1934-present ☐ In question	1 slop sink. 1 marble shower stall. 1 metal shower stall.
MISCELLANEOUS:		☐ Good ☐ Fair ☐ Poor ☐ Destroyed	☐ 1900-1912 ☐ 1913-1933 ☐ 1934-present ☐ In question	
SUMMARY:		☐ Good ☒ Fair ☐ Poor ☐ Destroyed	☒ 1900-1912 ☒ 1913-1933 ☒ 1934-present ☐ In question	ARCHITECTURAL SIGNIFICANCE: ☐ Most ☐ Some ☒ Minor ☐ Negligible

PHOTOGRAPHS: ① view North ② Door signage ③ shower stall

ROOM NO. 204

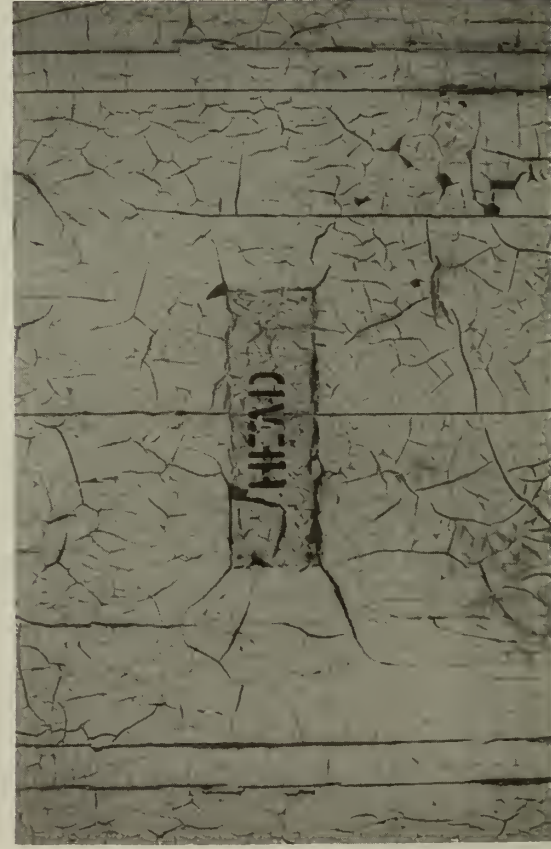

ROOM NO: 205

LAST KNOWN USE: Toilet

SQUARE FEET: 85

CEILING HEIGHT:

DATE: 8 Nov. 1985.

	FINISHES:	CONDITION:	DATE:	NOTES:
FLOOR:	☒ Tile/Concrete ☐ Resilient ☐ Wood ☐ Other:	☐ Good ☒ Fair ☐ Poor ☐ Destroyed	☒ 1900-1912 ☐ 1913-1933 ☐ 1934-present ☐ In question	white hexagonal.
BASE:	☒ Tile/Concrete ☐ Resilient ☐ Wood ☐ Other:	☐ Good ☒ Fair ☐ Poor ☐ Destroyed	☒ 1900-1912 ☐ 1913-1933 ☐ 1934-present ☐ In question	
WALLS:	☐ Plaster ☐ Partitions ☒ Tile Wainscot ☐ Other:	☐ Good ☐ Fair ☐ Poor ☐ Destroyed	☒ 1900-1912 ☐ 1913-1933 ☐ 1934-present ☐ In question	NE corner = exterior wall - severe water damage - organic growth in hole above wainscot pipe exposed.
CEILING:	☒ Plaster ☐ Acoustic panels ☐ Cove ☐ Other:	☐ Good ☐ Fair ☐ Poor ☒ Destroyed	☒ 1900-1912 ☐ 1913-1933 ☐ 1934-present ☐ In question	
DOORS/ OPENINGS:	☐ Wood/Glass Panelled ☒ Wood Veneer ☐ Galvanized Metal ☐ Other:	☐ Good ☐ Fair ☐ Poor ☐ Destroyed	☒ 1900-1912 ☐ 1913-1933 ☐ 1934-present ☐ In question	Marble window and door surrounds, - left side and top missing from window surround.
LIGHTING:	☐ Incandescent/Type A ☐ Incandescent/Type B ☒ CML/Sconce ☐ Other:	☐ Intact ☐ Intact ☐ Intact ☐ Intact ☐ Destroyed ☐ Destroyed ☐ Destroyed ☐ Destroyed	☐ 1900-1912 ☐ 1913-1933 ☒ 1934-present ☐ In question	1 sconce - no shade. 1 CML. " "
HEATING/ VENTILATION PLUMBING:	☒ Radiators ☐ Vents/Fans ☒ Sink/Toilet/Urinal ☐ Other:	☐ Intact ☐ Intact ☐ Intact ☐ Intact ☐ Destroyed ☐ Destroyed ☐ Destroyed ☐ Destroyed	☒ 1900-1912 ☒ 1913-1933 ☐ 1934-present ☐ In question	2 porcelain rounded pedestal wall sinks. 2 toilets. 1 urinal.
MISCELLANEOUS:		☐ Good ☐ Fair ☐ Poor ☐ Destroyed	☐ 1900-1912 ☐ 1913-1933 ☐ 1934-present ☐ In question	Drill holes for mirrors over sinks. Marble toilet stalls - w/ doors destroyed.
SUMMARY:		☐ Good ☐ Fair ☐ Poor ☐ Destroyed	☒ 1900-1912 ☒ 1913-1933 ☒ 1934-present ☐ In question	ARCHITECTURAL SIGNIFICANCE: ☐ Most ☐ Some ☒ Minor ☐ Negligible

PHOTOGRAPHS: ① View North



② View South




ROOM NO. 205

ROOM NO: 206 LAST KNOWN USE: Barracks SQUARE FEET: 1540 CEILING HEIGHT: 12'-6" DATE: 8 Nov. 1985

	FINISHES:	CONDITION:	DATE:	NOTES:
FLOOR:	☒ Tile/Concrete ☐ Resilient ☐ Wood ☒ Other: <i>Standard</i>	☒ Good ☐ Fair ☐ Poor ☒ Destroyed <i>Obscured</i>	☒ 1900-1912 ☐ 1913-1933 ☐ 1934-present ☐ In question	
BASE:	☒ Tile/Concrete ☐ Resilient ☐ Wood ☒ Other: <i>Standard</i>	☒ Good ☐ Fair ☐ Poor ☒ Destroyed <i>Obscured</i>	☒ 1900-1912 ☐ 1913-1933 ☐ 1934-present ☐ In question	
WALLS:	☒ Plaster ☐ Partitions ☐ Tile Wainscot ☐ Other:	☒ Good ☐ Fair ☒ Poor ☒ Destroyed	☒ 1900-1912 ☐ 1913-1933 ☐ 1934-present ☐ In question	<i>Structural tile exposed E. & W walls.</i>
CEILING:	☒ Plaster ☐ Acoustic panels ☒ Cove ☐ Other:	☒ Good ☐ Fair ☒ Poor ☒ Destroyed	☒ 1900-1912 ☐ 1913-1933 ☐ 1934-present ☐ In question	
DOORS/ OPENINGS:	☒ Wood/Glass Panelled ☒ Wood Veneer ☒ Galvanized Metal ☐ Other:	☒ Good ☐ Fair ☒ Poor ☒ Destroyed	☒ 1900-1912 ☐ 1913-1933 ☐ 1934-present ☐ In question	<i>1 wood/glass panelled door: S. wall - poor</i> <i>1 veneer door: W. wall - destroyed</i> <i>1 double door to hall (N. wall) - destroyed</i>
LIGHTING:	☐ Incandescent/Type A ☐ Incandescent/Type B ☒ CML/Sconce ☐ Other:	☐ Intact ☐ Intact ☒ Intact ☐ Intact ☒ Destroyed ☐ Destroyed ☒ Destroyed ☐ Destroyed	☒ 1900-1912 ☐ 1913-1933 ☒ 1934-present ☐ In question	<i>2 CMLs - 1 intact, 1 destroyed.</i> <i>17 sconces intact - 1 w/ glass shade.</i> <i>1 lowered night-light N. wall</i>
HEATING/ VENTILATION PLUMBING:	☒ Radiators ☒ Vents/Fans ☐ Sink/Toilet/Urinal ☐ Other:	☒ Intact ☐ Intact ☐ Intact ☐ Intact ☒ Destroyed ☐ Destroyed ☐ Destroyed ☐ Destroyed	☒ 1900-1912 ☐ 1913-1933 ☐ 1934-present ☐ In question	<i>1 ft. above floor, w. of door.</i> <i>4 wall-mounted rotary fans w/ covers</i> <i>1 window fan above S. door.</i>
MISCELLANEOUS:		☐ Good ☐ Fair ☐ Poor ☐ Destroyed	☐ 1900-1912 ☐ 1913-1933 ☐ 1934-present ☐ In question	<i>"No Smoking" stencilled in black and white: N. wall.</i> <i>Unattached screen door leaning on W. wall.</i>
SUMMARY:		☒ Good ☐ Fair ☒ Poor ☐ Destroyed	☒ 1900-1912 ☐ 1913-1933 ☐ 1934-present ☐ In question	ARCHITECTURAL SIGNIFICANCE: ☒ Most ☐ Some ☐ Minor ☐ Negligible

PHOTOGRAPHS: ① View South ② View North ③ Night light

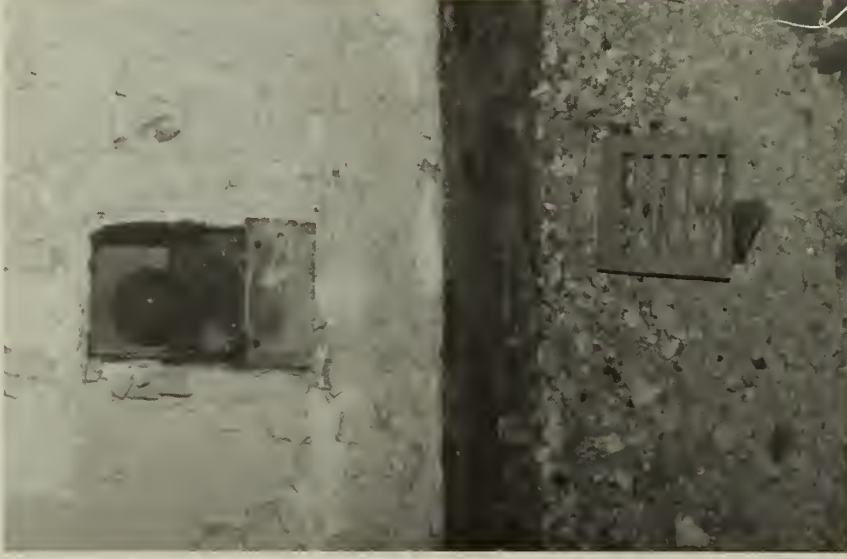

ROOM NO:	LAST KNOWN USE:	SQUARE FEET:	CEILING HEIGHT:	DATE:	NOTES:
207	Ward	313		8 Nov. 1985	rolled linoleum over standard.
FLOOR:	☒ Tile/Concrete ☒ Resilient ☒ Wood ☒ Other:	Good Fair Poor Destroyed	☒ 1900-1912 ☒ 1913-1933 ☒ 1934-present In question		
BASE:	☒ Tile/Concrete ☒ Resilient ☒ Wood ☒ Other: <i>Standard</i>	Good Fair Poor Destroyed	☒ 1900-1912 ☒ 1913-1933 ☒ 1934-present In question		
WALLS:	☒ Plaster ☒ Partitions ☒ Tile Wainscot ☒ Other:	Good Fair Poor Destroyed	☒ 1900-1912 ☒ 1913-1933 ☒ 1934-present In question		Structural tile exposed: SE wall.
CEILING:	☒ Plaster ☒ Acoustic panels ☒ Cove ☒ Other:	Good Fair Poor Destroyed	☒ 1900-1912 ☒ 1913-1933 ☒ 1934-present In question		
DOORS/ OPENINGS:	☒ Wood/Glass Panelled ☒ Wood Veneer ☒ Galvanized Metal ☒ Other:	Good Fair Poor Destroyed	☒ 1900-1912 ☒ 1913-1933 ☒ 1934-present In question		East door: destroyed, N. door: fair West door: fair. 8" x 5" ghost of rectangular plaque on N. door.
LIGHTING:	☒ Incandescent/Type A ☒ Incandescent/Type B ☒ CFL ☒ Other:	Destroyed Destroyed Destroyed Destroyed	☒ 1900-1912 ☒ 1913-1933 ☒ 1934-present In question		
HEATING/ VENTILATION PLUMBING:	☒ Radiators ☒ Vents/Fans ☒ Sink/Toilet/Urinal ☒ Other:	Destroyed Destroyed Destroyed Destroyed	☒ 1900-1912 ☒ 1913-1933 ☒ 1934-present In question		1 wall mounted rotary fan w/ cover.
MISCELLANEOUS:		Good Fair Poor Destroyed	☒ 1900-1912 ☒ 1913-1933 ☒ 1934-present In question		"201" stencilled on door. 1 wood air-deflector from window, destroyed, on floor.
SUMMARY:		Good Fair Poor Destroyed	☒ 1900-1912 ☒ 1913-1933 ☒ 1934-present In question		ARCHITECTURAL SIGNIFICANCE: Most ☒ Some ☒ Minor ☐ Negligible ☐

PHOTOGRAPHS: ① View Southeast ② View East ③ View North ④ View S. West ROOM NO. 207




ROOM NO:	208	LAST KNOWN USE:	Kitchen C.P.O. Mess	SQUARE FEET:	1501	CEILING HEIGHT:	12'-4 1/2"	DATE:	8 Nov. 1985
		FINISHES:	CONDITION:	DATE:	NOTES:				
FLOOR:		☒ Tile/Concrete ☒ Resilient ☐ Wood ☐ Other:	Good Fair Poor Destroyed	☒ 1900-1912 ☐ 1913-1933 ☐ 1934-present ☐ In question	Asphalt tile over standard.				
BASE:		☐ Tile/Concrete ☐ Resilient ☐ Wood ☒ Other: <i>Standard</i>	Good Fair Poor Destroyed	☒ 1900-1912 ☐ 1913-1933 ☐ 1934-present ☐ In question					
WALLS:		☒ Plaster ☐ Partitions ☐ Tile Mainscot ☐ Other:	Good Fair Poor Destroyed	☒ 1900-1912 ☐ 1913-1933 ☐ 1934-present ☐ In question	structural tile exposed: S wall.				
CEILING:		☒ Plaster ☐ Acoustic panels ☒ Cove ☐ Other:	Good Fair Poor Destroyed	☒ 1900-1912 ☐ 1913-1933 ☐ 1934-present ☐ In question	Large areas of structural tile exposed.				
DOORS/ OPENINGS:		☒ Wood/Glass Panelled ☒ Wood Veneer ☐ Galvanized Metal ☐ Other:	Good Fair Poor Destroyed	☒ 1900-1912 ☐ 1913-1933 ☐ 1934-present ☐ In question	Door surrounds painted white. 3 doors to N. Hall: fair, painted white, w/ black base; East door: fair, same paint w/ door - poor cond.; South door - veneer + glass panel, Transom - poor cond.				
LIGHTING:		☐ Incandescent/Type A ☐ Incandescent/Type B ☒ CMU/Sconce 3 ☐ Other:	Intact Intact Intact Intact Destroyed Destroyed Destroyed Destroyed	☒ 1900-1912 ☐ 1913-1933 ☐ 1934-present ☐ In question	windown fan over casement window.				
HEATING/ VENTILATION PLUMBING:		☒ Radiators ☒ Vents/Fans 1 ☐ Sink/Toilet/Urinal ☐ Other:	Intact Intact Intact Intact Destroyed Destroyed Destroyed Destroyed	☒ 1900-1912 ☐ 1913-1933 ☐ 1934-present ☐ In question					
MISCELLANEOUS:			Good Fair Poor Destroyed	☐ 1900-1912 ☐ 1913-1933 ☒ 1934-present ☐ In question	3 detached screen doors against S. wall. stencil on W. Hall door "P.O. MESS." "NO SMOKING" over E. door. W. door stencil: "C.P.O. MESS."				
SUMMARY:			Good Fair Poor Destroyed	☒ 1900-1912 ☒ 1913-1933 ☒ 1934-present ☒ In question	ARCHITECTURAL SIGNIFICANCE:	☐ Most ☒ Some ☐ Minor ☐ Negligible			

Misc. Cont.



- Wood elevator door opens into space.
- Red painted fire extinguisher plaque mounted near elevator.
- Fuse box, N. wall.
- Pipes for sink, N. wall.
- Pipes for gas cooking unit, center of floor.
- Curved wood veneer counter with linoleum top, W. end.
- "Hobart Utensil Sterilizer" dishwasher, with "Allen Bradley" metal box with start/stop push buttons, to left of dishwasher on wall.

PHOTOGRAPHS: ① View West ② View West ③ View East ④ Elevator ROOM NO. 208

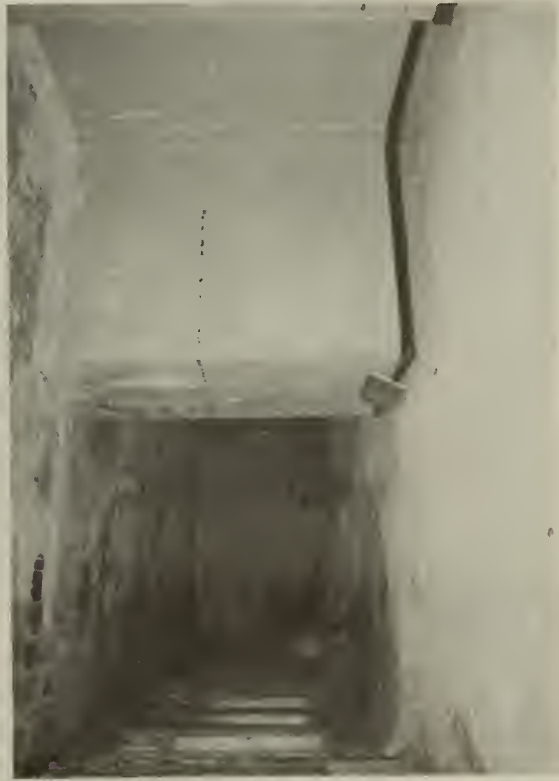

PHOTOGRAPHS: ⑤ Southwest Corner ⑥ East door to H201, stencil

ROOM NO. 208

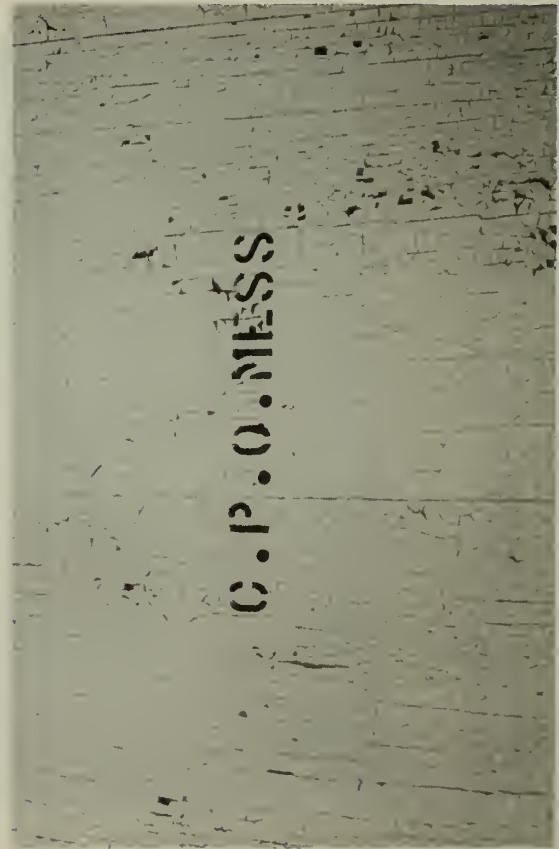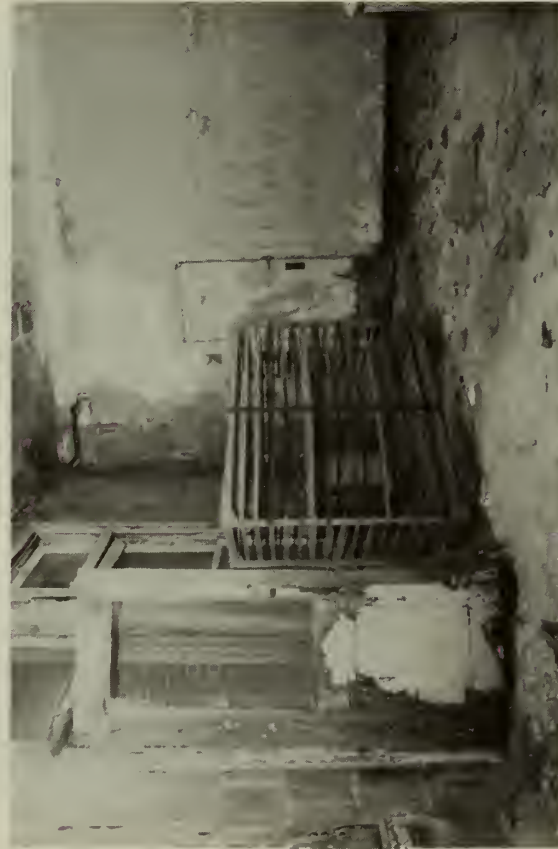

ROOM NO:	LAST KNOWN USE:	SQUARE FEET:	CEILING HEIGHT:	DATE:	NOTES:
209	Ward	323		11 Nov 1985	
FLOOR:	FINISHES:	CONDITION:	DATE:	NOTES:	
	☒ Tile/Concrete ☒ Resilient ☐ Wood ☐ Other:	☒ Good ☒ Fair ☐ Poor ☐ Destroyed	☒ 1900-1912 ☐ 1913-1933 ☐ 1934-present ☐ In question	Rolled linoleum over standard.	
BASE:	☐ Tile/Concrete ☐ Resilient ☐ Wood ☒ Other: <i>Standard</i>	☒ Good ☒ Fair ☐ Poor ☐ Destroyed	☒ 1900-1912 ☐ 1913-1933 ☐ 1934-present ☐ In question		
WALLS:	☒ Plaster ☐ Partitions ☐ Tile Wainscot ☐ Other:	☒ Good ☒ Fair ☐ Poor ☐ Destroyed	☒ 1900-1912 ☐ 1913-1933 ☐ 1934-present ☐ In question		
CEILING:	☒ Plaster ☒ Acoustic panels ☐ Cove ☐ Other:	☒ Good ☐ Fair ☐ Poor ☐ Destroyed	☒ 1900-1912 ☐ 1913-1933 ☐ 1934-present ☐ In question	Doors painted white.	
DOORS/ OPENINGS:	☒ Wood/Glass Panelled ☒ Wood Veneer 3 ☐ Galvanized Metal ☐ Other:	☒ Good ☒ Fair ☐ Poor ☐ Destroyed	☒ 1900-1912 ☐ 1913-1933 ☐ 1934-present ☐ In question		
LIGHTING:	☒ Incandescent/Type A ☐ Incandescent/Type B ☐ CML/Sconce ☐ Other:	☐ Intact ☐ Intact ☐ Intact ☐ Intact ☐ Destroyed ☐ Destroyed ☐ Destroyed ☐ Destroyed	☐ 1900-1912 ☐ 1913-1933 ☒ 1934-present ☐ In question		
HEATING/ VENTILATION PLUMBING:	☒ Radiators ☒ Vents/Fans ☒ Sink/Toilet/Urinal ☐ Other:	☒ Intact ☒ Intact ☒ Intact ☒ Intact ☐ Destroyed ☐ Destroyed ☐ Destroyed ☐ Destroyed	☒ 1900-1912 ☐ 1913-1933 ☒ 1934-present ☐ In question	Sink w/ shallow porcelain bowl, mounted on pipes. Wall-mounted rotary fan w/ cover.	
MISCELLANEOUS:		☐ Good ☐ Fair ☐ Poor ☐ Destroyed	☐ 1900-1912 ☐ 1913-1933 ☒ 1934-present ☐ In question	Band w/ electrical socket runs across E and N walls. plywood plaque on N wall under fan.	
SUMMARY:		☒ Good ☒ Fair ☐ Poor ☐ Destroyed	☒ 1900-1912 ☒ 1913-1933 ☒ 1934-present ☐ In question	ARCHITECTURAL SIGNIFICANCE: Most ☐ Some ☒ Minor ☐ Negligible ☐	

PHOTOGRAPHS: ① View South ② View North



ROOM NO: 210

LAST KNOWN USE: Barracks

SQUARE FEET: 1512


CEILING HEIGHT:

DATE: 11 Nov. 1985

	FINISHES:	CONDITION:	DATE:	NOTES:
FLOOR:	☒ Tile/Concrete ☒ Resilient ☐ Wood ☐ Other:	☐ Good ☐ Fair ☒ Poor ☐ Destroyed	☒ 1900-1912 ☐ 1913-1933 ☐ 1934-present ☐ In question	rolled linoleum over standard.
BASE:	☐ Tile/Concrete ☐ Resilient ☐ Wood ☒ Other: <i>Standard</i>	☐ Good ☐ Fair ☐ Poor ☐ Destroyed	☒ 1900-1912 ☐ 1913-1933 ☐ 1934-present ☐ In question	
WALLS:	☒ Plaster ☐ Partitions ☐ Tile Wainscot ☐ Other:	☐ Good ☐ Fair ☒ Poor ☐ Destroyed	☒ 1900-1912 ☐ 1913-1933 ☐ 1934-present ☐ In question	structural Tile exposed and broken @ pipe in SE corner.
CEILING:	☒ Plaster ☒ Acoustic panels ☒ Cove ☐ Other:	☐ Good ☐ Fair ☒ Poor ☐ Destroyed	☒ 1900-1912 ☐ 1913-1933 ☐ 1934-present ☐ In question	
DOORS/ OPENINGS:	☒ Wood/Glass Panelled ☒ Wood Veneer ☐ Galvanized Metal ☐ Other:	☐ Good ☐ Fair ☒ Poor ☐ Destroyed	☒ 1900-1912 ☐ 1913-1933 ☐ 1934-present ☐ In question	1 double wood veneer door @ N. end 1 glass panelled door @ S end - milled shut - poor condition. 1 veneer door, E wall. fair.
LIGHTING:	☐ Incandescent/Type A ☐ Incandescent/Type B ☒ CML/Sconce ☐ Other:	☐ Intact ☐ Intact ☒ Intact ☐ Intact ☐ Destroyed ☐ Destroyed ☐ Destroyed ☐ Destroyed	☐ 1900-1912 ☐ 1913-1933 ☒ 1934-present ☐ In question	17 wall sconces intact / 1 with glass shade. 2 CMLs - 1 destroyed, 1 intact.
HEATING/ VENTILATION PLUMBING:	☒ Radiators ☒ Vents/Fans ☐ Sink/Toilet/Urinal ☐ Other:	☒ Intact ☒ Intact ☐ Intact ☐ Intact ☐ Destroyed ☐ Destroyed ☐ Destroyed ☐ Destroyed	☒ 1900-1912 ☐ 1913-1933 ☐ 1934-present ☐ In question	4 wall mounted rotary fans w/ covers.
MISCELLANEOUS:		☐ Good ☐ Fair ☐ Poor ☐ Destroyed	☐ 1900-1912 ☐ 1913-1933 ☐ 1934-present ☐ In question	
SUMMARY:		☐ Good ☐ Fair ☒ Poor ☐ Destroyed	☒ 1900-1912 ☒ 1913-1933 ☒ 1934-present ☒ In question	ARCHITECTURAL SIGNIFICANCE: ☒ Most ☐ Some ☐ Minor ☐ Negligible

PHOTOGRAPHS: ① View South ② View North

ROOM NO. 210

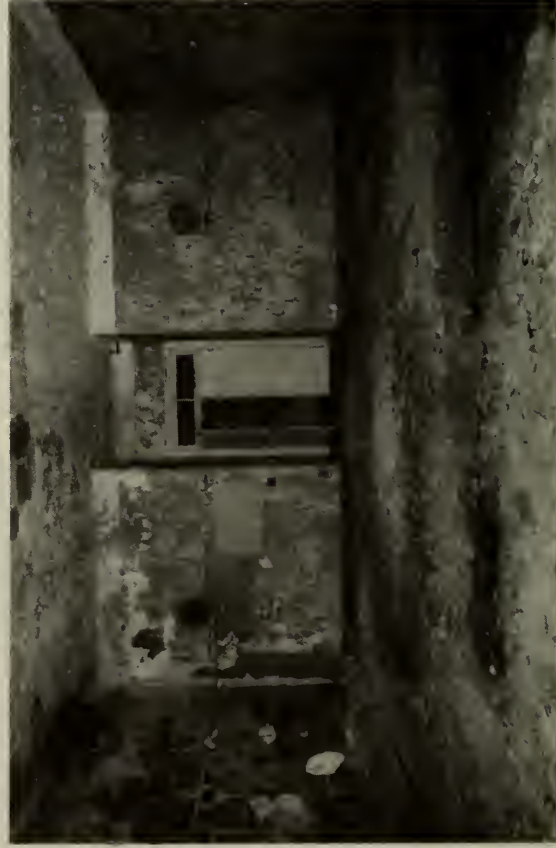


ROOM NO: 211 LAST KNOWN USE: Toilet SQUARE FEET: 85 CEILING HEIGHT: DATE: 11 Nov. 1985

	FINISHES:	CONDITION:	DATE:	NOTES:
FLOOR:	☒ Tile/Concrete Resilient ☐ Wood ☐ Other:	☒ Good ☐ Fair ☐ Poor ☐ Destroyed	☒ 1900-1912 ☐ 1913-1933 ☐ 1934-present ☐ In question	white hexagonal.
BASE:	☒ Tile/Concrete Resilient ☐ Wood ☐ Other:	☒ Good ☐ Fair ☐ Poor ☐ Destroyed	☒ 1900-1912 ☐ 1913-1933 ☐ 1934-present ☐ In question	
WALLS:	☐ Plaster Partitions ☒ Tile Wainscot ☐ Other:	☒ Good ☐ Fair ☐ Poor ☐ Destroyed	☒ 1900-1912 ☐ 1913-1933 ☐ 1934-present ☐ In question	plaster above wainscot: poor. NW corner: destroyed.
CEILING:	☒ Plaster ☐ Acoustic panels ☒ Cove ☐ Other:	☐ Good ☐ Fair ☒ Poor ☐ Destroyed	☒ 1900-1912 ☐ 1913-1933 ☐ 1934-present ☐ In question	
DOORS/ OPENINGS:	☒ Wood/Glass Panelled ☐ Wood Veneer ☐ Galvanized Metal ☐ Other:	☐ Good ☐ Fair ☒ Poor ☐ Destroyed	☒ 1900-1912 ☐ 1913-1933 ☐ 1934-present ☐ In question	Marble door and window surrounds, top sections are missing.
LIGHTING:	☐ Incandescent/Type A ☐ Incandescent/Type B ☒ CML/Sconce ☐ Other:	☐ Intact ☐ Intact ☐ Intact ☐ Intact ☐ Destroyed ☐ Destroyed ☐ Destroyed ☐ Destroyed	☐ 1900-1912 ☐ 1913-1933 ☒ 1934-present ☒ In question	1 sconce: no shade. 1 CML.
HEATING/ VENTILATION PLUMBING:	☒ Radiators / ☐ Vents/Fans ☒ Sink/Toilet/Urinal ☐ Other:	☒ Intact ☐ Intact ☐ Intact ☐ Intact ☐ Destroyed ☐ Destroyed ☐ Destroyed ☐ Destroyed	☐ 1900-1912 ☐ 1913-1933 ☐ 1934-present ☐ In question	2 toilets. 1 urinal. 2 sinks (central pedestals)
MISCELLANEOUS:		☐ Good ☐ Fair ☐ Poor ☐ Destroyed	☐ 1900-1912 ☐ 1913-1933 ☐ 1934-present ☐ In question	Marble stalls. 4 toilet paper dispensers.
SUMMARY:		☐ Good ☐ Fair ☒ Poor ☐ Destroyed	☒ 1900-1912 ☒ 1913-1933 ☒ 1934-present ☒ In question	ARCHITECTURAL SIGNIFICANCE: ☐ Most ☐ Some ☒ Minor ☐ Negligible

PHOTOGRAPHS: ① View Northeast ② View North ③ View South

ROOM NO. 211

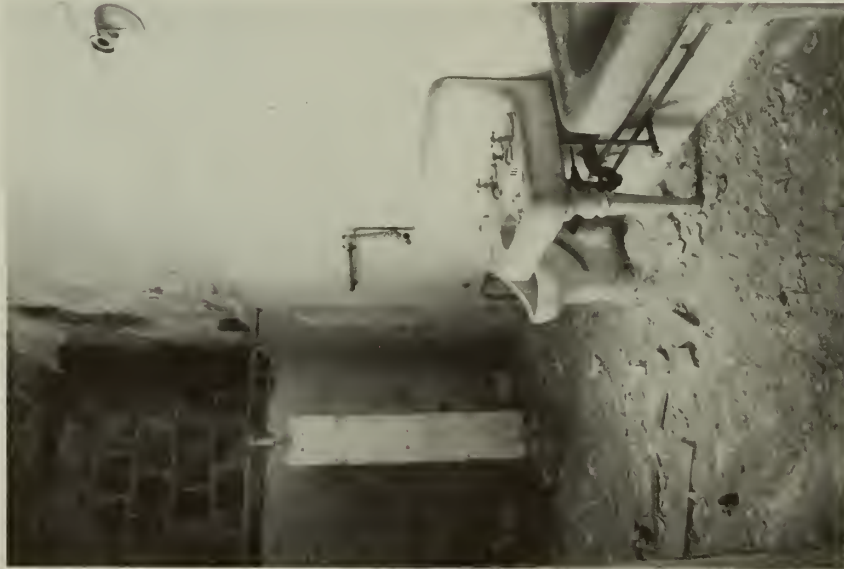

ROOM NO: 212

LAST KNOWN USE: Bathroom

SQUARE FEET: 142

CEILING HEIGHT:

DATE: 11 Nov. 1985

	FINISHES:	CONDITION:	DATE:	NOTES:
FLOOR:	☒ Tile/Concrete Resilient ☐ Wood ☐ Other:	☒ Good ☒ Fair ☐ Poor ☐ Destroyed	☒ 1900-1912 ☐ 1913-1933 ☐ 1934-present ☐ In question	white hexagonal.
BASE:	☒ Tile/Concrete Resilient ☐ Wood ☐ Other:	☒ Good ☒ Fair ☐ Poor ☐ Destroyed	☒ 1900-1912 ☐ 1913-1933 ☐ 1934-present ☐ In question	
WALLS:	☒ Plaster ☐ Partitions ☐ Tile Wainscot ☐ Other:	☒ Good ☒ Fair ☐ Poor ☐ Destroyed	☒ 1900-1912 ☐ 1913-1933 ☐ 1934-present ☐ In question	ghosts of 3 sinks.
CEILING:	☒ Plaster ☐ Acoustic panels ☒ Cove ☐ Other	☒ Good ☐ Fair ☒ Poor ☐ Destroyed	☒ 1900-1912 ☐ 1913-1933 ☐ 1934-present ☐ In question	
DOORS/ OPENINGS:	☒ Wood/Glass Panelled ☐ Wood Veneer ☐ Galvanized Metal ☐ Other:	☒ Good ☐ Fair ☐ Poor ☐ Destroyed	☐ 1900-1912 ☐ 1913-1933 ☐ 1934-present ☒ In question	2 hooks on inside of door. Marble door and window surrounds w/ white overpaint. Top of window surround missing.
LIGHTING:	☒ Incandescent/Type A ☐ Incandescent/Type B ☒ CML/Sconce ☐ Other:	☐ Intact ☐ Intact ☐ Intact ☐ Intact ☐ Destroyed ☐ Destroyed ☐ Destroyed ☐ Destroyed	☐ 1900-1912 ☐ 1913-1933 ☒ 1934-present ☐ In question	
HEATING/ VENTILATION PLUMBING:	☒ Radiators ☐ Vents/Fans ☒ Sink/Toilet/Urinal ☒ Other: showers	☒ Intact ☐ Intact ☐ Intact ☐ Intact ☐ Destroyed ☐ Destroyed ☐ Destroyed ☐ Destroyed	☒ 1900-1912 ☒ 1913-1933 ☒ 1934-present ☐ In question	1 marble shower stall. 2 metal shower stalls. 1 slop sink.
MISCELLANEOUS:		☐ Good ☐ Fair ☐ Poor ☐ Destroyed	☐ 1900-1912 ☐ 1913-1933 ☐ 1934-present ☐ In question	
SUMMARY:		☒ Good ☐ Fair ☐ Poor ☐ Destroyed	☒ 1900-1912 ☒ 1913-1933 ☒ 1934-present ☒ In question	ARCHITECTURAL SIGNIFICANCE: Most Some ☒ Minor Negligible

② View South



PHOTOGRAPHS: ① View North



PHOTOGRAPHS: ③ View Northwest

ROOM NO. 212



PHOTOGRAPHS:

ROOM NO. 212

ROOM NO: 213

LAST KNOWN USE: Bathroom


SQUARE FEET: 142

CEILING HEIGHT:

DATE: 11 Nov. 1985

	FINISHES:	CONDITION:	DATE:	NOTES:
FLOOR:	☒ Tile/Concrete Resilient ☐ Wood ☒ Other: <i>Standard</i>	☒ Good ☐ Fair ☐ Poor ☐ Destroyed	☒ 1900-1912 ☐ 1913-1933 ☐ 1934-present ☐ In question	Drain in floor.
BASE:	☐ Tile/Concrete Resilient ☐ Wood ☒ Other: <i>Standard</i>	☒ Good ☐ Fair ☐ Poor ☐ Destroyed	☒ 1900-1912 ☐ 1913-1933 ☐ 1934-present ☐ In question	
WALLS:	☒ Plaster Partitions ☐ Tile Wainscot ☐ Other:	☒ Good ☐ Fair ☐ Poor ☐ Destroyed	☒ 1900-1912 ☐ 1913-1933 ☐ 1934-present ☐ In question	N. wall (exterior wall) - plaster destroyed. Structural tile exposed + broken @ pipe.
CEILING:	☒ Plaster ☐ Acoustic panels ☐ Cove ☐ Other:	☒ Good ☐ Fair ☐ Poor ☐ Destroyed	☒ 1900-1912 ☐ 1913-1933 ☐ 1934-present ☐ In question	
DOORS/ OPENINGS:	☒ Wood/Glass Panelled ☐ Wood Veneer ☐ Galvanized Metal ☐ Other:	☒ Good ☐ Fair ☐ Poor ☐ Destroyed	☒ 1900-1912 ☐ 1913-1933 ☐ 1934-present ☐ In question	
LIGHTING:	☒ Incandescent/Type A ☐ Incandescent/Type B ☐ CML/Sconce ☐ Other:	☒ Destroyed ☐ Intact ☐ Intact ☐ Intact ☐ Intact	☐ 1900-1912 ☐ 1913-1933 ☒ 1934-present ☐ In question	Globe destroyed - bulb + chain intact.
HEATING/ VENTILATION PLUMBING:	☒ Radiators ☐ Vents/Fans ☒ Sink/Toilet/Urinal ☒ Other: <i>showers</i>	☒ Destroyed ☐ Intact ☐ Intact ☐ Intact ☐ Intact	☐ 1900-1912 ☐ 1913-1933 ☒ 1934-present ☐ In question	2 metal shower stalls. 1 sink.
MISCELLANEOUS:		☐ Good ☐ Fair ☐ Poor ☐ Destroyed	☐ 1900-1912 ☐ 1913-1933 ☐ 1934-present ☐ In question	Ghost of 5 sinks on E wall, w/ supports for shelves + clothes hooks above.
SUMMARY:		☒ Good ☐ Fair ☐ Poor ☐ Destroyed	☒ 1900-1912 ☐ 1913-1933 ☐ 1934-present ☐ In question	ARCHITECTURAL SIGNIFICANCE: Most Some Minor Negligible

PHOTOGRAPHS: ① View South ② View Southwest

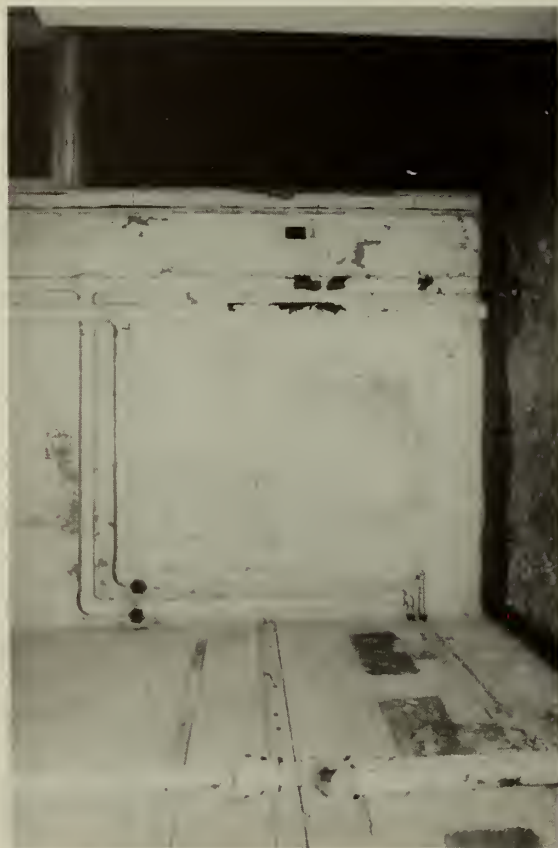

ROOM NO: 214

LAST KNOWN USE: Bathroom

SQUARE FEET: 77


CEILING HEIGHT:

DATE: 11 Nov. 1985

	FINISHES:	CONDITION:	DATE:	NOTES:
FLOOR:	☒ Tile/Concrete ☐ Resilient ☐ Wood ☐ Other:	Good Fair Poor Destroyed	☒ 1900-1912 ☐ 1913-1933 ☐ 1934-present ☐ In question	
BASE:	☒ Tile/Concrete ☐ Resilient ☐ Wood ☐ Other:	Good Fair Poor Destroyed	☒ 1900-1912 ☐ 1913-1933 ☐ 1934-present ☐ In question	
WALLS:	☐ Plaster ☐ Partitions ☒ Tile Wainscot ☐ Other:	Good Fair Poor Destroyed	☒ 1900-1912 ☐ 1913-1933 ☐ 1934-present ☐ In question	E. door to rm. 215 has been infilled. Traces of red paint over tile.
CEILING:	☐ Plaster ☐ Acoustic panels ☒ Cove ☐ Other:	Good Fair Poor Destroyed	☒ 1900-1912 ☐ 1913-1933 ☐ 1934-present ☐ In question	
DOORS/ OPENINGS:	☒ Wood/Glass Panelled ☒ Wood Veneer 2 ☐ Galvanized Metal ☐ Other:	Good Fair Poor Destroyed	☒ 1900-1912 ☐ 1913-1933 ☐ 1934-present ☐ In question	Clothes-hook on inside of S. door.
LIGHTING:	☒ Incandescent/Type A ☐ Incandescent/Type B ☐ CFL/Sconce ☐ Other:	Destroyed Destroyed Destroyed Destroyed	☐ 1900-1912 ☐ 1913-1933 ☒ 1934-present ☐ In question	1 white glass globe w/ yellow decoration.
HEATING/ VENTILATION PLUMBING:	☐ Radiators ☐ Vents/Fans ☒ Sink/Toilet/Urinal ☐ Other: shower	Destroyed Destroyed Destroyed Destroyed	☐ 1900-1912 ☐ 1913-1933 ☒ 1934-present ☐ In question	1 toilet. 1 shower (metal). 2 wall-mounted sinks.
MISCELLANEOUS:		Good Fair Poor Destroyed	☐ 1900-1912 ☐ 1913-1933 ☐ 1934-present ☐ In question	Window sill extremely deep - wall extra thick.
SUMMARY:		Good Fair Poor Destroyed	☒ 1900-1912 ☒ 1913-1933 ☒ 1934-present ☐ In question	ARCHITECTURAL SIGNIFICANCE: Most ☐ Some ☒ Minor ☐ Negligible ☐

PHOTOGRAPHS: ① View North

ROOM NO. 214

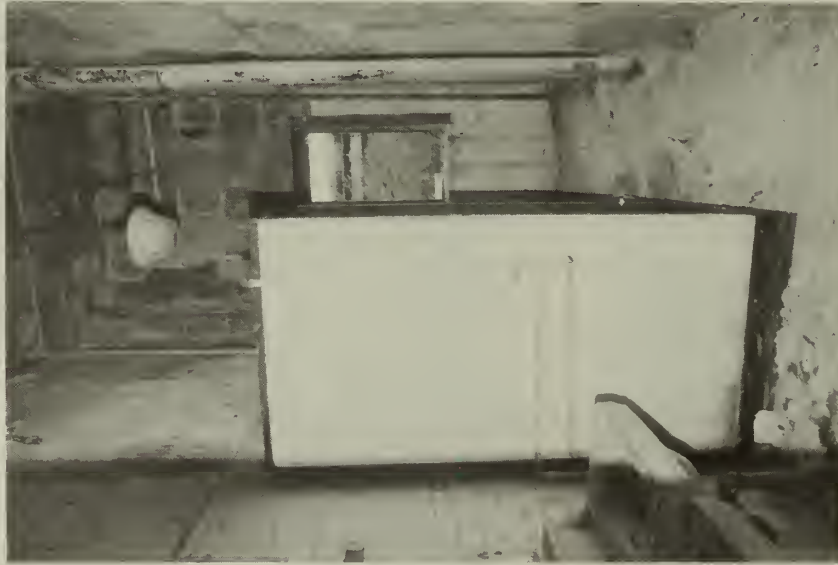

ROOM NO: 215

LAST KNOWN USE: Darkroom

SQUARE FEET: 277

CEILING HEIGHT:

DATE:

8 Nov. 1985

	FINISHES:	CONDITION:	DATE:	NOTES:
FLOOR:	☒ Tile/Concrete ☒ Resilient ☒ Wood ☒ Other: <i>Standard</i>	☒ Good ☒ Fair ☐ Poor ☐ Destroyed	☒ 1900-1912 ☐ 1913-1933 ☐ 1934-present ☐ In question	
BASE:	☐ Tile/Concrete ☐ Resilient ☐ Wood ☒ Other: <i>Standard</i>	☐ Good ☐ Fair ☐ Poor ☐ Destroyed	☒ 1900-1912 ☐ 1913-1933 ☐ 1934-present ☐ In question	
WALLS:	☒ Plaster ☐ Partitions ☐ Tile Mainscot ☐ Other:	☐ Good ☐ Fair ☐ Poor ☒ Destroyed	☒ 1900-1912 ☐ 1913-1933 ☐ 1934-present ☐ In question	<i>N. and E. walls destroyed; structural tile exposed completely. W. and S. Walls intact. W. Wall has infilled doorway.</i>
CEILING:	☒ Plaster ☐ Acoustic panels ☐ Cove ☐ Other:	☐ Good ☐ Fair ☐ Poor ☒ Destroyed	☒ 1900-1912 ☐ 1913-1933 ☐ 1934-present ☐ In question	
DOORS/ OPENINGS:	☒ Wood/Glass Panelled ☒ Wood Veneer 4 ☐ Galvanized Metal ☐ Other:	☐ Good ☐ Fair ☐ Poor ☐ Destroyed	☒ 1900-1912 ☐ 1913-1933 ☐ 1934-present ☐ In question	<i>Door to room 214: narrow, swinging, w/out hardware.</i>
LIGHTING:	☒ Incandescent/Type A ☒ Incandescent/Type B ☐ CML/Sconce ☐ Other:	☐ Intact ☐ Intact ☐ Intact ☐ Intact ☐ Destroyed ☐ Destroyed ☐ Destroyed ☐ Destroyed	☐ 1900-1912 ☐ 1913-1933 ☒ 1934-present ☐ In question	
HEATING/ VENTILATION PLUMBING:	☒ Radiators ☒ Vents/Fans ☐ Sink/Toilet/Urinal ☐ Other:	☐ Intact ☐ Intact ☐ Intact ☐ Intact ☐ Destroyed ☐ Destroyed ☐ Destroyed ☐ Destroyed	☒ 1900-1912 ☐ 1913-1933 ☐ 1934-present ☐ In question	<i>1 wall-mounted rotary fan.</i>
MISCELLANEOUS:		☐ Good ☐ Fair ☐ Poor ☐ Destroyed	☐ 1900-1912 ☐ 1913-1933 ☐ 1934-present ☐ In question	
SUMMARY:		☒ Good ☐ Fair ☐ Poor ☐ Destroyed	☒ 1900-1912 ☐ 1913-1933 ☒ 1934-present ☐ In question	ARCHITECTURAL SIGNIFICANCE: ☐ Most ☒ Some ☐ Minor ☐ Negligible

PHOTOGRAPHS: ① view West ② view East

ROOM NO. 215



ROOM NO:	LAST KNOWN USE:	SQUARE FEET:	CEILING HEIGHT:	DATE:	NOTES:
216	X-ray reading room	148		11 Nov. 1985	
	FINISHES:	CONDITION:	DATE:		
FLOOR:	☒ Tile/Concrete ☐ Resilient ☐ Wood ☐ Other:	☐ Good ☐ Fair ☐ Poor ☒ Destroyed	☒ 1900-1912 ☐ 1913-1933 ☐ 1934-present ☐ In question	over standard.	
BASE:	☐ Tile/Concrete ☐ Resilient ☐ Wood ☒ Other: standard	☐ Good ☐ Fair ☐ Poor ☒ Destroyed	☒ 1900-1912 ☐ 1913-1933 ☐ 1934-present ☐ In question		
WALLS:	☒ Plaster ☐ Partitions ☐ Tile Mainscot ☐ Other:	☐ Good ☐ Fair ☐ Poor ☒ Destroyed	☒ 1900-1912 ☐ 1913-1933 ☐ 1934-present ☐ In question		
CEILING:	☒ Plaster ☐ Acoustic panels ☐ Cove ☐ Other:	☐ Good ☐ Fair ☐ Poor ☒ Destroyed	☒ 1900-1912 ☐ 1913-1933 ☐ 1934-present ☐ In question		
DOORS/ OPENINGS:	☐ Wood/ glass Panelled ☐ Wood Veneer ☐ Galvanized Metal ☐ Other:	☒ Good ☐ Fair ☐ Poor ☒ Destroyed	☒ 1900-1912 ☐ 1913-1933 ☐ 1934-present ☐ In question	Door on W. wall to rm. 215 panelled, in good cond.	
LIGHTING:	☒ Incandescent/Type A ☐ Incandescent/Type B ☐ CML/Sconce ☐ Other:	☐ Intact ☐ Intact ☐ Intact ☐ Intact ☒ Destroyed ☐ Destroyed ☐ Destroyed ☐ Destroyed	☐ 1900-1912 ☐ 1913-1933 ☒ 1934-present ☐ In question		
HEATING/ VENTILATION PLUMBING:	☒ Radiators ☐ Vents/Fans ☐ Sink/Toilet/Urinal ☐ Other:	☐ Intact ☐ Intact ☐ Intact ☐ Intact ☒ Destroyed ☐ Destroyed ☐ Destroyed ☐ Destroyed	☒ 1900-1912 ☐ 1913-1933 ☐ 1934-present ☐ In question		
MISCELLANEOUS:		☐ Good ☐ Fair ☐ Poor ☐ Destroyed	☐ 1900-1912 ☐ 1913-1933 ☒ 1934-present ☐ In question	square plywood plaque (approx. 14x11) mounted on upper S. wall near door.	
SUMMARY:		☐ Good ☐ Fair ☐ Poor ☒ Destroyed	☒ 1900-1912 ☐ 1913-1933 ☒ 1934-present ☐ In question	ARCHITECTURAL SIGNIFICANCE: ☐ Most ☒ Some ☐ Minor ☐ Negligible	

PHOTOGRAPHS: ① View South

ROOM NO. 216




ROOM NO: H201

LAST KNOWN USE: *Corridor* SQUARE FEET: 521

CEILING HEIGHT: 12'-5 1/2" DATE: 11 Nov. 1985

	FINISHES:	CONDITION:	DATE:	NOTES:
FLOOR:	☒ Tile/Concrete ☐ Resilient ☐ Wood ☐ Other:	☐ Good ☐ Fair ☒ Poor ☐ Destroyed	☒ 1900-1912 ☐ 1913-1933 ☐ 1934-present ☐ In question	Asphalt tile over standard.
BASE:	☐ Tile/Concrete ☐ Resilient ☐ Wood ☒ Other: <i>Standard</i>	☒ Good ☐ Fair ☐ Poor ☐ Destroyed	☒ 1900-1912 ☐ 1913-1933 ☐ 1934-present ☐ In question	
WALLS:	☒ Plaster ☐ Partitions ☐ Tile Wainscot ☐ Other:	☒ Good ☐ Fair ☐ Poor ☐ Destroyed	☒ 1900-1912 ☐ 1913-1933 ☐ 1934-present ☐ In question	structural tile exposed @ center of N wall; S wall near elevator door.
CEILING:	☒ Plaster ☐ Acoustic panels ☒ Cove ☐ Other	☐ Good ☒ Fair ☐ Poor ☐ Destroyed	☒ 1900-1912 ☐ 1913-1933 ☐ 1934-present ☐ In question	
DOORS/ OPENINGS:	☒ Wood/Glass Panelled ☒ Wood Veneer ☐ Galvanized Metal ☐ Other:	☒ Good ☒ Fair ☒ Poor ☐ Destroyed	☒ 1900-1912 ☐ 1913-1933 ☐ 1934-present ☐ In question	10 doors to rooms: see indiv. forms. 1 pr. double metal doors at each end of hall. Wood grained w/ safety glass lightes. Fair cond.
LIGHTING:	☐ Incandescent/Type A ☐ Incandescent/Type B ☒ (M)/Sconce ☒ Other:	☐ Intact ☐ Intact ☐ Intact ☐ Intact ☐ Destroyed ☐ Destroyed ☐ Destroyed ☐ Destroyed	☐ 1900-1912 ☐ 1913-1933 ☒ 1934-present ☐ In question	2 CMLs with flared glass shades - standard for corridors. 1 rusting metal base above elevator in wall.
HEATING/ VENTILATION PLUMBING:	☐ Radiators ☐ Vents/Fans ☐ Sink/Toilet/Urinal ☐ Other:	☐ Intact ☐ Intact ☐ Intact ☐ Intact ☐ Destroyed ☐ Destroyed ☐ Destroyed	☐ 1900-1912 ☐ 1913-1933 ☐ 1934-present ☐ In question	
MISCELLANEOUS:		☐ Good ☐ Fair ☐ Poor ☐ Destroyed	☐ 1900-1912 ☐ 1913-1933 ☐ 1934-present ☐ In question	1 fire alarm. Elevator door stenciled "Use for III GH1 only." Type written elev. operating instructions in frame on elev. door.
SUMMARY:		☒ Good ☐ Fair ☐ Poor ☐ Destroyed	☒ 1900-1912 ☐ 1913-1933 ☐ 1934-present ☐ In question	ARCHITECTURAL SIGNIFICANCE: ☐ Most ☒ Some ☐ Minor ☐ Negligible

PHOTOGRAPHS: ① View East

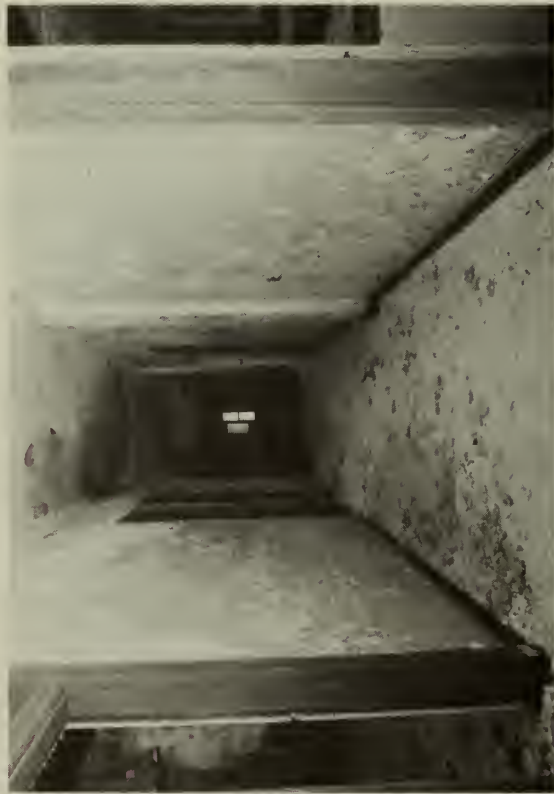

② Elevator door, South wall. ROOM NO. H201



ROOM NO: H202

LAST KNOWN USE: Corridor

SQUARE FEET: 118

CEILING HEIGHT:

DATE: 8

Nov. 1985


	FINISHES:	CONDITION:	DATE:	NOTES:
FLOOR:	☒ Tile/Concrete ☐ Resilient ☐ Wood ☐ Other:	☐ Good ☐ Fair ☐ Poor ☒ Destroyed	☒ 1900-1912 ☐ 1913-1933 ☐ 1934-present ☒ In question	over standard.
BASE:	☐ Tile/Concrete ☐ Resilient ☐ Wood ☒ Other: standard	☒ Good ☐ Fair ☐ Poor ☐ Destroyed	☒ 1900-1912 ☐ 1913-1933 ☐ 1934-present ☐ In question	
WALLS:	☒ Plaster ☐ Partitions ☐ Tile Wainscot ☐ Other:	☒ Good ☐ Fair ☐ Poor ☐ Destroyed	☒ 1900-1912 ☐ 1913-1933 ☐ 1934-present ☐ In question	
CEILING:	☒ Plaster ☐ Acoustic panels ☐ Cove ☐ Other:	☐ Good ☐ Fair ☐ Poor ☐ Destroyed	☒ 1900-1912 ☐ 1913-1933 ☐ 1934-present ☐ In question	Structural tile exposed @ N. end.
DOORS/ OPENINGS:	☒ Wood/Glass Panelled ☒ Wood Veneer ☐ Galvanized Metal ☐ Other:	☐ Good ☐ Fair ☐ Poor ☐ Destroyed	☒ 1900-1912 ☐ 1913-1933 ☐ 1934-present ☐ In question	Double doors; E. and W.: glass panelled - Door to 207: Veneer.
LIGHTING:	☐ Incandescent/Type A ☐ Incandescent/Type B ☒ CFL/Sconce ☐ Other:	☐ Intact ☐ Intact ☐ Intact ☐ Intact ☐ Destroyed ☐ Destroyed ☐ Destroyed ☐ Destroyed	☐ 1900-1912 ☐ 1913-1933 ☒ 1934-present ☐ In question	shade missing.
HEATING/ VENTILATION PLUMBING:	☐ Radiators ☐ Vents/Fans ☐ Sink/Toilet/Urinal ☐ Other:	☐ Intact ☐ Intact ☐ Intact ☐ Intact ☐ Destroyed ☐ Destroyed ☐ Destroyed ☐ Destroyed	☐ 1900-1912 ☐ 1913-1933 ☐ 1934-present ☒ In question	
MISCELLANEOUS:		☐ Good ☐ Fair ☐ Poor ☐ Destroyed	☐ 1900-1912 ☐ 1913-1933 ☐ 1934-present ☐ In question	Red fire alarm box on S. wall: Stencilled above: "US 6" (the rest is illegible).
SUMMARY:		☒ Good ☐ Fair ☐ Poor ☐ Destroyed	☒ 1900-1912 ☐ 1913-1933 ☒ 1934-present ☒ In question	ARCHITECTURAL SIGNIFICANCE:
				☐ Most ☒ Some ☐ Minor ☐ Negligible

PHOTOGRAPHS:

① View East

② View West

ROOM NO. H202

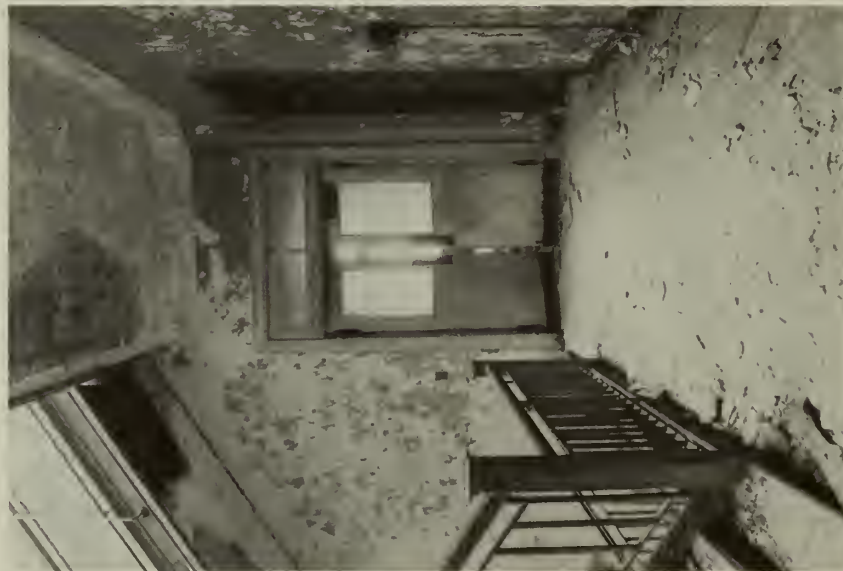

ROOM NO: 4203

LAST KNOWN USE: Corridor

SQUARE FEET: 217

DATE: 217

CEILING HEIGHT: 12'-6 1/2" DATE: 8 Nov. 1985

	FINISHES:	CONDITION:	DATE:	NOTES:
FLOOR:	☒ Tile/Concrete ☒ Resilient ☐ Wood ☐ Other:	Good Fair Poor Destroyed	☒ 1900-1912 ☐ 1913-1933 ☐ 1934-present ☒ In question	over standard.
BASE:	☐ Tile/Concrete ☐ Resilient ☐ Wood ☒ Other: standard	Good Fair Poor Destroyed	☒ 1900-1912 ☐ 1913-1933 ☐ 1934-present ☒ In question	
WALLS:	☒ Plaster ☐ Partitions ☐ Tile Mainscot ☐ Other:	Good Fair Poor Destroyed	☒ 1900-1912 ☐ 1913-1933 ☐ 1934-present ☒ In question	
CEILING:	☒ Plaster ☐ Acoustic panels ☒ Cove ☐ Other:	Good Fair Poor Destroyed	☒ 1900-1912 ☐ 1913-1933 ☐ 1934-present ☒ In question	structural tile exposed E. end.
DOORS/ OPENINGS:	☒ Wood/Glass Panelled ☒ Wood Veneer ☐ Galvanized Metal ☐ Other:	Good Fair Poor Destroyed	☒ 1900-1912 ☐ 1913-1933 ☐ 1934-present ☒ In question	Double doors to 206: Veneer, poor cond. 3 doors to North rooms: see indiv. forms. Double doors: West-painted white, black base, safety glass lights: fair cond. No shade on CML. 1 bulb attached to circuit box.
LIGHTING:	☐ Incandescent/Type A ☐ Incandescent/Type B ☒ CML/Sconce ☒ Other:	Intact Intact Intact Intact Destroyed Destroyed Destroyed Destroyed	☐ 1900-1912 ☐ 1913-1933 ☒ 1934-present ☒ In question	
HEATING/ VENTILATION PLUMBING:	☒ Radiators ☐ Vents/Fans ☐ Sink/Toilet/Urinal ☐ Other:	Intact Intact Intact Intact Destroyed Destroyed Destroyed Destroyed	☒ 1900-1912 ☐ 1913-1933 ☐ 1934-present ☒ In question	
MISCELLANEOUS:		Good Fair Poor Destroyed	☐ 1900-1912 ☐ 1913-1933 ☐ 1934-present ☒ In question	1 fire hose in glass cabinet. 1 circuit box. 1 fire extinguisher - plaque on N. wall.
SUMMARY:		Good Fair Poor Destroyed	☒ 1900-1912 ☐ 1913-1933 ☐ 1934-present ☒ In question	ARCHITECTURAL SIGNIFICANCE: Most ☒ Some ☐ Minor ☐ Negligible ☐

② View West



PHOTOGRAPHS: ① View East



ROOM NO: H203A

LAST KNOWN USE: Closet

SQUARE FEET: 28

CEILING HEIGHT:

DATE: 8 Nov. 1985

	FINISHES:	CONDITION:	DATE:	NOTES:
FLOOR:	☒ Tile/Concrete ☐ Resilient ☐ Wood ☒ Other: <i>Standard</i>	☒ Good ☐ Fair ☐ Poor ☐ Destroyed	☒ 1900-1912 ☐ 1913-1933 ☐ 1934-present ☐ In question	<i>painted black.</i>
BASE:	☐ Tile/Concrete ☐ Resilient ☐ Wood ☒ Other: <i>Standard</i>	☒ Good ☐ Fair ☐ Poor ☐ Destroyed	☒ 1900-1912 ☐ 1913-1933 ☐ 1934-present ☐ In question	
WALLS:	☒ Plaster ☐ Partitions ☐ Tile Wainscot ☐ Other:	☒ Good ☐ Fair ☐ Poor ☐ Destroyed	☒ 1900-1912 ☐ 1913-1933 ☐ 1934-present ☐ In question	<i>support for shelving: painted black.</i>
CEILING:	☒ Plaster ☐ Acoustic panels ☐ Cove ☐ Other:	☒ Good ☐ Fair ☐ Poor ☐ Destroyed	☒ 1900-1912 ☐ 1913-1933 ☐ 1934-present ☐ In question	
DOORS/ OPENINGS:	☒ Wood/Glass Panelled ☒ Wood Veneer ☐ Galvanized Metal ☐ Other:	☐ Good ☒ Fair ☐ Poor ☐ Destroyed	☒ 1900-1912 ☐ 1913-1933 ☐ 1934-present ☐ In question	
LIGHTING:	☐ Incandescent/Type A ☐ Incandescent/Type B ☒ CML Sconce ☐ Other:	☐ Intact ☐ Intact ☐ Intact ☒ Intact ☐ Destroyed ☐ Destroyed ☐ Destroyed ☐ Destroyed	☐ 1900-1912 ☐ 1913-1933 ☒ 1934-present ☐ In question	
HEATING/ VENTILATION PLUMBING:	☐ Radiators ☐ Vents/Fans ☐ Sink/Toilet/Urinal ☐ Other:	☐ Intact ☐ Intact ☐ Intact ☐ Intact ☐ Destroyed ☐ Destroyed ☐ Destroyed ☐ Destroyed	☐ 1900-1912 ☐ 1913-1933 ☐ 1934-present ☐ In question	
MISCELLANEOUS:		☐ Good ☐ Fair ☐ Poor ☐ Destroyed	☐ 1900-1912 ☐ 1913-1933 ☐ 1934-present ☐ In question	<i>Fire hose box from hall - built into N. wall.</i>
SUMMARY:		☒ Good ☐ Fair ☐ Poor ☐ Destroyed	☒ 1900-1912 ☐ 1913-1933 ☒ 1934-present ☐ In question	ARCHITECTURAL SIGNIFICANCE: ☐ Most ☐ Some ☐ Minor ☒ Negligible

PHOTOGRAPHS:

ROOM NO.

H203A

ROOM NO: H203B

LAST KNOWN USE: *Club*

SQUARE FEET: 28

CEILING HEIGHT:

DATE: 8 Nov. 1985

	FINISHES:	CONDITION:	DATE:	NOTES:
FLOOR:	☒ Tile/Concrete Resilient ☒ Wood ☒ Other: <i>Standard</i>	☒ Good ☒ Fair ☐ Poor ☐ Destroyed	☒ 1900-1912 ☐ 1913-1933 ☐ 1934-present ☐ In question	
BASE:	☐ Tile/Concrete Resilient ☐ Wood ☒ Other: <i>Standard</i>	☒ Good ☐ Fair ☐ Poor ☐ Destroyed	☒ 1900-1912 ☐ 1913-1933 ☐ 1934-present ☐ In question	
WALLS:	☒ Plaster Partitions ☐ Tile Wainscot ☐ Other:	☒ Good ☐ Fair ☐ Poor ☐ Destroyed	☒ 1900-1912 ☐ 1913-1933 ☐ 1934-present ☐ In question	<i>shelve supports.</i>
CEILING:	☒ Plaster ☐ Acoustic panels ☐ Cove ☐ Other:	☒ Good ☐ Fair ☐ Poor ☐ Destroyed	☒ 1900-1912 ☐ 1913-1933 ☐ 1934-present ☐ In question	
DOORS/ OPENINGS:	☒ Wood/Glass Panellled ☒ Wood Veneer ☐ Galvanized Metal ☐ Other:	☒ Good ☐ Fair ☐ Poor ☐ Destroyed	☒ 1900-1912 ☐ 1913-1933 ☐ 1934-present ☐ In question	
LIGHTING:	☐ Incandescent/Type A ☐ Incandescent/Type B ☒ CML Sconce ☐ Other:	☐ Intact ☐ Intact ☐ Intact ☐ Intact ☐ Destroyed ☐ Destroyed ☐ Destroyed ☐ Destroyed	☐ 1900-1912 ☐ 1913-1933 ☒ 1934-present ☐ In question	
HEATING/ VENTILATION PLUMBING:	☐ Radiators ☐ Vents/Fans ☐ Sink/Toilet/Urinal ☐ Other:	☐ Intact ☐ Intact ☐ Intact ☐ Intact ☐ Destroyed ☐ Destroyed ☐ Destroyed	☐ 1900-1912 ☐ 1913-1933 ☐ 1934-present ☐ In question	
MISCELLANEOUS:		☐ Good ☐ Fair ☐ Poor ☐ Destroyed	☐ 1900-1912 ☐ 1913-1933 ☐ 1934-present ☐ In question	
SUMMARY:		☒ Good ☐ Fair ☐ Poor ☐ Destroyed	☒ 1900-1912 ☐ 1913-1933 ☒ 1934-present ☐ In question	ARCHITECTURAL SIGNIFICANCE: Most Some Minor ☒ Negligible

PHOTOGRAPHS:

ROOM NO. H203B

ROOM NO: H204

LAST KNOWN USE: Corridor

SQUARE FEET: 118

CEILING HEIGHT:

DATE: 11 Nov. 1985

	FINISHES:	CONDITION:	DATE:	NOTES:
FLOOR:	☒ Tile/Concrete ☒ Resilient ☐ Wood ☐ Other:	Good ☒ Fair ☐ Poor ☐ Destroyed	☒ 1900-1912 ☐ 1913-1933 ☐ 1934-present ☐ In question	linoleum over standard.
BASE:	☐ Tile/Concrete ☐ Resilient ☐ Wood ☒ Other: standard	Good ☒ Fair ☐ Poor ☐ Destroyed	☒ 1900-1912 ☐ 1913-1933 ☐ 1934-present ☐ In question	
WALLS:	☒ Plaster ☐ Partitions ☐ Tile Wainscot ☐ Other:	Good ☒ Fair ☐ Poor ☐ Destroyed	☒ 1900-1912 ☐ 1913-1933 ☐ 1934-present ☐ In question	
CEILING:	☒ Plaster ☐ Acoustic panels ☒ Cove ☐ Other:	Good ☒ Fair ☐ Poor ☐ Destroyed	☒ 1900-1912 ☐ 1913-1933 ☐ 1934-present ☐ In question	
DOORS/ OPENINGS:	☒ Wood/Glass Panelled ☒ Wood Veneer ☐ Galvanized Metal ☐ Other:	Good ☒ Fair ☐ Poor ☐ Destroyed	☒ 1900-1912 ☐ 1913-1933 ☐ 1934-present ☐ In question	E: Standard Hallway double door. W: " " painted white. S: 1 veneer door to 209.
LIGHTING:	☐ Incandescent/Type A ☐ Incandescent/Type B ☒ CMU/Sconce ☐ Other:	Intact ☐ Intact ☐ Intact ☐ Intact Destroyed Destroyed Destroyed Destroyed	☐ 1900-1912 ☐ 1913-1933 ☒ 1934-present ☐ In question	
HEATING/ VENTILATION PLUMBING:	☐ Radiators ☐ Vents/Fans ☐ Sink/Toilet/Urinal ☐ Other:	Intact ☐ Intact ☐ Intact ☐ Intact Destroyed Destroyed Destroyed Destroyed	☐ 1900-1912 ☐ 1913-1933 ☐ 1934-present ☐ In question	
MISCELLANEOUS:		Good ☐ Fair ☐ Poor ☐ Destroyed	☐ 1900-1912 ☐ 1913-1933 ☐ 1934-present ☐ In question	"Coast Guard fire box": Stencilled above fire-box, S. wall. fire-hole in semi-circular metal mount.
SUMMARY:		Good ☒ Fair ☐ Poor ☐ Destroyed	☒ 1900-1912 ☐ 1913-1933 ☒ 1934-present ☐ In question	ARCHITECTURAL SIGNIFICANCE: Most ☐ Some ☒ Minor ☐ Negligible ☐

PHOTOGRAPHS: ① view East

ROOM NO. H204



ROOM NO: 4205

LAST KNOWN USE: Corridor

SQUARE FEET: 213

CEILING HEIGHT:

DATE: 11 Nov. 1985

	FINISHES:	CONDITION:	DATE:	NOTES:
FLOOR:	☒ Tile/Concrete ☒ Resilient ☐ Wood ☐ Other:	Good Fair Poor Destroyed	☒ 1900-1912 ☐ 1913-1933 ☐ 1934-present ☒ In question	Indoleum over standard
BASE:	☐ Tile/Concrete ☐ Resilient ☐ Wood ☒ Other: Standard	Good Fair Poor Destroyed	☒ 1900-1912 ☐ 1913-1933 ☐ 1934-present ☐ In question	
WALLS:	☒ Plaster ☐ Partitions ☐ Tile Wainscot ☐ Other:	Good Fair Poor Destroyed	☒ 1900-1912 ☐ 1913-1933 ☐ 1934-present ☐ In question	
CEILING:	☒ Plaster ☐ Acoustic panels ☐ Cove ☐ Other:	Good Fair Poor Destroyed	☒ 1900-1912 ☐ 1913-1933 ☐ 1934-present ☐ In question	2 pairs standard hallway double doors: fair cond. doors to rooms: see indiv. forms.
DOORS/ OPENINGS:	☒ Wood/Glass Panelled ☐ Wood Veneer ☐ Galvanized Metal ☐ Other:	Good Fair Poor Destroyed	☒ 1900-1912 ☐ 1913-1933 ☐ 1934-present ☐ In question	w/out shade.
LIGHTING:	☐ Incandescent/Type A ☐ Incandescent/Type B ☒ CML/Sconce ☐ Other:	Intact Intact Intact Intact Destroyed Destroyed Destroyed Destroyed	☐ 1900-1912 ☐ 1913-1933 ☒ 1934-present ☐ In question	
HEATING/ VENTILATION PLUMBING:	☐ Radiators ☐ Vents/Fans ☐ Sink/Toilet/Urinal ☐ Other:	Intact Intact Intact Intact Destroyed Destroyed Destroyed Destroyed	☐ 1900-1912 ☐ 1913-1933 ☐ 1934-present ☐ In question	
MISCELLANEOUS:		Good Fair Poor Destroyed	☐ 1900-1912 ☐ 1913-1933 ☐ 1934-present ☒ In question	Fire-hose in glass cabinet. Fire alarm. Fire extinguisher. S. wall.
SUMMARY:		Good Fair Poor Destroyed	☒ 1900-1912 ☐ 1913-1933 ☒ 1934-present ☒ In question	ARCHITECTURAL SIGNIFICANCE: Most ☐ Some ☒ Minor ☐ Negligible ☐

PHOTOGRAPHS: ① View East



ROOM NO: H205A		LAST KNOWN USE: closet		SQUARE FEET: 28		CEILING HEIGHT:		DATE: 11 Nov. 1985	
		FINISHES:		CONDITION:		DATE:		NOTES:	
FLOOR:		☒ Tile/Concrete Resilient	☒ Good	☒	☒	1900-1912			
		☐ Wood	☐ Fair	☐	☐	1913-1933			
		☒ Other: <i>Standard</i>	☐ Poor	☐	☐	1934-present			
			☐ Destroyed	☐	☐	In question			
BASE:		☒ Tile/Concrete Resilient	☒ Good	☒	☒	1900-1912			
		☐ Wood	☐ Fair	☐	☐	1913-1933			
		☒ Other: <i>Standard</i>	☐ Poor	☐	☐	1934-present			
			☐ Destroyed	☐	☐	In question			
WALLS:		☒ Plaster Partitions	☒ Good	☒	☒	1900-1912			<i>shelve supports.</i>
		☐ Tile Wainscot	☐ Fair	☐	☐	1913-1933			
		☐ Other:	☐ Poor	☐	☐	1934-present			
			☐ Destroyed	☐	☐	In question			
CEILING:		☒ Plaster	☒ Good	☒	☒	1900-1912			
		☐ Acoustic panels	☐ Fair	☐	☐	1913-1933			
		☐ Cove	☐ Poor	☐	☐	1934-present			
		☐ Other:	☐ Destroyed	☐	☐	In question			
DOORS/ OPENINGS:		☒ Wood/Glass Panelled	☒ Good	☒	☒	1900-1912			<i>Ghost of inventory plague on inside. Housing for padlock.</i>
		☐ Wood Veneer	☐ Fair	☐	☐	1913-1933			
		☐ Galvanized Metal	☐ Poor	☐	☐	1934-present			
		☐ Other:	☐ Destroyed	☐	☐	In question			
LIGHTING:		☐ Incandescent/Type A	☐ Intact	☐	☐	1900-1912			
		☐ Incandescent/Type B	☐ Intact	☐	☐	1913-1933			
		☒ CML Sconce	☐ Intact	☐	☐	1934-present			
		☐ Other:	☐ Intact	☐	☐	In question			
HEATING/ VENTILATION PLUMBING:		☐ Radiators	☐ Intact	☐	☐	1900-1912			
		☐ Vents/Fans	☐ Intact	☐	☐	1913-1933			
		☐ Sink/Toilet/Urinal	☐ Intact	☐	☐	1934-present			
		☐ Other:	☐ Intact	☐	☐	In question			
MISCELLANEOUS:		☐	☐ Good	☐	☐	1900-1912			
		☐	☐ Fair	☐	☐	1913-1933			
		☐	☐ Poor	☐	☐	1934-present			
		☐	☐ Destroyed	☐	☐	In question			
SUMMARY:		☒	☒ Good	☒	☒	1900-1912			ARCHITECTURAL SIGNIFICANCE:
		☒	☐ Fair	☐	☐	1913-1933			
		☐	☐ Poor	☐	☐	1934-present			
		☐	☐ Destroyed	☐	☐	In question			☒ Negligible

PHOTOGRAPHS:

ROOM NO. 4205A

ROOM NO: H205B LAST KNOWN USE: closet SQUARE FEET: 28 CEILING HEIGHT: DATE: 11 Nov. 1985

	FINISHES:	CONDITION:	DATE:	NOTES:
FLOOR:	☒ Tile/Concrete ☐ Resilient ☐ Wood ☒ Other: <i>Standard</i>	☒ Good ☐ Fair ☐ Poor ☐ Destroyed	☒ 1900-1912 ☐ 1913-1933 ☐ 1934-present ☐ In question	
BASE:	☐ Tile/Concrete ☐ Resilient ☐ Wood ☒ Other: <i>Standard</i>	☒ Good ☐ Fair ☐ Poor ☐ Destroyed	☒ 1900-1912 ☐ 1913-1933 ☐ 1934-present ☐ In question	
WALLS:	☒ Plaster ☐ Partitions ☐ Tile Wainscot ☐ Other:	☒ Good ☐ Fair ☐ Poor ☐ Destroyed	☒ 1900-1912 ☐ 1913-1933 ☐ 1934-present ☐ In question	
CEILING:	☒ Plaster ☐ Acoustic panels ☐ Cove ☐ Other:	☒ Good ☐ Fair ☐ Poor ☐ Destroyed	☒ 1900-1912 ☐ 1913-1933 ☐ 1934-present ☐ In question	
DOORS/ OPENINGS:	☒ Wood/Glass Panelled ☐ Wood Veneer ☐ Galvanized Metal ☐ Other:	☒ Good ☐ Fair ☐ Poor ☐ Destroyed	☒ 1900-1912 ☐ 1913-1933 ☐ 1934-present ☐ In question	Type-written inventory in frame of inside of door: * INVENTORY *
LIGHTING:	☐ Incandescent/Type A ☐ Incandescent/Type B ☒ CMU/Sconce ☐ Other:	☐ Intact ☐ Intact ☐ Intact ☐ Intact ☐ Destroyed ☐ Destroyed ☐ Destroyed ☐ Destroyed	☐ 1900-1912 ☐ 1913-1933 ☒ 1934-present ☐ In question	002 ... 1 Soda acid ... 2 1 1/2" hose ... 2 lengths Battle lanterns ... 2 Crow bar ... 1 Sledge hammer ... 1 Punch bar ... 1 Pole hook ... 1
HEATING/ VENTILATION PLUMBING:	☐ Radiators ☐ Vents/Fans ☐ Sink/Toilet/Urinal ☐ Other:	☐ Intact ☐ Intact ☐ Intact ☐ Intact ☐ Destroyed ☐ Destroyed ☐ Destroyed	☐ 1900-1912 ☐ 1913-1933 ☐ 1934-present ☐ In question	All purpose noggly ... 2 spanner wrench ... 2
MISCELLANEOUS:		☐ Good ☐ Fair ☐ Poor ☐ Destroyed	☐ 1900-1912 ☐ 1913-1933 ☐ 1934-present ☒ In question	
SUMMARY:		☒ Good ☐ Fair ☐ Poor ☐ Destroyed	☒ 1900-1912 ☐ 1913-1933 ☐ 1934-present ☒ In question	ARCHITECTURAL SIGNIFICANCE:
				Most Some Minor Negligible

ROOM NO: I 201 LAST KNOWN USE: Hallway

SQUARE FEET:

CEILING HEIGHT:

DATE: 12 Nov. 1985

	FINISHES:	CONDITION:	DATE:	NOTES:
FLOOR:	☒ Tile/Concrete ☒ Resilient ☐ Wood ☐ Other:	Good Fair Poor Destroyed	☒ 1900-1912 ☐ 1913-1933 ☐ 1934-present ☐ In question	Undeclared over standard.
BASE:	☐ Tile/Concrete ☐ Resilient ☐ Wood ☒ Other: <u>Standard</u>	Good Fair Poor Destroyed	☒ 1900-1912 ☐ 1913-1933 ☐ 1934-present ☐ In question	
WALLS:	☒ Plaster ☐ Partitions ☐ Tile Mainscot ☐ Other:	Good Fair Poor Destroyed	☒ 1900-1912 ☐ 1913-1933 ☐ 1934-present ☐ In question	
CEILING:	☒ Plaster ☐ Acoustic panels ☐ Cove ☐ Other:	Good Fair Poor Destroyed	☒ 1900-1912 ☐ 1913-1933 ☐ 1934-present ☐ In question	
DOORS/ OPENINGS:	☒ Wood/Glass Panelled ☐ Wood Veneer ☒ Galvanized Metal ☐ Other:	Good Fair Poor Destroyed	☒ 1900-1912 ☐ 1913-1933 ☐ 1934-present ☐ In question	1 metal door w/ wire glass light. - light is approx. 10" sq., red overpaint. 1 pr. double inward doors to hall painted white (standard hallway doors)
LIGHTING:	☐ Incandescent/Type A ☐ Incandescent/Type B ☒ (GML) Sconce ☐ Other:	Intact Intact Intact Intact Destroyed Destroyed Destroyed Destroyed	☐ 1900-1912 ☐ 1913-1933 ☒ 1934-present ☐ In question	
HEATING/ VENTILATION PLUMBING:	☒ Radiators ☐ Vents/Fans ☐ Sink/Toilet/Urinal ☐ Other:	Intact Intact Intact Intact Destroyed Destroyed Destroyed	☒ 1900-1912 ☐ 1913-1933 ☐ 1934-present ☐ In question	
MISCELLANEOUS:		Good Fair Poor Destroyed	☐ 1900-1912 ☐ 1913-1933 ☐ 1934-present ☐ In question	
SUMMARY:		Good Fair Poor Destroyed	☒ 1900-1912 ☐ 1913-1933 ☒ 1934-present ☒ In question	ARCHITECTURAL SIGNIFICANCE: Most ☒ Some ☐ Minor ☐ Negligible ☐

PHOTOGRAPHS: ① View West ② View East ③ View Northwest ④ Southeast ROOM NO. I 201



ROOM NO: I202 LAST KNOWN USE: toilet SQUARE FEET: CEILING HEIGHT: DATE: 12 Nov. 1985


	FINISHES:	CONDITION:	DATE:	NOTES:
FLOOR:	☒ Tile/Concrete ☐ Resilient ☐ Wood ☐ Other:	Good Fair Poor Destroyed	☒ 1900-1912 ☐ 1913-1933 ☐ 1934-present ☐ In question	
BASE:	☒ Tile/Concrete ☐ Resilient ☐ Wood ☐ Other:	Good Fair Poor Destroyed	☒ 1900-1912 ☐ 1913-1933 ☐ 1934-present ☐ In question	
WALLS:	☐ Plaster ☐ Partitions ☒ Tile Wainscot ☐ Other:	Good Fair Poor Destroyed	☒ 1900-1912 ☐ 1913-1933 ☐ 1934-present ☐ In question	Tile destroyed in S.E. stall.
CEILING:	☒ Plaster ☐ Acoustic panels ☐ Cove ☐ Other:	Good Fair Poor Destroyed	☒ 1900-1912 ☐ 1913-1933 ☐ 1934-present ☐ In question	
DOORS/ OPENINGS:	☒ Wood/Glass Panelled ☐ Wood Veneer ☒ Galvanized Metal ☐ Other:	Good Fair Poor Destroyed	☒ 1900-1912 ☐ 1913-1933 ☐ 1934-present ☐ In question	Marble window surround.
LIGHTING:	☐ Incandescent/Type A ☐ Incandescent/Type B ☒ CMJ/Sconce ☐ Other:	Destroyed Destroyed Destroyed Destroyed	☐ 1900-1912 ☐ 1913-1933 ☐ 1934-present ☒ In question	1 wall-hung sectional radiator. 2 toilets. 2 sinks - pipe mounted basins.
HEATING/ VENTILATION PLUMBING:	☒ Radiators ☐ Vents/Fans ☒ Sink/Toilet/Urinal ☐ Other:	Destroyed Destroyed Destroyed Destroyed	☒ 1900-1912 ☐ 1913-1933 ☐ 1934-present ☐ In question	
MISCELLANEOUS:		Good Fair Poor Destroyed	☐ 1900-1912 ☐ 1913-1933 ☐ 1934-present ☐ In question	2 Marble stalls, wood doors: poor cond.
SUMMARY:		Good Fair Poor Destroyed	☒ 1900-1912 ☐ 1913-1933 ☐ 1934-present ☐ In question	ARCHITECTURAL SIGNIFICANCE: Most ☐ Some ☐ Minor ☒ Negligible ☐

PHOTOGRAPHS:

① View Southeast

② Sinks, west wall.

ROOM NO. I202

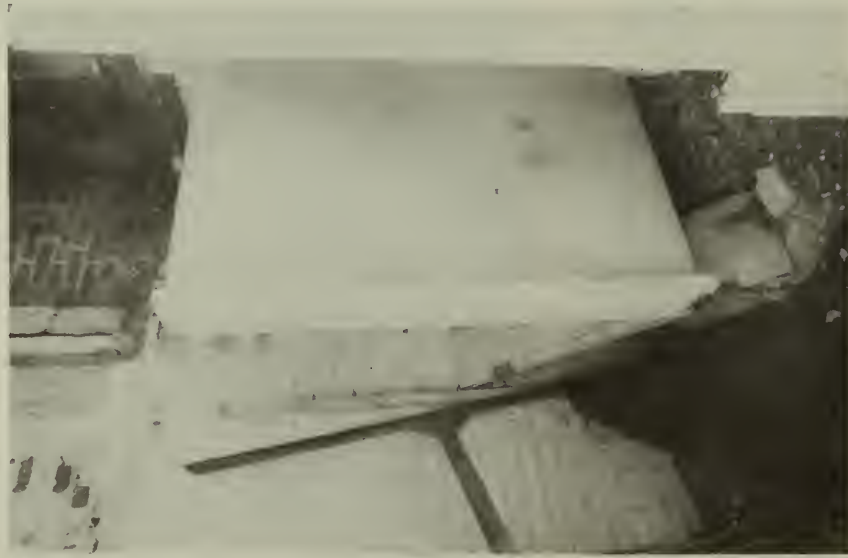

ROOM NO: I203	LAST KNOWN USE: Slop room	SQUARE FEET:	CEILING HEIGHT:	DATE:	NOTES:
FLOOR:	☒ Tile/Concrete ☐ Resilient ☐ Wood ☐ Other:	☒ Good ☐ Fair ☐ Poor ☐ Destroyed	☒ 1900-1912 ☐ 1913-1933 ☐ 1934-present ☐ In question	5 th fl. metal plate in floor.	
BASE:	☒ Tile/Concrete ☐ Resilient ☐ Wood ☐ Other:	☒ Good ☐ Fair ☐ Poor ☐ Destroyed	☒ 1900-1912 ☐ 1913-1933 ☐ 1934-present ☐ In question		
WALLS:	☐ Plaster ☐ Partitions ☒ Tile Wainscot ☐ Other:	☒ Good ☐ Fair ☐ Poor ☐ Destroyed	☒ 1900-1912 ☐ 1913-1933 ☐ 1934-present ☐ In question	Plaster above wainscot = fair. Exterior wall of Administration Bldg. exposed on west wall. South wall, evidence of pipe removal	
CEILING:	☒ Plaster ☐ Acoustic panels ☐ Cove ☐ Other:	☒ Good ☐ Fair ☐ Poor ☐ Destroyed	☒ 1900-1912 ☐ 1913-1933 ☐ 1934-present ☐ In question		
DOORS/ OPENINGS:	☒ Wood/Glass Panelled ☒ Wood Veneer ☐ Galvanized Metal ☐ Other:	☒ Good ☐ Fair ☐ Poor ☐ Destroyed	☒ 1900-1912 ☐ 1913-1933 ☐ 1934-present ☐ In question	Marble surround.	
LIGHTING:	☐ Incandescent/Type A ☐ Incandescent/Type B ☒ CML Sconce ☐ Other:	☐ Intact ☐ Intact ☐ Intact ☐ Intact ☐ Destroyed ☐ Destroyed ☐ Destroyed ☐ Destroyed	☐ 1900-1912 ☐ 1913-1933 ☒ 1934-present ☐ In question		
HEATING/ VENTILATION PLUMBING:	☐ Radiators ☐ Vents/Fans ☐ Sink/Toilet/Urinal ☐ Other:	☐ Intact ☐ Intact ☐ Intact ☐ Intact ☐ Destroyed ☐ Destroyed ☐ Destroyed ☐ Destroyed	☐ 1900-1912 ☐ 1913-1933 ☐ 1934-present ☐ In question		
MISCELLANEOUS:		☐ Good ☐ Fair ☐ Poor ☐ Destroyed	☐ 1900-1912 ☐ 1913-1933 ☐ 1934-present ☐ In question	1 shelf above tile: S. wall.	
SUMMARY:		☒ Good ☐ Fair ☐ Poor ☐ Destroyed	☒ 1900-1912 ☐ 1913-1933 ☒ 1934-present ☐ In question	ARCHITECTURAL SIGNIFICANCE: Most Some Minor ☒ Negligible	

PHOTOGRAPHS: ① View South



ROOM NO: 301

LAST KNOWN USE: unknown

143


SQUARE FEET:

CEILING HEIGHT: 7'-6 1/2" DATE:

12 Nov. 1985

	FINISHES:	CONDITION:	DATE:	NOTES:
FLOOR:	☒ Tile/Concrete ☒ Resilient ☒ Wood ☒ Other: standard	☐ Good ☒ Fair ☐ Poor ☐ Destroyed	☒ 1900-1912 ☐ 1913-1933 ☐ 1934-present ☐ In question	
BASE:	☐ Tile/Concrete ☐ Resilient ☐ Wood ☒ Other: standard	☐ Good ☒ Fair ☐ Poor ☐ Destroyed	☒ 1900-1912 ☐ 1913-1933 ☐ 1934-present ☐ In question	
WALLS:	☒ Plaster ☐ Partitions ☐ Tile Mainscot ☐ Other:	☐ Good ☐ Fair ☒ Poor ☐ Destroyed	☒ 1900-1912 ☐ 1913-1933 ☐ 1934-present ☐ In question	Holes in structural tile: N. & W. walls.
CEILING:	☒ Plaster ☐ Acoustic panels ☐ Cove ☐ Other	☐ Good ☐ Fair ☐ Poor ☒ Destroyed	☒ 1900-1912 ☐ 1913-1933 ☐ 1934-present ☐ In question	
DOORS/ OPENINGS:	☒ Wood/Glass Panelled ☒ Wood Veneer ☐ Galvanized Metal ☐ Other:	☐ Good ☐ Fair ☒ Poor ☐ Destroyed	☒ 1900-1912 ☐ 1913-1933 ☐ 1934-present ☐ In question	
LIGHTING:	☒ Incandescent/Type A ☐ Incandescent/Type B ☒ CML/Sconce ☐ Other:	☐ Intact ☐ Intact ☐ Intact ☐ Intact ☐ Destroyed ☐ Destroyed ☐ Destroyed ☐ Destroyed	☐ 1900-1912 ☐ 1913-1933 ☒ 1934-present ☐ In question	1 sconce w/out shade. 1 incandescent A: white opaque glass globe w/ gold pattern.
HEATING/ VENTILATION PLUMBING:	☒ Radiators ☐ Vents/Fans ☐ Sink/Toilet/Urinal ☐ Other:	☐ Intact ☐ Intact ☐ Intact ☐ Intact ☐ Destroyed ☐ Destroyed ☐ Destroyed ☐ Destroyed	☒ 1900-1912 ☐ 1913-1933 ☐ 1934-present ☐ In question	
MISCELLANEOUS:		☐ Good ☐ Fair ☐ Poor ☐ Destroyed	☐ 1900-1912 ☐ 1913-1933 ☐ 1934-present ☐ In question	"308" stencilled on door.
SUMMARY:		☐ Good ☐ Fair ☒ Poor ☐ Destroyed	☒ 1900-1912 ☐ 1913-1933 ☒ 1934-present ☐ In question	ARCHITECTURAL SIGNIFICANCE: Most Some Minor Negligible

PHOTOGRAPHS: ① View Northwest ② View South

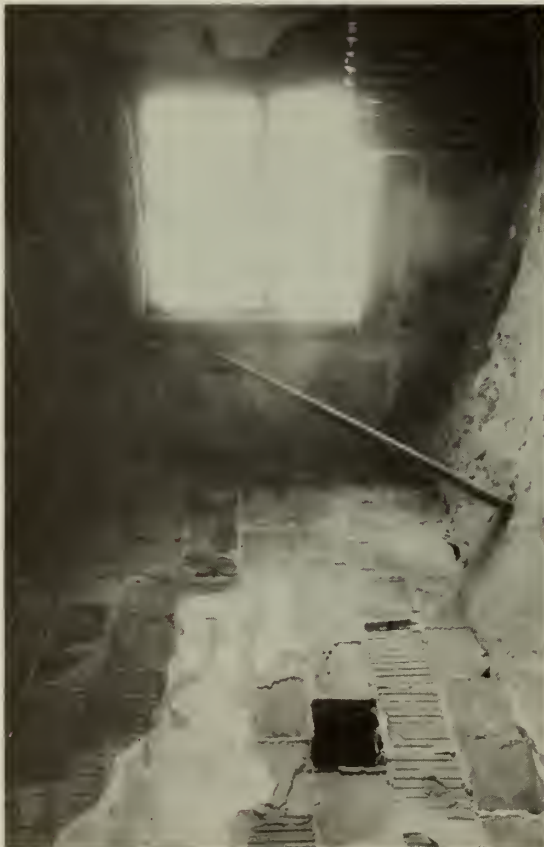


ROOM NO: 302 LAST KNOWN USE: *unknown* SQUARE FEET: 140 CEILING HEIGHT: DATE: 12 Nov. 1985

		FINISHES:	CONDITION:	DATE:	NOTES:
FLOOR:	☒ Tile/Concrete ☒ Resilient ☒ Wood ☒ Other: <i>Standard</i>	☒ Good ☒ Fair ☐ Poor ☐ Destroyed	☒ 1900-1912 ☐ 1913-1933 ☐ 1934-present ☐ In question		
BASE:	☒ Tile/Concrete ☒ Resilient ☒ Wood ☒ Other: <i>Standard</i>	☒ Good ☒ Fair ☐ Poor ☐ Destroyed	☒ 1900-1912 ☐ 1913-1933 ☐ 1934-present ☐ In question		
WALLS:	☒ Plaster ☒ Partitions ☒ Tile Wainscot ☒ Other:	☒ Good ☒ Fair ☐ Poor ☐ Destroyed	☒ 1900-1912 ☐ 1913-1933 ☐ 1934-present ☐ In question	<i>Structural tile exposed: N. end.</i>	
CEILING:	☒ Plaster ☒ Acoustic panels ☒ Cove ☒ Other:	☒ Good ☐ Fair ☒ Poor ☐ Destroyed	☒ 1900-1912 ☐ 1913-1933 ☐ 1934-present ☐ In question		
DOORS/OPENINGS:	☒ Wood/Glass Panelled ☒ Wood Veneer ☒ Galvanized Metal ☒ Other:	☒ Good ☐ Fair ☐ Poor ☐ Destroyed	☒ 1900-1912 ☐ 1913-1933 ☐ 1934-present ☐ In question		
LIGHTING:	☒ Incandescent/Type A ☒ Incandescent/Type B ☒ CML <i>(Sconce)</i> ☒ Other:	☐ Intact ☐ Intact ☐ Intact ☐ Intact ☐ Destroyed ☐ Destroyed ☐ Destroyed ☐ Destroyed	☐ 1900-1912 ☐ 1913-1933 ☒ 1934-present ☐ In question	<i>1 white glass globe w/ gold pattern. 2 scones w/ glass shades.</i>	
HEATING/VENTILATION/PLUMBING:	☒ Radiators ☒ Vents/Fans ☒ Sink/Toilet/Urinal ☒ Other:	☐ Intact ☐ Intact ☐ Intact ☐ Intact ☐ Destroyed ☐ Destroyed ☐ Destroyed	☒ 1900-1912 ☐ 1913-1933 ☐ 1934-present ☐ In question		
MISCELLANEOUS:		☐ Good ☐ Fair ☐ Poor ☐ Destroyed	☐ 1900-1912 ☐ 1913-1933 ☐ 1934-present ☐ In question	<i>"306" stencilled on door. "No Smoking" stencilled on wall.</i>	
SUMMARY:		☒ Good ☒ Fair ☐ Poor ☐ Destroyed	☒ 1900-1912 ☐ 1913-1933 ☒ 1934-present ☐ In question	ARCHITECTURAL SIGNIFICANCE: ☐ Most ☒ Some ☐ Minor ☐ Negligible	

PHOTOGRAPHS: ① View North

② View South

ROOM NO. 302

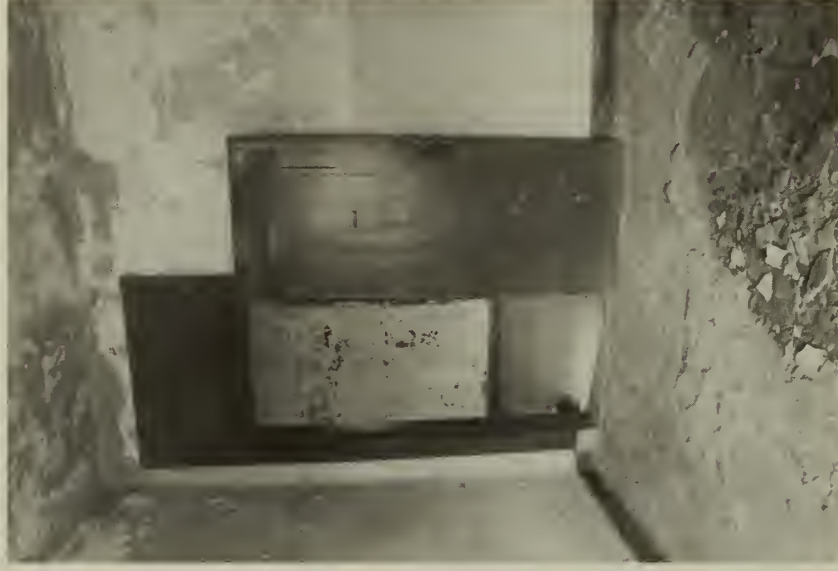

ROOM NO:	LAST KNOWN USE:	SQUARE FEET:	CEILING HEIGHT:	DATE:	NOTES:
303	Bathroom	75		12 Nov. 1985	
FLOOR:	FINISHES:	CONDITION:	DATE:		
	☒ Tile/Concrete Resilient	☒ Good	☒ 1900-1912		
	☐ Wood	☐ Fair	☐ 1913-1933		
	☐ Other:	☐ Poor	☐ 1934-present		
		☐ Destroyed	☐ In question		drain in floor.
BASE:	☒ Tile/Concrete Resilient	☒ Good	☒ 1900-1912		
	☐ Wood	☐ Fair	☐ 1913-1933		
	☐ Other:	☐ Poor	☐ 1934-present		
		☐ Destroyed	☐ In question		
WALLS:	☐ Plaster Partitions	☒ Good	☒ 1900-1912		
	☒ Tile Wainscot	☐ Fair	☐ 1913-1933		
	☐ Other:	☐ Poor	☐ 1934-present		
		☐ Destroyed	☐ In question		Plaster above wainscot: fair cond.
CEILING:	☒ Plaster	☒ Good	☒ 1900-1912		
	☐ Acoustic panels	☐ Fair	☐ 1913-1933		
	☐ Cove	☐ Poor	☐ 1934-present		
	☐ Other:	☐ Destroyed	☐ In question		
DOORS/ OPENINGS:	☒ Wood/Glass Panelled	☒ Good	☒ 1900-1912		
	☒ Wood Veneer	☐ Fair	☐ 1913-1933		
	☐ Galvanized Metal	☐ Poor	☐ 1934-present		
	☐ Other:	☐ Destroyed	☐ In question		wood door-stop. Marble door and window surrounds.
LIGHTING:	☐ Incandescent/Type A	☐ Intact	☐ 1900-1912		
	☐ Incandescent/Type B	☐ Intact	☐ 1913-1933		
	☒ CML Sconce	☐ Intact	☒ 1934-present		1 sconce. 1 CML.
	☐ Other:	☐ Intact	☐ In question		
HEATING/ VENTILATION PLUMBING:	☒ Radiators	☐ Intact	☒ 1900-1912		
	☐ Vents/Fans	☐ Intact	☐ 1913-1933		
	☒ Sink/Toilet/Urinal	☐ Intact	☐ 1934-present		1 toilet. 1 central-pedestal sink. 1 tub w/ shower plumbing.
	☐ Other: tub	☐ Intact	☐ In question		
MISCELLANEOUS:		☒ Good	☐ 1900-1912		
		☐ Fair	☐ 1913-1933		
		☐ Poor	☐ 1934-present		
		☐ Destroyed	☐ In question		pipes from removed plumbing fixture: E. wall. "304" stencilled on door.
SUMMARY:		☒ Good	☒ 1900-1912		
		☐ Fair	☒ 1913-1933		
		☐ Poor	☒ 1934-present		
		☐ Destroyed	☐ In question		
ARCHITECTURAL SIGNIFICANCE:				Most Some Minor Negligible	

PHOTOGRAPHS: ① View North

② View South

ROOM NO. 303



ROOM NO: 304 LAST KNOWN USE: Toilet SQUARE FEET: 68 CEILING HEIGHT: DATE: 12 Nov. 1985

	FINISHES:	CONDITION:	DATE:	NOTES:
FLOOR:	☒ Tile/Concrete ☐ Resilient ☐ Wood ☐ Other:	☒ Good ☐ Fair ☐ Poor ☐ Destroyed	☒ 1900-1912 ☐ 1913-1933 ☐ 1934-present ☐ In question	
BASE:	☒ Tile/Concrete ☐ Resilient ☐ Wood ☐ Other:	☒ Good ☐ Fair ☐ Poor ☐ Destroyed	☒ 1900-1912 ☐ 1913-1933 ☐ 1934-present ☐ In question	
WALLS:	☐ Plaster ☐ Partitions ☒ Tile Wainscot ☐ Other:	☒ Good ☐ Fair ☐ Poor ☐ Destroyed	☒ 1900-1912 ☐ 1913-1933 ☐ 1934-present ☐ In question	
CEILING:	☒ Plaster ☐ Acoustic panels ☐ Cove ☐ Other:	☒ Good ☐ Fair ☐ Poor ☐ Destroyed	☒ 1900-1912 ☐ 1913-1933 ☐ 1934-present ☐ In question	Non-opening skylight w/ wire safety-glass
DOORS/ OPENINGS:	☐ Wood/Glass Panelled ☒ Wood Veneer 2 ☐ Galvanized Metal ☐ Other:	☐ Good ☒ Fair ☐ Poor ☐ Destroyed	☒ 1900-1912 ☐ 1913-1933 ☐ 1934-present ☐ In question	Marble surrounds - E. door missing upper piece.
LIGHTING:	☐ Incandescent/Type A ☐ Incandescent/Type B ☒ CML/Sconce ☐ Other:	☐ Intact ☐ Intact ☐ Intact ☐ Intact ☐ Destroyed ☐ Destroyed ☐ Destroyed ☐ Destroyed	☐ 1900-1912 ☐ 1913-1933 ☒ 1934-present ☐ In question	
HEATING/ VENTILATION PLUMBING:	☒ Radiators ☐ Vents/Fans ☒ Sink/Toilet/Urinal ☐ Other:	☐ Intact ☐ Intact ☐ Intact ☐ Intact ☐ Destroyed ☐ Destroyed ☐ Destroyed ☐ Destroyed	☒ 1900-1912 ☒ 1913-1933 ☐ 1934-present ☐ In question	1 slop sink w/ faucets removed: E. wall. 1 toilet: cracked tank. 1 wall-hung sink w/ 1 faucet and ceramic waste plunger. ghost of mirror or cabinet above sink. Door stencilled "302".
MISCELLANEOUS:		☐ Good ☐ Fair ☐ Poor ☐ Destroyed	☐ 1900-1912 ☐ 1913-1933 ☐ 1934-present ☐ In question	
SUMMARY:		☒ Good ☐ Fair ☐ Poor ☐ Destroyed	☒ 1900-1912 ☐ 1913-1933 ☐ 1934-present ☐ In question	ARCHITECTURAL SIGNIFICANCE: Most Some ☒ Minor Negligible

PHOTOGRAPHS:

① East

② West

③ Northeast

ROOM NO. 304



ROOM NO: 305

LAST KNOWN USE: *Sterilizing room*

164

SQUARE FEET:

CEILING HEIGHT: 9'-10³/₄"

DATE: 12 Nov. 1985

FINISHES:		CONDITION:	DATE:	NOTES:
FLOOR:	☒ Tile/Concrete ☐ Resilient ☐ Wood ☐ Other:	☒ Good ☐ Fair ☐ Poor ☐ Destroyed	☒ 1900-1912 ☐ 1913-1933 ☐ 1934-present ☐ In question	
BASE:	☒ Tile/Concrete ☐ Resilient ☐ Wood ☐ Other:	☒ Good ☐ Fair ☐ Poor ☐ Destroyed	☒ 1900-1912 ☐ 1913-1933 ☐ 1934-present ☐ In question	
WALLS:	☐ Plaster ☐ Partitions ☒ Tile Mainscot ☐ Other:	☒ Good ☐ Fair ☐ Poor ☐ Destroyed	☒ 1900-1912 ☐ 1913-1933 ☐ 1934-present ☐ In question	
CEILING:	☒ Plaster ☐ Acoustic panels ☐ Cove ☐ Other:	☒ Good ☐ Fair ☐ Poor ☐ Destroyed	☒ 1900-1912 ☐ 1913-1933 ☐ 1934-present ☐ In question	<i>staylight w/ wire glass: 1 missing pane, hardware intact.</i>
DOORS/ OPENINGS:	☒ Wood/Glass Panelled ☐ Wood Veneer ☐ Galvanized Metal ☐ Other:	☒ Good ☐ Fair ☐ Poor ☐ Destroyed	☒ 1900-1912 ☐ 1913-1933 ☐ 1934-present ☐ In question	<i>door to 306 has marble surround.</i>
LIGHTING:	☐ Incandescent/Type A ☐ Incandescent/Type B ☒ CMJ/Sconce ☐ Other:	☐ Intact ☐ Intact ☐ Intact ☐ Intact ☐ Destroyed ☐ Destroyed ☐ Destroyed ☐ Destroyed	☐ 1900-1912 ☐ 1913-1933 ☒ 1934-present ☐ In question	
HEATING/ VENTILATION PLUMBING:	☒ Radiators ☐ Vents/Fans ☒ Sink/Toilet/Urinal ☐ Other:	☐ Intact ☐ Intact ☐ Intact ☐ Intact ☐ Destroyed ☐ Destroyed ☐ Destroyed ☐ Destroyed	☒ 1900-1912 ☒ 1913-1933 ☐ 1934-present ☐ In question	<i>1 medical double front pedestal sink - 2 basins w/ central indentation + knee lever.</i>
MISCELLANEOUS:		☐ Good ☐ Fair ☐ Poor ☐ Destroyed	☐ 1900-1912 ☐ 1913-1933 ☐ 1934-present ☐ In question	<i>wood shelf on metal bracket w/ ghost of 24"x18" rectangle above: w. wall.</i>
SUMMARY:		☒ Good ☐ Fair ☐ Poor ☐ Destroyed	☒ 1900-1912 ☐ 1913-1933 ☐ 1934-present ☐ In question	ARCHITECTURAL SIGNIFICANCE: ☒ Most ☐ Some ☐ Minor ☐ Negligible

PHOTOGRAPHS: ① view West ② view East ③ view Northeast

ROOM NO. 305



PHOTOGRAPHS:

④ Medical sink, Northeast corner

ROOM NO. 305




PHOTOGRAPHS:

ROOM NO. 305

ROOM NO: 306 LAST KNOWN USE: *operating room* SQUARE FEET: 311 CEILING HEIGHT: DATE: 12 Nov. 1985

	FINISHES:	CONDITION:	DATE:	NOTES:
FLOOR:	☒ Tile/Concrete ☐ Resilient ☐ Wood ☐ Other:	☒ Good ☐ Fair ☐ Poor ☐ Destroyed	☒ 1900-1912 ☐ 1913-1933 ☐ 1934-present ☐ In question	
BASE:	☒ Tile/Concrete ☐ Resilient ☐ Wood ☐ Other:	☒ Good ☐ Fair ☐ Poor ☐ Destroyed	☒ 1900-1912 ☐ 1913-1933 ☐ 1934-present ☐ In question	
WALLS:	☐ Plaster ☐ Partitions ☒ Tile Wainscot ☐ Other:	☒ Good ☐ Fair ☐ Poor ☐ Destroyed	☒ 1900-1912 ☐ 1913-1933 ☐ 1934-present ☐ In question	
CEILING:	☒ Plaster ☐ Acoustic panels ☐ Cove ☒ Other <i>skylight</i>	☒ Good ☐ Fair ☐ Poor ☐ Destroyed	☒ 1900-1912 ☐ 1913-1933 ☐ 1934-present ☐ In question	Hole in ceiling, NE corner. Skylight w/ wire safety glass: opening mechanism intact. Brackets for air-deflector on window. Marble surrounds.
DOORS/ OPENINGS:	☒ Wood/Glass Panelled ☒ Wood Veneer 2 ☐ Galvanized Metal ☐ Other:	☒ Good ☐ Fair ☐ Poor ☐ Destroyed	☒ 1900-1912 ☐ 1913-1933 ☐ 1934-present ☐ In question	
LIGHTING:	☐ Incandescent/Type A ☐ Incandescent/Type B ☐ CML/Sconce ☒ Other:	☐ Intact ☐ Intact ☐ Intact ☐ Intact ☐ Destroyed ☐ Destroyed ☐ Destroyed ☐ Destroyed	☒ 1900-1912 ☐ 1913-1933 ☐ 1934-present ☐ In question	2 bulbs hanging from wire electric cord. 1 operating-table lamp.
HEATING/ VENTILATION PLUMBING:	☒ Radiators ☐ Vents/Fans ☒ Sink/Toilet/Urinal ☐ Other:	☐ Intact ☐ Intact ☐ Intact ☐ Intact ☐ Destroyed ☐ Destroyed ☐ Destroyed	☒ 1900-1912 ☐ 1913-1933 ☐ 1934-present ☐ In question	1 "Clinic Brand" surgical sink w/ foot pedals.
MISCELLANEOUS:		☐ Good ☐ Fair ☐ Poor ☐ Destroyed	☐ 1900-1912 ☐ 1913-1933 ☐ 1934-present ☐ In question	6 pipe caps on west wall, 2 beside sink on east wall. Metal bolts, w. wall, above wainscot.
SUMMARY:		☒ Good ☐ Fair ☐ Poor ☐ Destroyed	☒ 1900-1912 ☐ 1913-1933 ☐ 1934-present ☐ In question	ARCHITECTURAL SIGNIFICANCE: ☒ Most ☐ Some ☐ Minor ☐ Negligible

PHOTOGRAPHS: ① View North ② View South ③ View Southeast ④ View West ROOM NO. 306

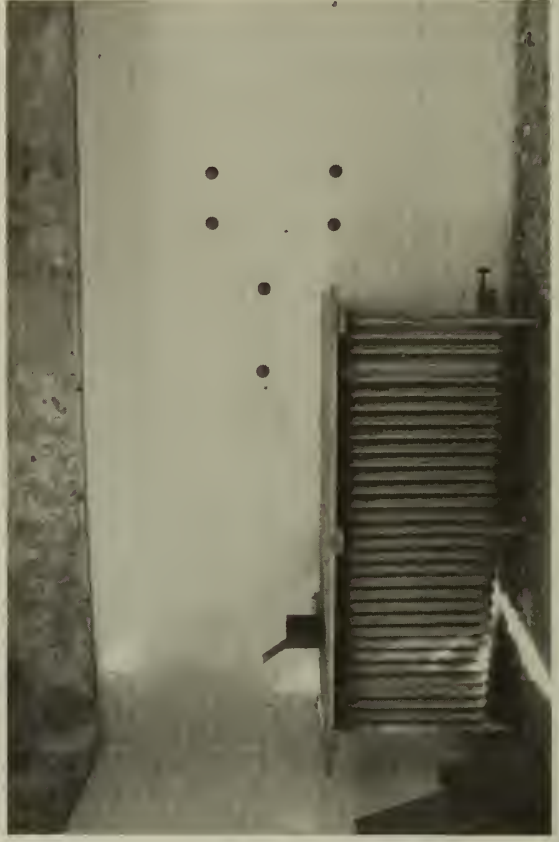

PHOTOGRAPHS: ⑤ Southwest corner ⑥ Operating lamp ⑦ Surgical sink ROOM NO. 306




PHOTOGRAPHS: ⑧ skylight

⑨ light fixture

⑩ light fixture

ROOM NO. 306

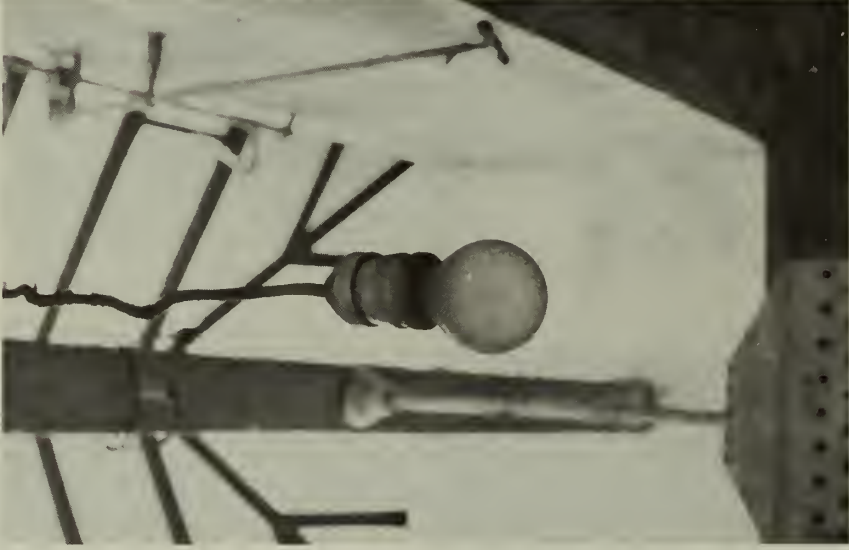

ROOM NO: 307/307C LAST KNOWN USE: unknown SQUARE FEET: 128

CEILING HEIGHT:

DATE: 11 Nov. 1985

	FINISHES:	CONDITION:	DATE:	NOTES:
FLOOR:	☐ Tile/Concrete ☒ Resilient ☐ Wood ☒ Other: <i>Standard</i>	☐ Good ☒ Fair ☐ Poor ☐ Destroyed	☒ 1900-1912 ☐ 1913-1933 ☐ 1934-present ☐ In question	
BASE:	☒ Tile/Concrete ☒ Resilient ☐ Wood ☒ Other: <i>Standard</i>	☐ Good ☒ Fair ☐ Poor ☐ Destroyed	☒ 1900-1912 ☐ 1913-1933 ☐ 1934-present ☐ In question	<i>Standard: S, E, and part of N walls. W wall + part of N wall = concrete.</i>
WALLS:	☒ Plaster ☐ Partitions ☐ Tile Wainscot ☐ Other:	☐ Good ☒ Fair ☐ Poor ☐ Destroyed	☒ 1900-1912 ☐ 1913-1933 ☒ 1934-present ☐ In question	
CEILING:	☒ Plaster ☐ Acoustic panels ☐ Cove ☐ Other:	☐ Good ☒ Fair ☐ Poor ☐ Destroyed	☒ 1900-1912 ☐ 1913-1933 ☐ 1934-present ☐ In question	
DOORS/ OPENINGS:	☒ Wood/Glass Panelled ☒ Wood Veneer ☒ Galvanized Metal ☐ Other:	☐ Good ☒ Fair ☐ Poor ☐ Destroyed	☒ 1900-1912 ☐ 1913-1933 ☒ 1934-present ☐ In question	<i>4-panel door to vestibule. Veneer door to closet.</i>
LIGHTING:	☒ Incandescent/Type A ☐ Incandescent/Type B ☒ CML/Sconce ☐ Other:	☐ Intact ☐ Intact ☐ Intact ☐ Intact ☐ Destroyed ☐ Destroyed ☐ Destroyed ☐ Destroyed	☐ 1900-1912 ☐ 1913-1933 ☒ 1934-present ☐ In question	<i>CML in closet - string pull.</i>
HEATING/ VENTILATION PLUMBING:	☒ Radiators ☐ Vents/Fans ☐ Sink/Toilet/Urinal ☐ Other:	☐ Intact ☐ Intact ☐ Intact ☐ Intact ☐ Destroyed ☐ Destroyed ☐ Destroyed	☒ 1900-1912 ☐ 1913-1933 ☐ 1934-present ☐ In question	
MISCELLANEOUS:		☐ Good ☐ Fair ☐ Poor ☐ Destroyed	☐ 1900-1912 ☐ 1913-1933 ☒ 1934-present ☐ In question	<i>"305" Stencilled on door.</i>
SUMMARY:		☐ Good ☒ Fair ☐ Poor ☐ Destroyed	☒ 1900-1912 ☐ 1913-1933 ☒ 1934-present ☐ In question	ARCHITECTURAL SIGNIFICANCE: Most Some ☒ Minor Negligible

PHOTOGRAPHS:

① View South

② View Southwest

③ View North


ROOM NO. 307



ROOM NO: 307A / 307B		LAST KNOWN USE: unknown		SQUARE FEET: 168		CEILING HEIGHT:		DATE: 12 Nov. 1986		page: 298	
FINISHES:		CONDITION:		DATE:		NOTES:					
FLOOR:	☒ Tile/Concrete ☒ Resilient ☒ Wood ☒ Other: <i>Standard</i>	☒ Good ☒ Fair ☒ Poor ☒ Destroyed	☒ 1900-1912 ☒ 1913-1933 ☒ 1934-present ☒ In question	closet - standard. Rest of room gray cementitious material.							
BASE:	☒ Tile/Concrete ☒ Resilient ☒ Wood ☒ Other: <i>Standard</i>	☒ Good ☒ Fair ☒ Poor ☒ Destroyed	☒ 1900-1912 ☒ 1913-1933 ☒ 1934-present ☒ In question	West wall: Ebony addition							
WALLS:	☒ Plaster ☒ Partitions ☒ Tile Wainscot ☒ Other:	☒ Good ☒ Fair ☒ Poor ☒ Destroyed	☒ 1900-1912 ☒ 1913-1933 ☒ 1934-present ☒ In question	Structural tile exposed: S. end.							
CEILING:	☒ Plaster ☒ Acoustic panels ☒ Cove ☒ Other:	☒ Good ☒ Fair ☒ Poor ☒ Destroyed	☒ 1900-1912 ☒ 1913-1933 ☒ 1934-present ☒ In question	Two 4-panel doors: 1 to closet, 1 to vestibule.							
DOORS/ OPENINGS:	☒ Wood/Glass Panelled ☒ Wood Veneer ☒ Galvanized Metal ☒ Other:	☒ Good ☒ Fair ☒ Poor ☒ Destroyed	☒ 1900-1912 ☒ 1913-1933 ☒ 1934-present ☒ In question								
LIGHTING:	☒ Incandescent/Type A ☒ Incandescent/Type B ☒ CFL/Sconce ☒ Other:	☒ Intact ☒ Intact ☒ Intact ☒ Intact ☒ Destroyed ☒ Destroyed ☒ Destroyed ☒ Destroyed	☒ 1900-1912 ☒ 1913-1933 ☒ 1934-present ☒ In question								
HEATING/ VENTILATION PLUMBING:	☒ Radiators ☒ Vents/Fans ☒ Sink/Toilet/Urinal ☒ Other:	☒ Intact ☒ Intact ☒ Intact ☒ Intact ☒ Destroyed ☒ Destroyed ☒ Destroyed ☒ Destroyed	☒ 1900-1912 ☒ 1913-1933 ☒ 1934-present ☒ In question								
MISCELLANEOUS:		☒ Good ☒ Fair ☒ Poor ☒ Destroyed	☒ 1900-1912 ☒ 1913-1933 ☒ 1934-present ☒ In question	"No smoking" stencilled on N. wall, "307" on door. closet w/ 3 shelves, clothes rod.							
SUMMARY:		☒ Good ☒ Fair ☒ Poor ☒ Destroyed	☒ 1900-1912 ☒ 1913-1933 ☒ 1934-present ☒ In question	ARCHITECTURAL SIGNIFICANCE:		☐ Most ☐ Some ☒ Minor ☐ Negligible					

PHOTOGRAPHS: ① View South ② View North ③ West wall

ROOM NO. 307A/B

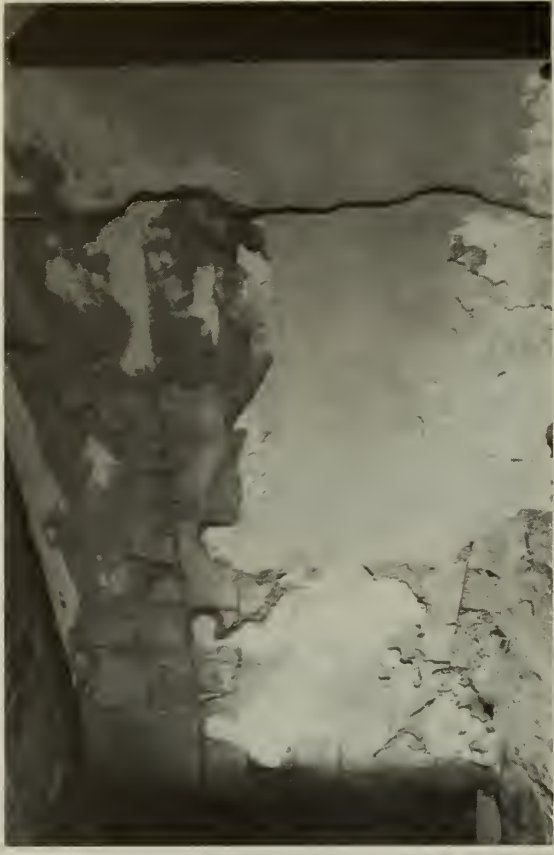

ROOM NO: 308/308A LAST KNOWN USE: unknown SQUARE FEET: 123 CEILING HEIGHT: DATE: 12 Nov. 1985

	FINISHES:	CONDITION:	DATE:	NOTES:
FLOOR:	☒ Tile/Concrete ☐ Resilient ☐ Wood ☒ Other: <i>Standard</i>	☐ Good ☒ Fair ☐ Poor ☐ Destroyed <i>Obscured</i>	☒ 1900-1912 ☐ 1913-1933 ☐ 1934-present ☐ In question	
BASE:	☐ Tile/Concrete ☐ Resilient ☐ Wood ☒ Other: <i>Standard</i>	☐ Good ☒ Fair ☐ Poor ☐ Destroyed <i>Obscured</i>	☒ 1900-1912 ☐ 1913-1933 ☐ 1934-present ☐ In question	
WALLS:	☒ Plaster ☐ Partitions ☐ Tile Wainscot ☒ Other:	☐ Good ☐ Fair ☒ Poor ☐ Destroyed	☒ 1900-1912 ☐ 1913-1933 ☒ 1934-present ☐ In question	<i>East wall: later alteration, built of "absury" blocks.</i>
CEILING:	☒ Plaster ☐ Acoustic panels ☐ Cove ☐ Other	☐ Good ☐ Fair ☐ Poor ☒ Destroyed	☒ 1900-1912 ☐ 1913-1933 ☐ 1934-present ☐ In question	
DOORS/ OPENINGS:	☐ Wood/Glass Panelled ☒ Wood Veneer ☐ Galvanized Metal ☐ Other:	☐ Good ☐ Fair ☐ Poor ☒ Destroyed	☒ 1900-1912 ☐ 1913-1933 ☐ 1934-present ☐ In question	
LIGHTING:	☒ Incandescent/Type A ☐ Incandescent/Type B ☐ CML/Sconce ☐ Other:	☐ Intact ☐ Intact ☐ Intact ☐ Intact ☐ Destroyed ☐ Destroyed ☐ Destroyed ☐ Destroyed	☐ 1900-1912 ☐ 1913-1933 ☒ 1934-present ☐ In question	
HEATING/ VENTILATION PLUMBING:	☒ Radiators ☐ Vents/Fans ☐ Sink/Toilet/Urinal ☐ Other:	☐ Intact ☐ Intact ☐ Intact ☐ Intact ☐ Destroyed ☐ Destroyed ☐ Destroyed ☐ Destroyed	☒ 1900-1912 ☐ 1913-1933 ☐ 1934-present ☐ In question	
MISCELLANEOUS:		☐ Good ☐ Fair ☐ Poor ☐ Destroyed	☐ 1900-1912 ☐ 1913-1933 ☐ 1934-present ☐ In question	<i>closet w/ 2 shelves; Hooks on beaded board attached to wall.</i>
SUMMARY:		☐ Good ☐ Fair ☒ Poor ☐ Destroyed	☒ 1900-1912 ☐ 1913-1933 ☒ 1934-present ☐ In question	ARCHITECTURAL SIGNIFICANCE: Most Some Minor Negligible ☒


PHOTOGRAPHS: ① View Southwest



ROOM NO: 309/309A LAST KNOWN USE: unknown SQUARE FEET: 178 CEILING HEIGHT: DATE: 12 Nov. 1985

FINISHES:		CONDITION:	DATE:	NOTES:
FLOOR:	☒ Tile/Concrete ☐ Resilient ☐ Wood ☒ Other: <i>Standard</i>	☐ Good ☐ Fair ☐ Poor ☐ Destroyed <i>Obscured</i>	☒ 1900-1912 ☐ 1913-1933 ☐ 1934-present ☐ In question	
BASE:	☐ Tile/Concrete ☐ Resilient ☐ Wood ☒ Other: <i>Standard</i>	☐ Good ☐ Fair ☐ Poor ☐ Destroyed <i>Obscured</i>	☒ 1900-1912 ☐ 1913-1933 ☐ 1934-present ☐ In question	
WALLS:	☒ Plaster ☐ Partitions ☐ Tile Mainscot ☒ Other:	☐ Good ☐ Fair ☐ Poor ☒ Destroyed	☒ 1900-1912 ☐ 1913-1933 ☐ 1934-present ☐ In question	<i>West wall - "library" addition, completely collapsed.</i>
CEILING:	☒ Plaster ☐ Acoustic panels ☐ Cove ☐ Other:	☐ Good ☐ Fair ☐ Poor ☒ Destroyed	☒ 1900-1912 ☐ 1913-1933 ☐ 1934-present ☐ In question	
DOORS/ OPENINGS:	☒ Wood/Glass Panelled ☐ Wood Veneer 2 ☐ Galvanized Metal ☐ Other:	☐ Good ☐ Fair ☐ Poor ☒ Destroyed	☒ 1900-1912 ☐ 1913-1933 ☒ 1934-present ☐ In question	
LIGHTING:	☒ Incandescent/Type A ☐ Incandescent/Type B ☐ CFL/Sconce ☐ Other:	☐ Intact ☐ Intact ☐ Intact ☐ Intact ☒ Destroyed ☐ Destroyed ☐ Destroyed ☐ Destroyed	☐ 1900-1912 ☐ 1913-1933 ☐ 1934-present ☐ In question	
HEATING/ VENTILATION PLUMBING:	☒ Radiators ☐ Vents/Fans ☐ Sink/Toilet/Urinal ☐ Other:	☐ Intact ☐ Intact ☐ Intact ☐ Intact ☐ Destroyed ☐ Destroyed ☐ Destroyed ☐ Destroyed	☒ 1900-1912 ☐ 1913-1933 ☐ 1934-present ☐ In question	
MISCELLANEOUS:		☐ Good ☐ Fair ☐ Poor ☐ Destroyed	☐ 1900-1912 ☐ 1913-1933 ☐ 1934-present ☐ In question	<i>closet - 2 shelves, books.</i>
SUMMARY:		☒ Good ☐ Fair ☐ Poor ☒ Destroyed	☒ 1900-1912 ☐ 1913-1933 ☐ 1934-present ☐ In question	ARCHITECTURAL SIGNIFICANCE: ☐ Most ☐ Some ☒ Minor ☐ Negligible


PHOTOGRAPHS: ① View from 309 West to 310A ② View from 310A East to 309 ROOM NO. 309

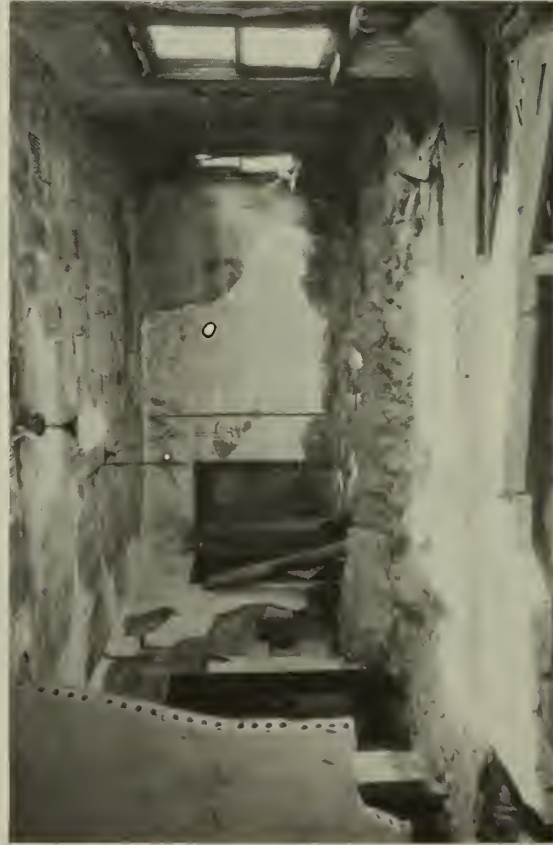

ROOM NO: 310/310C LAST KNOWN USE: unknown SQUARE FEET: 180 CEILING HEIGHT: DATE: 12 Nov. 1985

	FINISHES:	CONDITION:	DATE:	NOTES:
FLOOR:	☒ Tile/Concrete ☐ Resilient ☐ Wood ☒ Other: Standard	Good Fair Poor Destroyed	☒ 1900-1912 ☐ 1913-1933 ☐ 1934-present ☐ In question	
BASE:	☐ Tile/Concrete ☐ Resilient ☐ Wood ☒ Other: Standard	Good Fair Poor Destroyed	☒ 1900-1912 ☐ 1913-1933 ☐ 1934-present ☐ In question	
WALLS:	☒ Plaster ☐ Partitions ☐ Tile Mainscot ☒ Other:	Good Fair Poor Destroyed	☒ 1900-1912 ☐ 1913-1933 ☒ 1934-present ☐ In question	East and West walls - built of "ebony" tile: collapsed
CEILING:	☒ Plaster ☐ Acoustic panels ☐ Cove ☒ Other:	Good Fair Poor Destroyed	☒ 1900-1912 ☐ 1913-1933 ☐ 1934-present ☐ In question	
DOORS/ OPENINGS:	☒ Wood/Glass-Panelled ☐ Wood Veneer ☐ Galvanized Metal ☐ Other:	Good Fair Poor Destroyed	☐ 1900-1912 ☐ 1913-1933 ☒ 1934-present ☐ In question	two 4-panel doors.
LIGHTING:	☒ Incandescent/Type A ☐ Incandescent/Type B ☐ CFL/Sconce ☐ Other:	Intact Intact Intact Intact Destroyed Destroyed Destroyed Destroyed	☐ 1900-1912 ☐ 1913-1933 ☒ 1934-present ☐ In question	Gold pattern on white glass globe.
HEATING/ VENTILATION PLUMBING:	☒ Radiators ☐ Vents/Fans ☐ Sink/Toilet/Urinal ☐ Other:	Intact Intact Intact Intact Destroyed Destroyed Destroyed Destroyed	☒ 1900-1912 ☐ 1913-1933 ☐ 1934-present ☐ In question	
MISCELLANEOUS:		Good Fair Poor Destroyed	☐ 1900-1912 ☐ 1913-1933 ☐ 1934-present ☒ In question	"smoking" stencilled on N. wall. closet - 3 shelves.
SUMMARY:		Good Fair Poor Destroyed	☒ 1900-1912 ☐ 1913-1933 ☒ 1934-present ☒ In question	ARCHITECTURAL SIGNIFICANCE: ☐ Most ☐ Some ☒ Minor ☐ Negligible

PHOTOGRAPHS: ① View Southeast from 310A ② Stencel, North wall

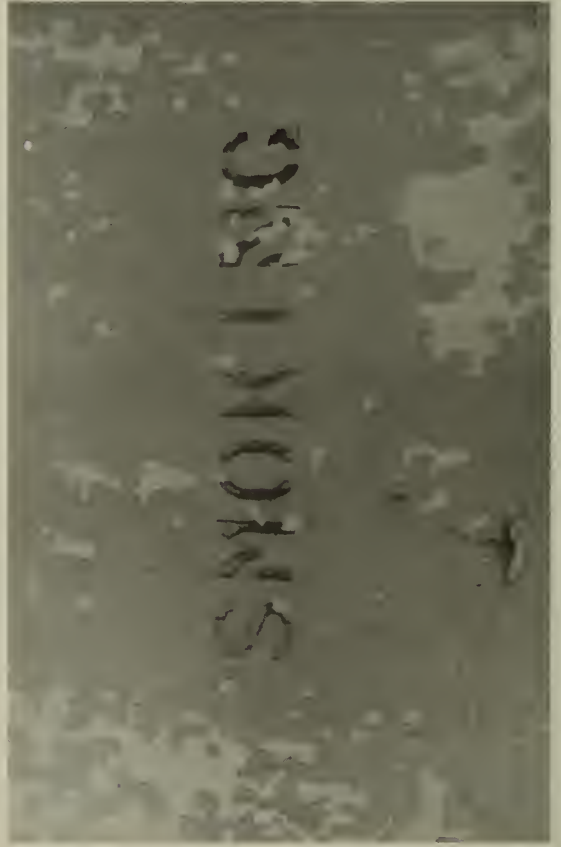

ROOM NO: 310A/310B

LAST KNOWN USE:


SQUARE FEET:

CEILING HEIGHT:

DATE: 12 Nov. 1985

	FINISHES:	CONDITION:	DATE:	NOTES:
FLOOR:	☐ Tile/Concrete ☐ Resilient ☐ Wood ☒ Other: <i>standard</i>	Good Fair Poor Destroyed <i>Obscured</i>	☒ 1900-1912 ☐ 1913-1933 ☐ 1934-present ☐ In question	
BASE:	☐ Tile/Concrete ☐ Resilient ☐ Wood ☒ Other: <i>Standard</i>	Good Fair Poor Destroyed ☒	☒ 1900-1912 ☐ 1913-1933 ☐ 1934-present ☐ In question	<i>some spalling + crumbling: S wall.</i>
WALLS:	☒ Plaster ☐ Partitions ☐ Tile Mainscot ☒ Other:	Good Fair Poor Destroyed ☒	☒ 1900-1912 ☐ 1913-1933 ☐ 1934-present ☐ In question	<i>2. wall (later attention) collapsed. constructed of gray "ebony" blocks. N+W. walls: good cond. S. wall: structural tile exposed.</i>
CEILING:	☒ Plaster ☐ Acoustic panels ☐ Cove ☐ Other	Good Fair Poor Destroyed ☒	☒ 1900-1912 ☐ 1913-1933 ☐ 1934-present ☐ In question	
DOORS/ OPENINGS:	☒ Wood/ Glass Panelled ☒ Wood Veneer ☐ Galvanized Metal ☐ Other:	Good Fair Poor Destroyed ☒	☒ 1900-1912 ☐ 1913-1933 ☐ 1934-present ☐ In question	<i>4-panel wood door to vestibule. Veneer door to closet.</i>
LIGHTING:	☒ Incandescent/Type A ☐ Incandescent/Type B ☐ CML/Sconce ☒ Other:	Destroyed Destroyed Destroyed Destroyed ☒	☐ 1900-1912 ☐ 1913-1933 ☐ 1934-present ☐ In question	<i>1 fixture w/ white glass globe. 1 bulb over door or interior of closet.</i>
HEATING/ VENTILATION PLUMBING:	☒ Radiators ☐ Vents/Fans ☐ Sink/Toilet/Urinal ☐ Other:	Destroyed Destroyed Destroyed Destroyed ☒	☒ 1900-1912 ☐ 1913-1933 ☐ 1934-present ☐ In question	
MISCELLANEOUS:		Good Fair Poor Destroyed ☒	☐ 1900-1912 ☐ 1913-1933 ☐ 1934-present ☐ In question	<i>1 Door stop w/ knob-end by closet door.</i>
SUMMARY:		Good Fair Poor Destroyed ☒	☒ 1900-1912 ☐ 1913-1933 ☐ 1934-present ☐ In question	ARCHITECTURAL SIGNIFICANCE:
				Most Some Minor Negligible ☒

PHOTOGRAPHS: ① View Northeast from 310A. ② Plaster block ③ Door.

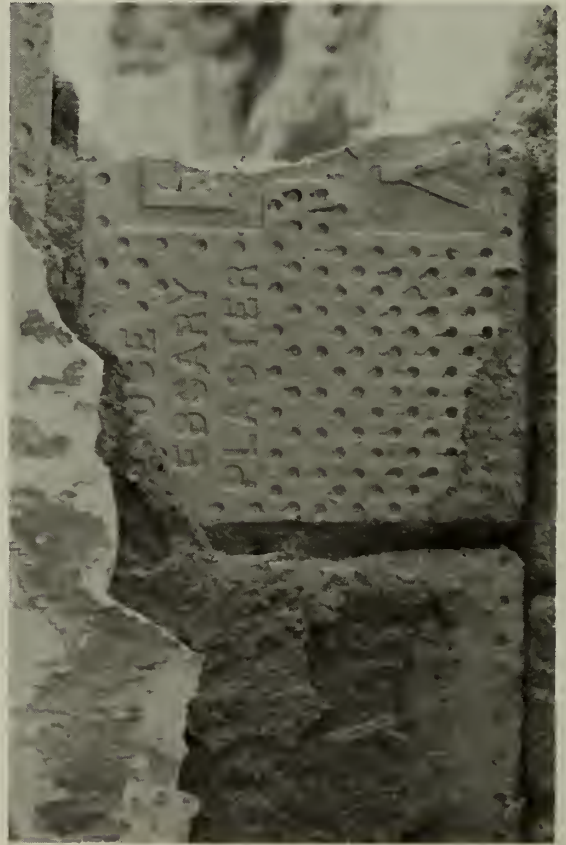

ROOM NO: 311

LAST KNOWN USE: *Physiotherapy room*



SQUARE FEET: 313

CEILING HEIGHT:

DATE: 11 Nov. 1985

	FINISHES:	CONDITION:	DATE:	NOTES:
FLOOR:	☒ Tile ☐ Concrete ☐ Resilient ☐ Wood ☐ Other:	☒ Good ☐ Fair ☐ Poor ☐ Destroyed	☒ 1900-1912 ☐ 1913-1933 ☐ 1934-present ☐ In question	
BASE:	☒ Tile ☐ Concrete ☐ Resilient ☐ Wood ☐ Other:	☒ Good ☐ Fair ☐ Poor ☐ Destroyed	☒ 1900-1912 ☐ 1913-1933 ☐ 1934-present ☐ In question	
WALLS:	☐ Plaster ☐ Partitions ☒ Tile ☐ Mainscot ☐ Other:	☒ Good ☐ Fair ☐ Poor ☐ Destroyed	☒ 1900-1912 ☐ 1913-1933 ☐ 1934-present ☐ In question	Plaster above mainscot: fair cond.. Remnants of black paint over tile.
CEILING:	☒ Plaster ☐ Acoustic panels ☐ Cove ☐ Other:	☐ Good ☐ Fair ☒ Poor ☐ Destroyed	☒ 1900-1912 ☐ 1913-1933 ☐ 1934-present ☐ In question	Central flat wood-framed skylight - under wire safety glass roof showing dark gray painted strip round around ceiling abutting walls.
DOORS/ OPENINGS:	☒ Wood/Glass Panelled ☐ Wood Veneer ☐ Galvanized Metal ☐ Other:	☐ Good ☐ Fair ☐ Poor ☐ Destroyed	☒ 1900-1912 ☐ 1913-1933 ☐ 1934-present ☐ In question	Marble door and window surrounds.
LIGHTING:	☒ Incandescent/Type A ☐ Incandescent/Type B ☐ CFL/Sconce ☐ Other:	☐ Intact ☐ Intact ☐ Intact ☐ Intact ☐ Destroyed ☐ Destroyed ☐ Destroyed ☐ Destroyed	☐ 1900-1912 ☐ 1913-1933 ☒ 1934-present ☐ In question	
HEATING/ VENTILATION PLUMBING:	☒ Radiators ☐ Vents/Fans ☐ Sink/Toilet/Urinal ☐ Other:	☐ Intact ☐ Intact ☐ Intact ☐ Intact ☐ Destroyed ☐ Destroyed ☐ Destroyed ☐ Destroyed	☒ 1900-1912 ☐ 1913-1933 ☐ 1934-present ☐ In question	
MISCELLANEOUS:		☐ Good ☐ Fair ☐ Poor ☐ Destroyed	☐ 1900-1912 ☐ 1913-1933 ☐ 1934-present ☒ In question	door stile: "317." 3 window shades on 3-bay window. ghosts of shelves in closet. Loose metal pipes stored in closet.
SUMMARY:		☒ Good ☐ Fair ☐ Poor ☐ Destroyed	☒ 1900-1912 ☐ 1913-1933 ☐ 1934-present ☒ In question	ARCHITECTURAL SIGNIFICANCE: Most Some Minor Negligible

PHOTOGRAPHS: ① View North ② View South ③ View South with Skylight

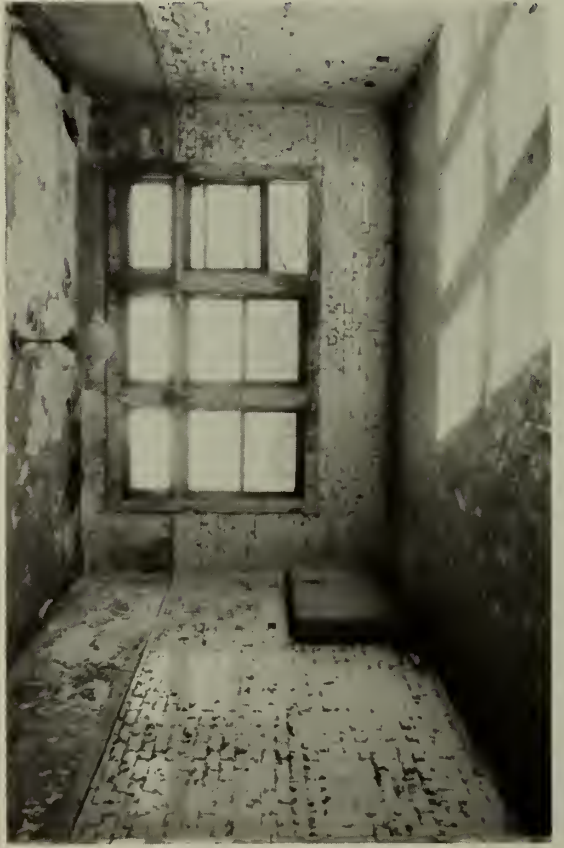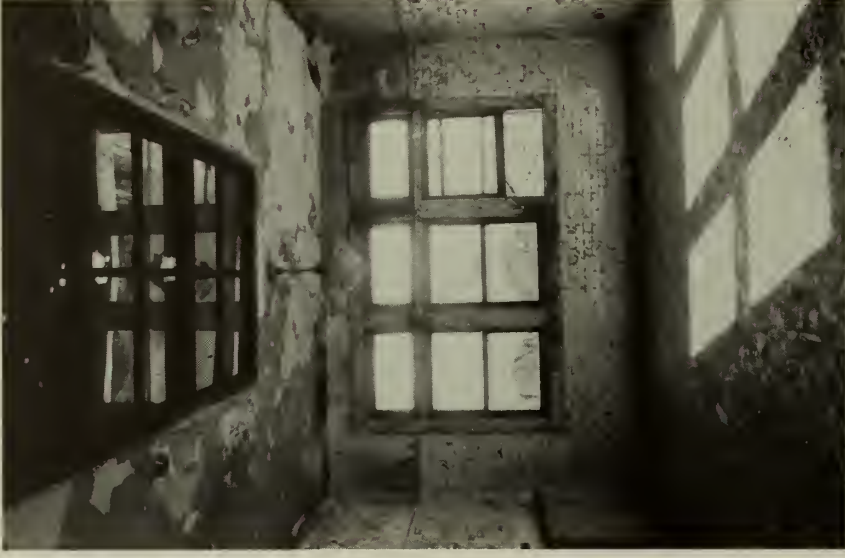

ROOM NO: 312/312A LAST KNOWN USE: ^{Possible} X-ray room SQUARE FEET: 292 CEILING HEIGHT: DATE: 11 Nov. 1985

	FINISHES:	CONDITION:	DATE:	NOTES:
FLOOR:	☒ Tile/Concrete ☐ Resilient ☐ Wood ☒ Other:	Good Fair Poor Destroyed	☒ 1900-1912 ☐ 1913-1933 ☐ 1934-present ☒ In question	linoleum over standard.
BASE:	☐ Tile/Concrete ☐ Resilient ☐ Wood ☒ Other: Standard	Good Fair Poor Destroyed	☒ 1900-1912 ☐ 1913-1933 ☐ 1934-present ☒ In question	
WALLS:	☒ Plaster ☐ Partitions ☐ Tile Mainscot ☐ Other:	Good Fair Poor 312A Destroyed	☒ 1900-1912 ☒ 1913-1933 ☐ 1934-present ☒ In question	Punctures + pipe openings in W. wall (312). 2 screened, bottom-hinged vents to attic, W. + S. walls (312A).
CEILING:	☒ Plaster ☐ Acoustic panels ☐ Cove ☐ Other:	Good Fair Poor Destroyed	☒ 1900-1912 ☒ 1913-1933 ☐ 1934-present ☒ In question	skylight w/ wire safety-glass. Supports w/ rods to hold skylight opening year.
DOORS/ OPENINGS:	☒ Wood/Glass Panelled ☐ Wood Veneer 2 ☐ Galvanized Metal ☐ Other:	Good Fair Poor Destroyed	☒ 1900-1912 ☒ 1913-1933 ☐ 1934-present ☒ In question	2 screened, bottom-hinged vents to attic, W + S walls.
LIGHTING:	☐ Incandescent/Type A ☐ Incandescent/Type B ☒ CM Sconce ☐ Other:	Intact Intact Intact 2 Intact Destroyed	☐ 1900-1912 ☐ 1913-1933 ☒ 1934-present ☒ In question	Holes in ceiling for 2 ceiling-fixtures.
HEATING/ VENTILATION PLUMBING:	☒ Radiators ☐ Vents/Fans ☒ Sink/Toilet/Urinal ☐ Other:	Intact Intact Intact Intact Destroyed	☒ 1900-1912 ☒ 1913-1933 ☐ 1934-present ☒ In question	1 wall-hung sink.
MISCELLANEOUS:		Good Fair Poor Destroyed	☐ 1900-1912 ☐ 1913-1933 ☐ 1934-present ☒ In question	Stencil on door: "319" Stencil on wall: "No Smoking."
SUMMARY:		Good Fair Poor Destroyed	☒ 1900-1912 ☒ 1913-1933 ☒ 1934-present ☒ In question	ARCHITECTURAL SIGNIFICANCE: Most 3/2 Some 3/2 Minor 312A Negligible

PHOTOGRAPHS: ① View North ② View Southeast ③ View North with skylight ROOM NO. 312



ROOM NO: 313

LAST KNOWN USE: Ballroom

74

SQUARE FEET:

CEILING HEIGHT:

DATE:

11 Nov. 1985

	FINISHES:	CONDITION:	DATE:	NOTES:
FLOOR:	☒ Tile/Concrete ☐ Resilient ☐ Wood ☐ Other:	Good Fair Poor Destroyed	☒ 1900-1912 ☐ 1913-1933 ☐ 1934-present ☐ In question	white hexagonal tiles.
BASE:	☒ Tile/Concrete ☐ Resilient ☐ Wood ☐ Other:	Good Fair Poor Destroyed	☒ 1900-1912 ☐ 1913-1933 ☐ 1934-present ☐ In question	
WALLS:	☐ Plaster ☐ Partitions ☒ Tile Wainscot ☐ Other:	Good Fair Poor Destroyed	☒ 1900-1912 ☐ 1913-1933 ☐ 1934-present ☐ In question	plaster walls above wainscot: poor.
CEILING:	☒ Plaster ☐ Acoustic panels ☐ Cove ☐ Other:	Good Fair Poor Destroyed	☒ 1900-1912 ☐ 1913-1933 ☐ 1934-present ☐ In question	
DOORS/ OPENINGS:	☒ Wood/Glass Panelled ☐ Wood Veneer ☒ Galvanized Metal ☐ Other:	Good Fair Poor Destroyed	☒ 1900-1912 ☐ 1913-1933 ☐ 1934-present ☐ In question	Mantle window and door surrounds. "34" stencilled on door.
LIGHTING:	☐ Incandescent/Type A ☐ Incandescent/Type B ☐ CML/Sconce ☒ Other:	Intact Intact Intact Intact	☐ 1900-1912 ☐ 1913-1933 ☒ 1934-present ☐ In question	1 wall-mounted enamel base w/ bulb.
HEATING/ VENTILATION PLUMBING:	☒ Radiators ☐ Vents/Fans ☒ Sink/Toilet/Urinal ☐ Other:	Intact Intact Intact Intact	☒ 1900-1912 ☒ 1913-1933 ☐ 1934-present ☐ In question	1 toilet 1 sink 1 tub w/ curtain rod + shower.
MISCELLANEOUS:		Good Fair Poor Destroyed	☐ 1900-1912 ☐ 1913-1933 ☐ 1934-present ☒ In question	1 Mirror. 1 toilet paper holder. 1 towel rack.
SUMMARY:		Good Fair Poor Destroyed	☒ 1900-1912 ☒ 1913-1933 ☒ 1934-present ☒ In question	ARCHITECTURAL SIGNIFICANCE: ☐ Most ☐ Some ☒ Minor ☐ Negligible

② View South



PHOTOGRAPHS: ① View North



ROOM NO:	LAST KNOWN USE:	SQUARE FEET:	CEILING HEIGHT:	DATE:	NOTES:
314	Unknown	140		11 Nov. 1985	
FLOOR:	FINISHES:	CONDITION:	DATE:		
	Tile/Concrete	Good	1900-1912		
	Resilient	Fair	1913-1933		
	Wood	Poor	1934-present		
	Other: <i>Standard</i>	Destroyed	In question		
BASE:	Tile/Concrete	Good	1900-1912		
	Resilient	Fair	1913-1933		
	Wood	Poor	1934-present		
	Other: <i>Standard</i>	Destroyed	In question		
WALLS:	Plaster	Good	1900-1912		
	Partitions	Fair	1913-1933		
	Tile Wainscot	Poor	1934-present		
	Other:	Destroyed	In question		
					N. Wall structural tile completely exposed.
CEILING:	Plaster	Good	1900-1912		
	Acoustic panels	Fair	1913-1933		
	Cove	Poor	1934-present		
	Other:	Destroyed	In question		
					door transom missing glass.
DOORS/ OPENINGS:	Wood/Glass Panelled	Good	1900-1912		
	Wood Veneer	Fair	1913-1933		
	Galvanized Metal	Poor	1934-present		
	Other:	Destroyed	In question		
LIGHTING:	Incandescent/Type A	Destroyed	1900-1912		
	Incandescent/Type B	Destroyed	1913-1933		
	CML/Sconce	Destroyed	1934-present		
	Other:	Destroyed	In question		
					1 hanging white globe w/ gold pattern.
HEATING/ VENTILATION PLUMBING:	Radiators	Destroyed	1900-1912		
	Vents/Fans	Destroyed	1913-1933		
	Sink/Toilet/Urinal	Destroyed	1934-present		
	Other:	Destroyed	In question		
MISCELLANEOUS:		Good	1900-1912		
		Fair	1913-1933		
		Poor	1934-present		
		Destroyed	In question		
					3/2" stencilled on door.
SUMMARY:		Good	1900-1912		
		Fair	1913-1933		
		Poor	1934-present		
		Destroyed	In question		
					ARCHITECTURAL SIGNIFICANCE:
					Most
					Some
					Minor
					Negligible

PHOTOGRAPHS: ① View North ② View South



ROOM NO:	LAST KNOWN USE:	SQUARE FEET:	CEILING HEIGHT:	DATE:	NOTES:
315	Unknown	141		11 Nov. 1985	
FLOOR:	Tile/Concrete Resilient Wood Other: Standard	Good Fair Poor Destroyed	X 	1900-1912 1913-1933 1934-present In question	N. wall, structural tile completely exposed.
BASE:	Tile/Concrete Resilient Wood Other: Standard	Good Fair Poor Destroyed	X 	1900-1912 1913-1933 1934-present In question	
WALLS:	Plaster Partitions Tile Wainscot Other:	Good Fair Poor Destroyed	X 	1900-1912 1913-1933 1934-present In question	
CEILING:	Plaster Acoustic panels Cove Other:	Good Fair Poor Destroyed	X 	1900-1912 1913-1933 1934-present In question	
DOORS/ OPENINGS:	Wood/Glass Panelled Wood Veneer Galvanized Metal Other:	Good Fair Poor Destroyed	X 	1900-1912 1913-1933 1934-present In question	
LIGHTING:	Incandescent/Type A Incandescent/Type B CML Sconce Other:	Intact Intact Intact Intact	 X 	1900-1912 1913-1933 1934-present In question	1 hanging white globe w/ gold pattern.
HEATING/ VENTILATION PLUMBING:	Radiators Vents/Fans Sink/Toilet/Urinal Other:	Intact Intact Intact Intact	X 	1900-1912 1913-1933 1934-present In question	
MISCELLANEOUS:		Good Fair Poor Destroyed	 	1900-1912 1913-1933 1934-present In question	
SUMMARY:		Good Fair Poor Destroyed	X 	1900-1912 1913-1933 1934-present In question	ARCHITECTURAL SIGNIFICANCE: Most Some Minor Negligible

PHOTOGRAPHS: ① View South ② Light fixture



ROOM NO: H301	LAST KNOWN USE: Corridor	SQUARE FEET: 363	CEILING HEIGHT:	DATE: 11 Nov. 1995	NOTES:
FLOOR:	FINISHES: Tile/Concrete Resilient Wood Other: <i>standard</i>	CONDITION: Good Fair Poor Destroyed	DATE: 1900-1912 1913-1933 1934-present In question		
BASE:	Tile/Concrete Resilient Wood Other: <i>standard</i>	Good Fair Poor Destroyed	1900-1912 1913-1933 1934-present In question		<i>some infill where doors were infilled, + around elevator.</i>
WALLS:	Plaster Partitions Tile Wainscot Other:	Good Fair Poor Destroyed	1900-1912 1913-1933 1934-present In question		<i>Much structural tile exposed N. + S. walls.</i>
CEILING:	Plaster Acoustic panels Cove Other:	Good Fair Poor Destroyed	1900-1912 1913-1933 1934-present In question		
DOORS/ OPENINGS:	Wood/Glass Panelled Wood Veneer Galvanized Metal Other:	Good Fair Poor Destroyed	1900-1912 1913-1933 1934-present In question		<i>2 double veneer standard hallway doors. 1 metal elevator door. 6 veneer doors to rooms. flexible door frame plinths.</i>
LIGHTING:	Incandescent/Type A Incandescent/Type B CMJ/Sconce Other:	Intact Intact Intact Intact	1900-1912 1913-1933 1934-present In question		<i>1 glass globe on rod extended from wall above elevator.</i>
HEATING/ VENTILATION PLUMBING:	Radiators Vents/Fans Sink/Toilet/Urinal Other:	Intact Intact Intact Intact	1900-1912 1913-1933 1934-present In question		<i>Arrow-shaped plague mounted beside elevator. 1 fire alarm: S. wall. 1 elevator switch plate. 1 mount for fire extinguisher.</i>
MISCELLANEOUS:		Good Fair Poor Destroyed	1900-1912 1913-1933 1934-present In question		<i>1 circuitry box.</i>
SUMMARY:		Good Fair Poor Destroyed	1900-1912 1913-1933 1934-present In question		ARCHITECTURAL SIGNIFICANCE: Most Some Minor Negligible

PHOTOGRAPHS: ① View East.



② Typical marble plinth.



ROOM NO. H301

ROOM NO: H302

LAST KNOWN USE: Corridor

SQUARE FEET: 82

CEILING HEIGHT:

DATE:

11 Nov. 1985


	FINISHES:	CONDITION:	DATE:	NOTES:
FLOOR:	☐ Tile/Concrete ☐ Resilient ☐ Wood ☒ Other: <i>standard</i>	☐ Good ☐ Fair ☒ Poor ☐ Destroyed	☒ 1900-1912 ☐ 1913-1933 ☐ 1934-present ☐ In question	
BASE:	☐ Tile/Concrete ☐ Resilient ☐ Wood ☒ Other: <i>Standard</i>	☐ Good ☒ Fair ☐ Poor ☐ Destroyed	☒ 1900-1912 ☐ 1913-1933 ☐ 1934-present ☐ In question	
WALLS:	☒ Plaster ☐ Partitions ☐ Tile Wainscot ☐ Other:	☐ Good ☒ Fair ☐ Poor ☐ Destroyed	☒ 1900-1912 ☐ 1913-1933 ☐ 1934-present ☐ In question	Blistering and disintegration in part of S. wall. Evidence of much patched and repaired plaster.
CEILING:	☒ Plaster ☐ Acoustic panels ☐ Cove ☐ Other	☐ Good ☒ Fair ☐ Poor ☐ Destroyed	☒ 1900-1912 ☐ 1913-1933 ☐ 1934-present ☐ In question	skylight - Moss and plant growth under broken panes in skylight.
DOORS/ OPENINGS:	☒ Wood/Glass Panelled ☒ Wood Veneer ☐ Galvanized Metal ☐ Other:	☐ Good ☒ Fair ☐ Poor ☐ Destroyed	☒ 1900-1912 ☐ 1913-1933 ☐ 1934-present ☐ In question	1 Standard hallway double door. Door to rm. 306: Veneer, fair cond. 306 door frame has hinges for missing screen door.
LIGHTING:	☐ Incandescent/Type A ☐ Incandescent/Type B ☒ CFL/Sconce ☐ Other:	☐ Intact ☐ Intact ☐ Intact ☐ Intact ☐ Destroyed ☐ Destroyed ☐ Destroyed ☐ Destroyed	☐ 1900-1912 ☐ 1913-1933 ☒ 1934-present ☐ In question	
HEATING/ VENTILATION PLUMBING:	☐ Radiators ☐ Vents/Fans ☐ Sink/Toilet/Urinal ☐ Other:	☐ Intact ☐ Intact ☐ Intact ☐ Intact ☐ Destroyed ☐ Destroyed ☐ Destroyed	☐ 1900-1912 ☐ 1913-1933 ☐ 1934-present ☐ In question	
MISCELLANEOUS:		☐ Good ☐ Fair ☐ Poor ☐ Destroyed	☐ 1900-1912 ☐ 1913-1933 ☐ 1934-present ☐ In question	2 fire-hoses in cabinets in S. wall. 1 fire-extinguisher mounted on S. wall; 1 black wood plaque w/ many holes (for phone?); letters carved beside plaque 2.
SUMMARY:		☐ Good ☒ Fair ☐ Poor ☐ Destroyed	☒ 1900-1912 ☐ 1913-1933 ☒ 1934-present ☐ In question	ARCHITECTURAL SIGNIFICANCE:
				☒ Most ☐ Some ☐ Minor ☐ Negligible

① View East

② Fire-hose, south wall.

PHOTOGRAPHS:

ROOM NO. H302

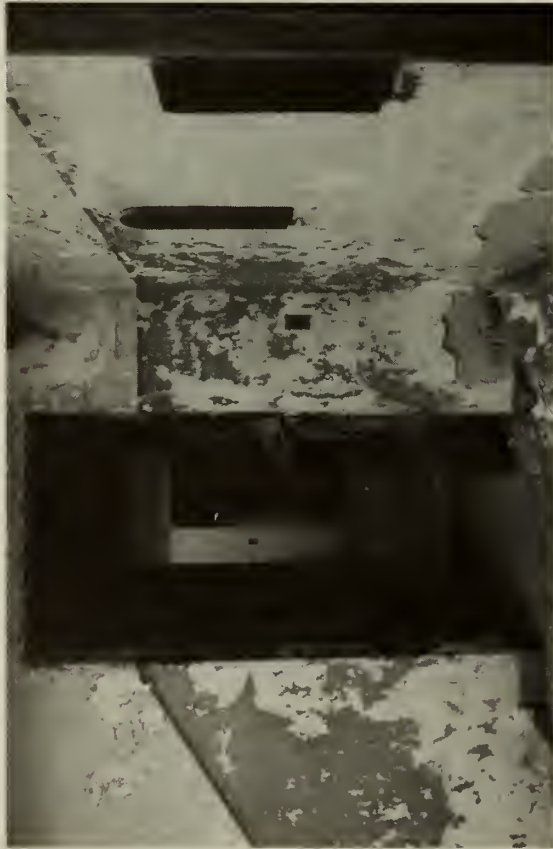

ROOM NO: H303	LAST KNOWN USE: closet	SQUARE FEET:	CEILING HEIGHT:	DATE:	NOTES:
FLOOR:	FINISHES: Tile/Concrete Resilient Wood Other: Standard	CONDITION: Good Fair Poor Destroyed	DATE: 1900-1912 1913-1933 1934-present In question	☒	
BASE:	FINISHES: Tile/Concrete Resilient Wood Other: Standard	CONDITION: Good Fair Poor Destroyed	DATE: 1900-1912 1913-1933 1934-present In question	☒	
WALLS:	FINISHES: Plaster Partitions Tile Wainscot Other:	CONDITION: Good Fair Poor Destroyed	DATE: 1900-1912 1913-1933 1934-present In question	☒	
CEILING:	FINISHES: Plaster Acoustic panels Cove Other:	CONDITION: Good Fair Poor Destroyed	DATE: 1900-1912 1913-1933 1934-present In question	☒	Tom dark cloth - false ceiling.
DOORS/ OPENINGS:	FINISHES: Wood/Glass Panelled Wood Veneer Galvanized Metal Other:	CONDITION: Good Fair Poor Destroyed	DATE: 1900-1912 1913-1933 1934-present In question	☒	Labeled shelves lining walls: 3 1/4" x 1/2" light weight cardboard labels. Large type typewritten:
LIGHTING:	FINISHES: Incandescent/Type A Incandescent/Type B CML/Sconce Other:	CONDITION: Intact Intact Intact Intact Destroyed Destroyed Destroyed Destroyed	DATE: 1900-1912 1913-1933 1934-present In question	☒	1. "Hand towels" "Dish-towels" "Surgical gowns" "Surgeon's gowns"
HEATING/ VENTILATION PLUMBING:	FINISHES: Radiators Vents/Fans Sink/Toilet/Urinal Other:	CONDITION: Intact Intact Intact Intact Destroyed Destroyed Destroyed Destroyed	DATE: 1900-1912 1913-1933 1934-present In question	☒	2. "Pillow cases" "Surgeon's, operating coats, pants" 3. "Old linen" "Blankets"
MISCELLANEOUS:	FINISHES:	CONDITION: Good Fair Poor Destroyed	DATE: 1900-1912 1913-1933 1934-present In question	☒	
SUMMARY:	FINISHES:	CONDITION: Good Fair Poor Destroyed	DATE: 1900-1912 1913-1933 1934-present In question	☒	ARCHITECTURAL SIGNIFICANCE:
				☒	Most Some H303 Minor Negligible

PHOTOGRAPHS: ① View North, into closet



ROOM NO:	LAST KNOWN USE:	SQUARE FEET:	CEILING HEIGHT:	DATE:	NOTES:
H304	Courder	92	9'-10 1/2"	11 Nov. 1985	
FLOOR:	Tile/Concrete Resilient Wood Other: <i>Standard</i>	Good Fair Poor Destroyed <i>observed</i>	1900-1912 1913-1933 1934-present In question	☒ ☐ ☐ ☐	
BASE:	Tile/Concrete Resilient Wood Other: <i>Standard</i>	Good Fair Poor Destroyed <i>observed</i>	1900-1912 1913-1933 1934-present In question	☒ ☐ ☐ ☐	
WALLS:	Plaster Partitions Tile Wainscot Other:	Good Fair Poor Destroyed	1900-1912 1913-1933 1934-present In question	☒ ☐ ☐ ☐	Evidence of alterations on E. wall: 3 red cement blocks 10" above floor, 12" x 18"
CEILING:	Plaster Acoustic panels Cove Other	Good Fair Poor Destroyed	1900-1912 1913-1933 1934-present In question	☒ ☐ ☐ ☐	
DOORS/ OPENINGS:	Wood/Glass Panelled Wood Veneer Galvanized Metal Other:	Good Fair Poor Destroyed	1900-1912 1913-1933 1934-present In question	☒ ☐ ☐ ☐	1 wood 2-panel door w/ single light - destroyed. 2 veneer doors to 308 + 309 - poor.
LIGHTING:	Incandescent/Type A Incandescent/Type B CML/Sconce Other:	Intact Intact Intact Intact Destroyed Destroyed Destroyed Destroyed	1900-1912 1913-1933 1934-present In question	☐ ☐ ☐ ☐	
HEATING/ VENTILATION PLUMBING:	Radiators Vents/Fans Sink/Toilet/Urinal Other:	Intact Intact Intact Intact Destroyed Destroyed Destroyed Destroyed	1900-1912 1913-1933 1934-present In question	☐ ☐ ☐ ☐	
MISCELLANEOUS:		Good Fair Poor Destroyed	1900-1912 1913-1933 1934-present In question	☐ ☐ ☐ ☐	
SUMMARY:		Good Fair Poor Destroyed	1900-1912 1913-1933 1934-present In question	☒ ☐ ☐ ☐	ARCHITECTURAL SIGNIFICANCE: Most Some Minor Negligible

PHOTOGRAPHS: ① View South



ELLIS ISLAND EXISTING CONDITION SURVEY New Hospital Extension page: 326

ROOM NO: H305

LAST KNOWN USE: *Corridor*


SQUARE FEET: 82

CEILING HEIGHT:

DATE: 11 Nov. 1985

	FINISHES:	CONDITION:	DATE:	NOTES:
FLOOR:	☒ Tile/Concrete ☐ Resilient ☐ Wood ☒ Other: <i>Standard</i>	☒ Good ☐ Fair ☐ Poor ☐ Destroyed	☒ 1900-1912 ☐ 1913-1933 ☐ 1934-present ☐ In question	
BASE:	☐ Tile/Concrete ☐ Resilient ☐ Wood ☒ Other: <i>Standard</i>	☒ Good ☐ Fair ☐ Poor ☐ Destroyed	☒ 1900-1912 ☐ 1913-1933 ☐ 1934-present ☐ In question	
WALLS:	☒ Plaster ☐ Partitions ☐ Tile Wainscot ☐ Other:	☒ Good ☐ Fair ☐ Poor ☐ Destroyed	☒ 1900-1912 ☐ 1913-1933 ☐ 1934-present ☐ In question	
CEILING:	☒ Plaster ☐ Acoustic panels ☐ Cove ☒ Other: <i>Skylight</i>	☒ Good ☐ Fair ☐ Poor ☐ Destroyed	☒ 1900-1912 ☐ 1913-1933 ☐ 1934-present ☐ In question	<i>Skylight has 1 glass pane boarded over, 3 other panes are missing.</i>
DOORS/OPENINGS:	☒ Wood/Glass ☐ Wood Veneer ☐ Galvanized Metal ☐ Other:	☒ Good ☐ Fair ☐ Poor ☐ Destroyed	☒ 1900-1912 ☐ 1913-1933 ☐ 1934-present ☐ In question	<i>Standard hallway double doors w/ safety glass slights + transom.</i>
LIGHTING:	☐ Incandescent/Type A ☐ Incandescent/Type B ☒ CFL/Sconce ☐ Other:	☐ Intact ☐ Intact ☐ Intact ☐ Intact ☐ Destroyed ☐ Destroyed ☐ Destroyed ☐ Destroyed	☐ 1900-1912 ☐ 1913-1933 ☒ 1934-present ☐ In question	<i>w/out shade.</i>
HEATING/VENTILATION/PLUMBING:	☐ Radiators ☐ Vents/Fans ☐ Sink/Toilet/Urinal ☐ Other:	☐ Intact ☐ Intact ☐ Intact ☐ Intact ☐ Destroyed ☐ Destroyed ☐ Destroyed ☐ Destroyed	☐ 1900-1912 ☐ 1913-1933 ☐ 1934-present ☐ In question	
MISCELLANEOUS:		☐ Good ☐ Fair ☐ Poor ☐ Destroyed	☐ 1900-1912 ☐ 1913-1933 ☐ 1934-present ☐ In question	<i>1 iron fire-hose mount, semi-circular. 1 empty fire-hose cabinet - glass broken. Red plaque for fire extinguisher - sign below stencilled w/ instructions.</i>
SUMMARY:		☒ Good ☐ Fair ☐ Poor ☐ Destroyed	☒ 1900-1912 ☐ 1913-1933 ☐ 1934-present ☐ In question	ARCHITECTURAL SIGNIFICANCE: ☒ Most ☐ Some ☐ Minor ☐ Negligible

② Fire extinguisher mount

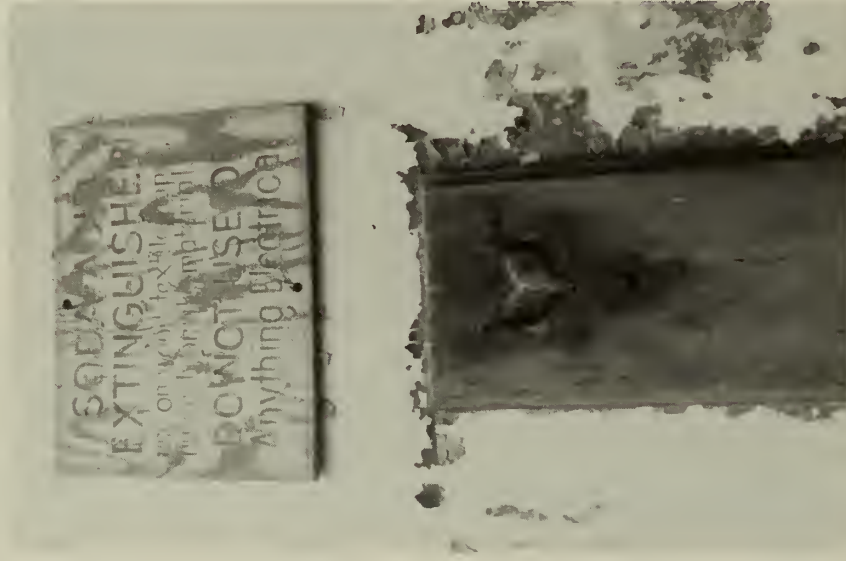

① Fire-hose mount



ROOM NO: 4306

LAST KNOWN USE: *Caudor*

SQUARE FEET: 154

CEILING HEIGHT:

DATE:

11 Nov. 1985

	FINISHES:	CONDITION:	DATE:	NOTES:
FLOOR:	☒ Tile/Concrete ☐ Resilient ☐ Wood ☒ Other: <i>Standard</i>	☒ Good ☐ Fair ☐ Poor ☐ Destroyed	☒ 1900-1912 ☐ 1913-1933 ☐ 1934-present ☐ In question	
BASE:	☐ Tile/Concrete ☐ Resilient ☐ Wood ☒ Other: <i>Standard</i>	☒ Good ☐ Fair ☐ Poor ☐ Destroyed	☒ 1900-1912 ☐ 1913-1933 ☐ 1934-present ☐ In question	
WALLS:	☒ Plaster ☐ Partitions ☐ Tile Wainscot ☐ Other:	☒ Good ☐ Fair ☐ Poor ☐ Destroyed	☒ 1900-1912 ☐ 1913-1933 ☐ 1934-present ☐ In question	"2" stencilled in red on S. wall near door to A3A.
CEILING:	☒ Plaster ☐ Acoustic panels ☐ Cove ☐ Other:	☒ Good ☐ Fair ☐ Poor ☐ Destroyed	☒ 1900-1912 ☐ 1913-1933 ☐ 1934-present ☐ In question	
DOORS/ OPENINGS:	☒ Wood/Glass Panelled ☒ Wood Veneer ☐ Galvanized Metal ☐ Other:	☐ Good ☒ Fair ☐ Poor ☐ Destroyed	☒ 1900-1912 ☐ 1913-1933 ☐ 1934-present ☐ In question	see indiv. forms for rms. 312, A3A, A3B Veneer floors.
LIGHTING:	☐ Incandescent/Type A ☐ Incandescent/Type B ☒ CML/Sconce ☐ Other:	☐ Intact ☐ Intact ☐ Intact ☐ Intact ☐ Destroyed ☐ Destroyed ☐ Destroyed ☐ Destroyed	☐ 1900-1912 ☐ 1913-1933 ☒ 1934-present ☐ In question	
HEATING/ VENTILATION PLUMBING:	☒ Radiators ☐ Vents/Fans ☐ Sink/Toilet/Urinal ☐ Other:	☐ Intact ☐ Intact ☐ Intact ☐ Intact ☐ Destroyed ☐ Destroyed ☐ Destroyed	☒ 1900-1912 ☐ 1913-1933 ☐ 1934-present ☐ In question	
MISCELLANEOUS:		☐ Good ☐ Fair ☐ Poor ☐ Destroyed	☐ 1900-1912 ☐ 1913-1933 ☐ 1934-present ☐ In question	red fire extinguisher plaque, S. wall. thick wood light switch plaque, N. wall
SUMMARY:		☒ Good ☐ Fair ☐ Poor ☐ Destroyed	☒ 1900-1912 ☐ 1913-1933 ☒ 1934-present ☐ In question	ARCHITECTURAL SIGNIFICANCE:
				☐ Most ☒ Some ☐ Minor ☐ Negligible

PHOTOGRAPHS: ① View West



ELLIS ISLAND EXISTING CONDITION SURVEY New Hospital Extension

page: 330

ROOM NO: H307

LAST KNOWN USE: *Statehouse* SQUARE FEET: 51

CEILING HEIGHT:

DATE: 12 Nov. 1985

	FINISHES:	CONDITION:	DATE:	NOTES:
FLOOR:	☒ Tile/Concrete ☒ Resilient ☐ Wood ☒ Other: <i>Standard</i>	☒ Good ☒ Fair ☐ Poor ☐ Destroyed	☒ 1900-1912 ☐ 1913-1933 ☐ 1934-present ☐ In question	
BASE:	☐ Tile/Concrete ☐ Resilient ☐ Wood ☒ Other:	☒ Good ☒ Fair ☐ Poor ☐ Destroyed	☒ 1900-1912 ☐ 1913-1933 ☒ 1934-present ☐ In question	<i>Standard except for cementitious alterations to S. end.</i>
WALLS:	☒ Plaster ☐ Partitions ☐ Tile Wainscot ☐ Other:	☒ Good ☐ Fair ☐ Poor ☐ Destroyed	☒ 1900-1912 ☐ 1913-1933 ☒ 1934-present ☐ In question	
CEILING:	☒ Plaster ☐ Acoustic panels ☐ Cove ☐ Other:	☒ Good ☐ Fair ☐ Poor ☐ Destroyed	☒ 1900-1912 ☐ 1913-1933 ☐ 1934-present ☐ In question	
DOORS/ OPENINGS:	☒ Wood/ Glass Panelled ☐ Wood Veneer ☐ Galvanized Metal ☐ Other:	☒ Good ☐ Fair ☐ Poor ☐ Destroyed	☒ 1900-1912 ☐ 1913-1933 ☒ 1934-present ☐ In question	<i>Two 4-panel doors to 307 + 307A door to H301 removed - Original surround + hinges remain.</i>
LIGHTING:	☐ Incandescent/Type A ☐ Incandescent/Type B ☒ CML Sconce ☐ Other:	☐ Intact ☐ Intact ☐ Intact ☐ Intact ☐ Destroyed ☐ Destroyed ☐ Destroyed ☐ Destroyed	☐ 1900-1912 ☐ 1913-1933 ☒ 1934-present ☐ In question	
HEATING/ VENTILATION PLUMBING:	☐ Radiators ☐ Vents/Fans ☐ Sink/Toilet/Urinal ☐ Other:	☐ Intact ☐ Intact ☐ Intact ☐ Intact ☐ Destroyed ☐ Destroyed ☐ Destroyed ☐ Destroyed	☐ 1900-1912 ☐ 1913-1933 ☐ 1934-present ☐ In question	
MISCELLANEOUS:		☐ Good ☐ Fair ☐ Poor ☐ Destroyed	☐ 1900-1912 ☐ 1913-1933 ☐ 1934-present ☐ In question	
SUMMARY:		☒ Good ☐ Fair ☐ Poor ☐ Destroyed	☒ 1900-1912 ☐ 1913-1933 ☒ 1934-present ☐ In question	ARCHITECTURAL SIGNIFICANCE: ☐ Most ☐ Some ☒ Minor ☐ Negligible

PHOTOGRAPHS: ① View Southwest—

ROOM NO. H307



ROOM NO: H 308

LAST KNOWN USE: *Vesibule* SQUARE FEET: 47


CEILING HEIGHT:

DATE: 11 Nov. 1985

FINISHES:		CONDITION:	DATE:	NOTES:
FLOOR:	Tile/Concrete	Good	☒ 1900-1912	
	Resilient	☒ Fair	☐ 1913-1933	
	Wood	☐ Poor	☐ 1934-present	
	Other: <i>Standard</i>	☐ Destroyed	☐ In question	
BASE:	Tile/Concrete	Good	☒ 1900-1912	<i>Standard E, W + N walls. Gray cementitious material between doors.</i>
	Resilient	☒ Fair	☐ 1913-1933	
	Wood	☐ Poor	☐ 1934-present	
	Other: <i>Standard</i>	☐ Destroyed	☐ In question	
WALLS:	Plaster	Good	☒ 1900-1912	
	Partitions	☒ Fair	☐ 1913-1933	
	Tile Wainscot	☐ Poor	☒ 1934-present	
	Other:	☐ Destroyed	☐ In question	
CEILING:	Plaster	Good	☒ 1900-1912	
	Acoustic panels	☒ Fair	☐ 1913-1933	
	Cove	☐ Poor	☐ 1934-present	
	Other:	☐ Destroyed	☐ In question	
DOORS/ OPENINGS:	Wood/ Glass Panelled	Good	☒ 1900-1912	<i>2 wood 4-panel doors to 310 + 310A. Door to hallway removed; original hinge receivers remain in frame. white globe w/ gold pattern.</i>
	Wood Veneer	☒ Fair	☐ 1913-1933	
	Galvanized Metal	☐ Poor	☒ 1934-present	
	Other:	☐ Destroyed	☐ In question	
LIGHTING:	Incandescent/Type A	☐ Intact	☐ 1900-1912	
	Incandescent/Type B	☐ Intact	☐ 1913-1933	
	CML/Sconce	☐ Intact	☒ 1934-present	
	Other:	☐ Intact	☐ In question	
HEATING/ VENTILATION PLUMBING:	Radiators	☐ Intact	☐ 1900-1912	
	Vents/Fans	☐ Intact	☐ 1913-1933	
	Sink/Toilet/Urinal	☐ Intact	☐ 1934-present	
	Other:	☐ Intact	☐ In question	
MISCELLANEOUS:		Good	☐ 1900-1912	
		Fair	☐ 1913-1933	
		Poor	☐ 1934-present	
		Destroyed	☐ In question	
SUMMARY:		Good	☒ 1900-1912	ARCHITECTURAL SIGNIFICANCE:
		Fair	☐ 1913-1933	
		Poor	☒ 1934-present	
		Destroyed	☐ In question	
				Most Some Minor Negligible

PHOTOGRAPHS: ① View South.

ROOM NO. H308

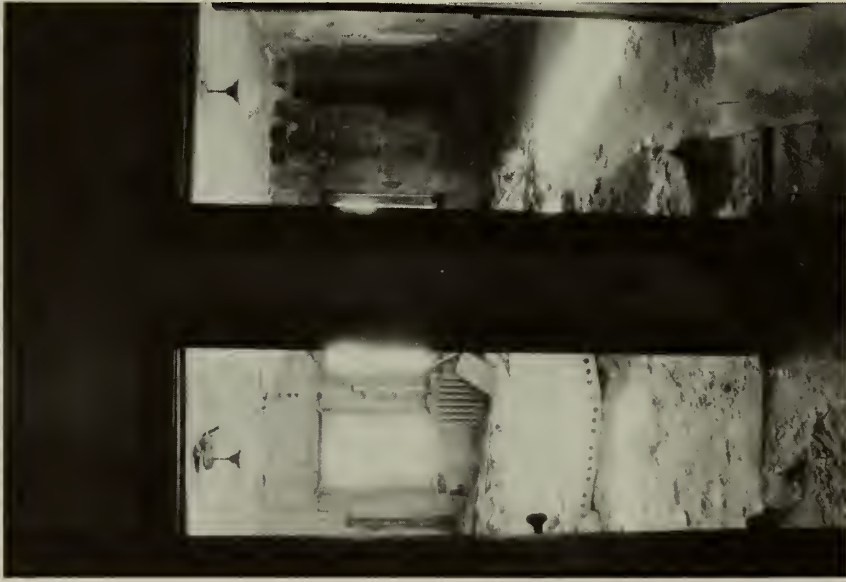

ROOM NO: I301

LAST KNOWN USE: *Hallway*

SQUARE FEET:

CEILING HEIGHT:

DATE: 11 Nov. 1985

	FINISHES:	CONDITION:	DATE:	NOTES:
FLOOR:	☒ Tile/Concrete ☒ Resilient ☐ Wood ☒ Other: <i>Standard</i>	☐ Good ☒ Fair ☐ Poor ☐ Destroyed	☒ 1900-1912 ☐ 1913-1933 ☐ 1934-present ☐ In question	
BASE:	☐ Tile/Concrete ☐ Resilient ☒ Wood ☒ Other: <i>Standard</i>	☐ Good ☒ Fair ☐ Poor ☐ Destroyed	☒ 1900-1912 ☐ 1913-1933 ☐ 1934-present ☐ In question	
WALLS:	☒ Plaster ☐ Partitions ☐ Tile Wainscot ☐ Other:	☐ Good ☒ Fair ☐ Poor ☐ Destroyed	☒ 1900-1912 ☐ 1913-1933 ☐ 1934-present ☐ In question	<i>West wall originally exterior wall of Administration Bldg. Brick and limestone.</i>
CEILING:	☒ Plaster ☐ Acoustic panels ☒ Cove ☒ Other: <i>Skylight</i>	☐ Good ☐ Fair ☐ Poor ☐ Destroyed	☒ 1900-1912 ☐ 1913-1933 ☐ 1934-present ☐ In question	<i>Safety glass skylight w/ iron pole opening apparatus</i>
DOORS/OPENINGS:	☐ Wood/Glass Panelled ☐ Wood Veneer ☒ Galvanized Metal ☐ Other:	☐ Good ☐ Fair ☐ Poor ☐ Destroyed	☒ 1900-1912 ☐ 1913-1933 ☐ 1934-present ☐ In question	<i>Metal door w/ 10th sq. windows. Glass destroyed.</i>
LIGHTING:	☐ Incandescent/Type A ☐ Incandescent/Type B ☒ CML/Sconce ☐ Other:	☐ Intact ☐ Intact ☐ Intact ☐ Intact ☐ Destroyed ☐ Destroyed ☐ Destroyed ☐ Destroyed	☐ 1900-1912 ☐ 1913-1933 ☒ 1934-present ☐ In question	
HEATING/VENTILATION/PLUMBING:	☒ Radiators ☐ Vents/Fans ☐ Sink/Toilet/Urinal ☐ Other:	☐ Intact ☐ Intact ☐ Intact ☐ Intact ☐ Destroyed ☐ Destroyed ☐ Destroyed ☐ Destroyed	☒ 1900-1912 ☐ 1913-1933 ☐ 1934-present ☐ In question	
MISCELLANEOUS:		☐ Good ☐ Fair ☐ Poor ☐ Destroyed	☐ 1900-1912 ☐ 1913-1933 ☐ 1934-present ☐ In question	
SUMMARY:		☒ Good ☐ Fair ☐ Poor ☐ Destroyed	☒ 1900-1912 ☐ 1913-1933 ☒ 1934-present ☐ In question	ARCHITECTURAL SIGNIFICANCE: ☐ Most ☒ Some ☐ Minor ☐ Negligible

PHOTOGRAPHS: ① View West



② View East ③ skylight



ROOM NO. I 301

ROOM NO: Attic
3A

LAST KNOWN USE: Storage

SQUARE FEET: 1372

CEILING HEIGHT:

DATE: 11 Nov. 1985

	FINISHES:	CONDITION:	DATE:	NOTES:
FLOOR:	☒ Tile/Concrete ☐ Resilient ☐ Wood ☐ Other:	☒ Good ☐ Fair ☐ Poor ☐ Destroyed	☒ 1900-1912 ☐ 1913-1933 ☐ 1934-present ☐ In question	
BASE:	☐ Tile/Concrete ☐ Resilient ☐ Wood ☐ Other:	☐ Good ☐ Fair ☐ Poor ☐ Destroyed	☐ 1900-1912 ☐ 1913-1933 ☐ 1934-present ☐ In question	
WALLS:	☒ Plaster ☐ Partitions ☐ Tile Wainscot ☐ Other:	☐ Good ☐ Fair ☐ Poor ☐ Destroyed	☒ 1900-1912 ☐ 1913-1933 ☒ 1934-present ☐ In question	Knee walls brick - the rest structural tile.
CEILING:	☐ Plaster ☐ Acoustic panels ☐ Cove ☒ Other:	☐ Good ☐ Fair ☐ Poor ☐ Destroyed	☒ 1900-1912 ☐ 1913-1933 ☐ 1934-present ☐ In question	structural tile. rusting trusses.
DOORS/ OPENINGS:	☒ Wood/Glass Panelled ☐ Wood Veneer ☐ Galvanized Metal ☐ Other:	☐ Good ☐ Fair ☐ Poor ☐ Destroyed	☒ 1900-1912 ☐ 1913-1933 ☐ 1934-present ☐ In question	4 porthole windows. Wood circular sash, center pivot, copper clad, top catch.
LIGHTING:	☐ Incandescent/Type A ☐ Incandescent/Type B ☒ CFL/Sconce ☐ Other:	☐ Intact ☐ Intact ☐ Intact ☐ Intact ☐ Destroyed ☐ Destroyed ☐ Destroyed ☐ Destroyed	☐ 1900-1912 ☐ 1913-1933 ☒ 1934-present ☐ In question	"Damage Control locker" stencilled in red on door.
HEATING/ VENTILATION PLUMBING:	☐ Radiators ☐ Vents/Fans ☐ Sink/Toilet/Urinal ☐ Other:	☐ Intact ☐ Intact ☐ Intact ☐ Intact ☐ Destroyed ☐ Destroyed ☐ Destroyed ☐ Destroyed	☐ 1900-1912 ☐ 1913-1933 ☐ 1934-present ☐ In question	
MISCELLANEOUS:		☐ Good ☐ Fair ☐ Poor ☐ Destroyed	☐ 1900-1912 ☐ 1913-1933 ☒ 1934-present ☐ In question	Addition to rm. 312 - wall built of "Ebsary" blocks: Stamped w/ "Ebsary" trademark.
SUMMARY:		☒ Good ☐ Fair ☐ Poor ☐ Destroyed	☒ 1900-1912 ☐ 1913-1933 ☒ 1934-present ☐ In question	ARCHITECTURAL SIGNIFICANCE: Most Some Minor Negligible


PHOTOGRAPHS: ① View South ② View North



ROOM NO: <i>Attic 3B</i>		LAST KNOWN USE: <i>Storage</i>		SQUARE FEET: <i>2017</i>		CEILING HEIGHT:		DATE: <i>11 Nov. 1985</i>		NOTES:	
	FINISHES:	CONDITION:	DATE:								
FLOOR:	☒ Tiles/Concrete ☐ Resilient ☐ Wood ☐ Other:	☒ Good ☐ Fair ☐ Poor ☐ Destroyed	☒ 1900-1912 ☐ 1913-1933 ☐ 1934-present ☐ In question								
BASE:	☐ Tile/Concrete ☐ Resilient ☐ Wood ☐ Other:	☐ Good ☐ Fair ☐ Poor ☐ Destroyed	☐ 1900-1912 ☐ 1913-1933 ☐ 1934-present ☐ In question								
WALLS:	☐ Plaster ☐ Partitions ☐ Tile Mainscot ☐ Other:	☒ Good ☐ Fair ☐ Poor ☐ Destroyed	☒ 1900-1912 ☐ 1913-1933 ☐ 1934-present ☐ In question							<i>structural tile. Brick kneewall.</i>	
CEILING:	☐ Plaster ☐ Acoustic panels ☐ Cove ☒ Other:	☒ Good ☐ Fair ☐ Poor ☐ Destroyed	☒ 1900-1912 ☐ 1913-1933 ☐ 1934-present ☐ In question							<i>Structural tile. Iron trusses.</i>	
DOORS/ OPENINGS:	☒ Wood/Glass Panelled ☒ Wood Veneer ☐ Galvanized Metal ☐ Other:	☒ Good ☐ Fair ☐ Poor ☐ Destroyed	☒ 1900-1912 ☐ 1913-1933 ☐ 1934-present ☐ In question							<i>Door extant, but off hinge. 1 porthole dormer as A3A, glass destroyed.</i>	
LIGHTING:	☐ Incandescent/Type A ☐ Incandescent/Type B ☒ CML Sconce ☐ Other:	☐ Intact ☐ Intact ☐ Intact ☐ Intact ☐ Destroyed ☐ Destroyed ☐ Destroyed ☐ Destroyed	☐ 1900-1912 ☐ 1913-1933 ☐ 1934-present ☐ In question								
HEATING/ VENTILATION PLUMBING:	☐ Radiators ☐ Vents/Fans ☐ Sink/Toilet/Urinal ☐ Other:	☐ Intact ☐ Intact ☐ Intact ☐ Intact ☐ Destroyed ☐ Destroyed ☐ Destroyed ☐ Destroyed	☐ 1900-1912 ☐ 1913-1933 ☐ 1934-present ☐ In question								
MISCELLANEOUS:			☐ 1900-1912 ☐ 1913-1933 ☐ 1934-present ☐ In question							<i>Book shelves on S. wall. Central pipe running thru roof + floor. Access to roof thru hatch, SE corner.</i>	
SUMMARY:		☒ Good ☐ Fair ☐ Poor ☐ Destroyed	☒ 1900-1912 ☐ 1913-1933 ☐ 1934-present ☐ In question							ARCHITECTURAL SIGNIFICANCE: ☐ Most ☐ Some ☐ Minor ☒ Negligible	

PHOTOGRAPHS: ① Southeast corner ② View West

ROOM NO. A3B

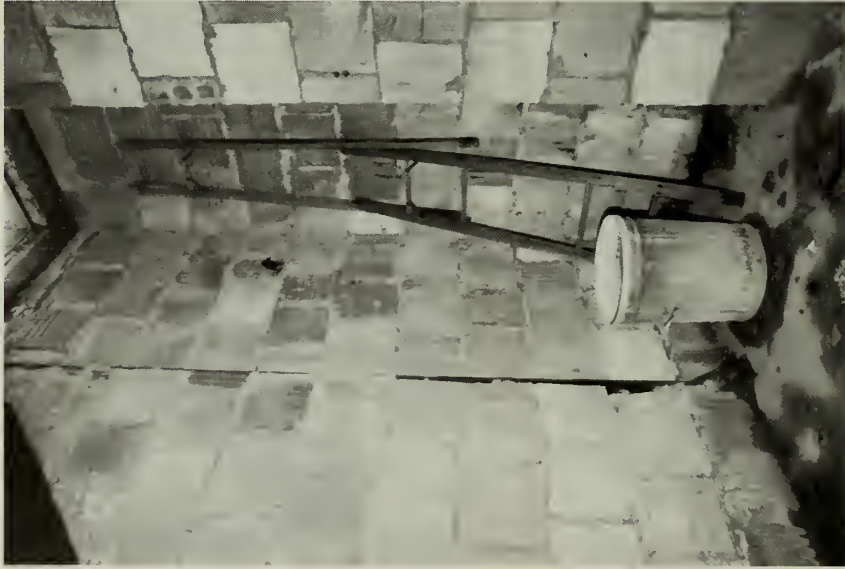

ROOM NO: <i>AUC</i> <i>3C</i>		LAST KNOWN USE: <i>Storage</i>		SQUARE FEET:	CEILING HEIGHT:	DATE: <i>11 Nov. 1985</i>	NOTES:
FLOOR:	FINISHES: ☒ Tile/Concrete ☐ Resilient ☐ Wood ☐ Other:	CONDITION: ☒ Good ☐ Fair ☐ Poor ☐ Destroyed	DATE: ☒ 1900-1912 ☐ 1913-1933 ☐ 1934-present ☐ In question				
BASE:	Tile/Concrete Resilient Wood Other:	Good Fair Poor Destroyed	1900-1912 1913-1933 1934-present In question				
WALLS:	Plaster Partitions Tile Mainscot Other:	Good Fair Poor Destroyed	1900-1912 1913-1933 1934-present In question	Structural Tile. Brick knee wall.			
CEILING:	Plaster Acoustic panels Cove Other:	Good Fair Poor Destroyed	1900-1912 1913-1933 1934-present In question	Structural tile. Iron trusses.			
DOORS/ OPENINGS:	Wood/Glass Panelled Wood Veneer Galvanized Metal Other:	Good Fair Poor Destroyed	1900-1912 1913-1933 1934-present In question	6 porthole dormers.			
LIGHTING:	Incandescent/Type A Incandescent/Type B CML/Sconce Other:	Intact Intact Intact Intact Destroyed Destroyed Destroyed Destroyed	1900-1912 1913-1933 1934-present In question				
HEATING/ VENTILATION PLUMBING:	Radiators Vents/Fans Sink/Toilet/Urinal Other:	Intact Intact Intact Intact Destroyed Destroyed Destroyed Destroyed	1900-1912 1913-1933 1934-present In question				
MISCELLANEOUS:		Good Fair Poor Destroyed	1900-1912 1913-1933 1934-present In question				
SUMMARY:		Good Fair Poor Destroyed	1900-1912 1913-1933 1934-present In question	ARCHITECTURAL SIGNIFICANCE:		Most Some Minor Negligible	

PHOTOGRAPHS: ① View North

② View West

ROOM NO. A3C




ROOM NO: *central
attic*LAST KNOWN USE: *Storage*

SQUARE FEET:


CEILING HEIGHT: *18'-3"*DATE: *at mldg* 11 Nov. 1985

FINISHES:		CONDITION:	DATE:	NOTES:
FLOOR:	☒ Tile/Concrete ☐ Resilient ☐ Wood ☐ Other:	☒ Good ☐ Fair ☐ Poor ☐ Destroyed	☒ 1900-1912 ☐ 1913-1933 ☐ 1934-present ☐ In question	
BASE:	☐ Tile/Concrete ☐ Resilient ☐ Wood ☒ Other:	☐ Good ☐ Fair ☐ Poor ☐ Destroyed	☐ 1900-1912 ☐ 1913-1933 ☐ 1934-present ☐ In question	
WALLS:	☐ Plaster ☐ Partitions ☐ Tile Wainscot ☐ Other:	☒ Good ☐ Fair ☐ Poor ☐ Destroyed	☒ 1900-1912 ☐ 1913-1933 ☐ 1934-present ☐ In question	Brick kneewall. Structural tile.
CEILING:	☐ Plaster ☐ Acoustic panels ☐ Cove ☒ Other:	☒ Good ☐ Fair ☐ Poor ☐ Destroyed	☒ 1900-1912 ☐ 1913-1933 ☐ 1934-present ☐ In question	structural tile. Rusting brusses.
DOORS/ OPENINGS:	☐ Wood/Glass Panelled ☒ Wood Veneer ☒ Galvanized Metal ☒ Other:	☐ Good ☐ Fair ☐ Poor ☐ Destroyed	☒ 1900-1912 ☐ 1913-1933 ☐ 1934-present ☐ In question	Elevator door opens into space. 2 paneled with safety glass light.
LIGHTING:	☐ Incandescent/Type A ☐ Incandescent/Type B ☐ CML/Sconce ☐ Other:	☐ Intact ☐ Intact ☐ Intact ☐ Intact ☐ Destroyed ☐ Destroyed ☐ Destroyed ☐ Destroyed	☐ 1900-1912 ☐ 1913-1933 ☐ 1934-present ☐ In question	
HEATING/ VENTILATION PLUMBING:	☐ Radiators ☐ Vents/Fans ☐ Sink/Toilet/Urinal ☐ Other:	☐ Intact ☐ Intact ☐ Intact ☐ Intact ☐ Destroyed ☐ Destroyed ☐ Destroyed ☐ Destroyed	☐ 1900-1912 ☐ 1913-1933 ☐ 1934-present ☐ In question	
MISCELLANEOUS:		☐ Good ☐ Fair ☐ Poor ☐ Destroyed	☐ 1900-1912 ☐ 1913-1933 ☐ 1934-present ☐ In question	Porthole domers.
SUMMARY:		☒ Good ☐ Fair ☐ Poor ☐ Destroyed	☒ 1900-1912 ☐ 1913-1933 ☐ 1934-present ☐ In question	ARCHITECTURAL SIGNIFICANCE:
				Most Some Minor Negligible

PHOTOGRAPHS: ① view West ② view East ③ view South

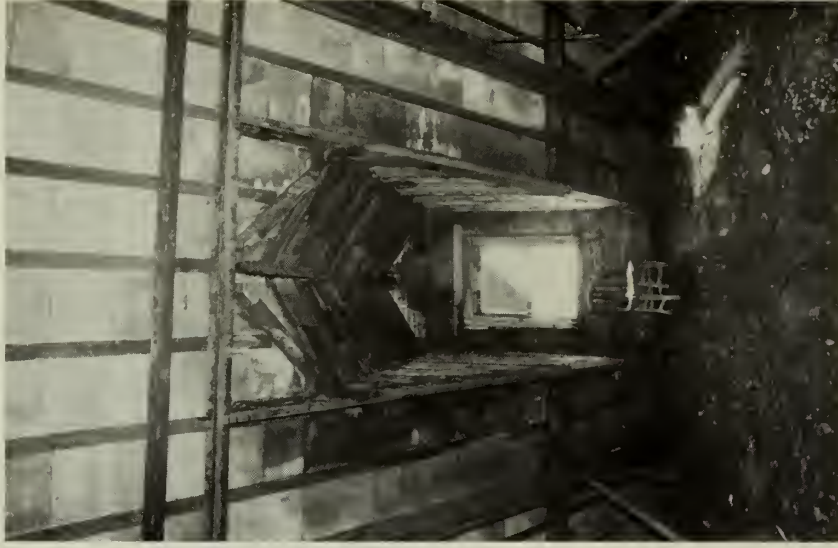

PHOTOGRAPHS: ④ View North @ west end. ⑤ View North @ East end. ROOM NO. Central
athletic

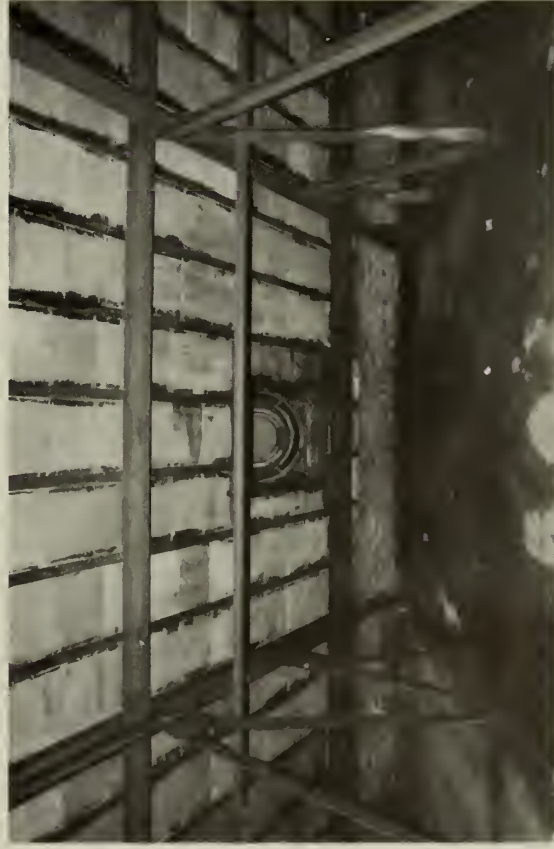

PHOTOGRAPHS:

ROOM NO.

DATE: 17/13/85

General rusting of metal surfaces. Some separation of laminated handrail into its three parts. The newels of the first floor landing have been encased in wood.

The wood mid-first and second floor landing has buckled and deflects slightly with weight.

General surface rusting.

Fair to poor condition. Deterioration and loss of plaster to expose structural tile is evident on all floors. Vine growth is present at both first and second floor mid-landings. A vertical area of detached plaster is bowing outward from ceiling to base on the run to the third floor landing.

General spalling loss of plaster surfaces beneath staircase runs. Severe loss of plaster with rusting and loss of metal mesh at third floor skylight.

SUMMARY:				ARCHITECTURAL SIGNIFICANCE:	X	Most Some Minor Negligible
	☐	Good				
	☒ X	Fair				
	☐	poor				
	☐	Destroyed				

ROOM NO. 501

Doors/Openings:

One window with wood surround and decorative wrought iron interior grille is located at each mid-floor landing. A wire-glass and metal skylight lights the stairwell at the third floor roof level.


Lighting:

Two ceramic utility fixtures remain on the mid-floor landing leading to the second floor.

Condition:

Ten panes of glass are missing from the skylight admitting water and allowing access to pigeons.

PHOTOGRAPHS: ① Landing between 2nd + 3rd fl. ② 2nd fl., view NW ③ basement ROOM NO. 501

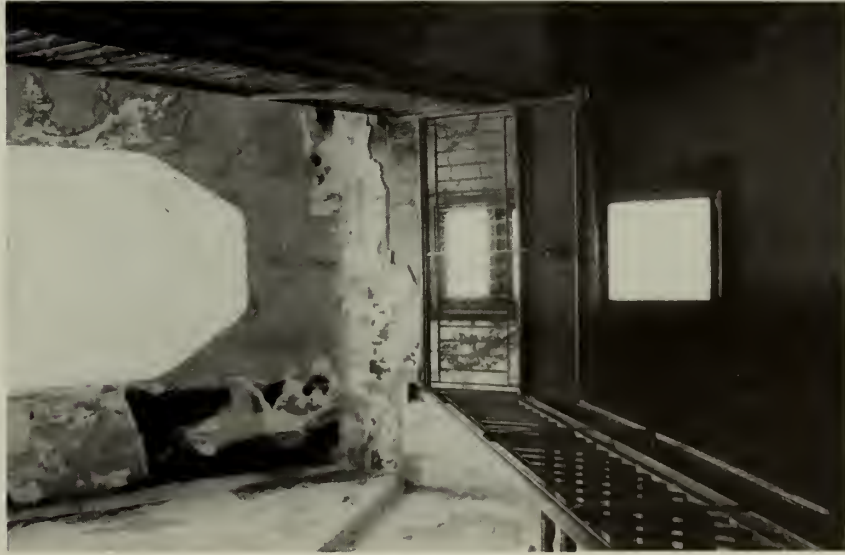


PHOTOGRAPHS:

④ Third floor, view West. ⑤ Skylight

ROOM NO. 501



PHOTOGRAPHS: ⑥ Skylight, view west ⑦ Detail, iron grille ROOM NO. 501

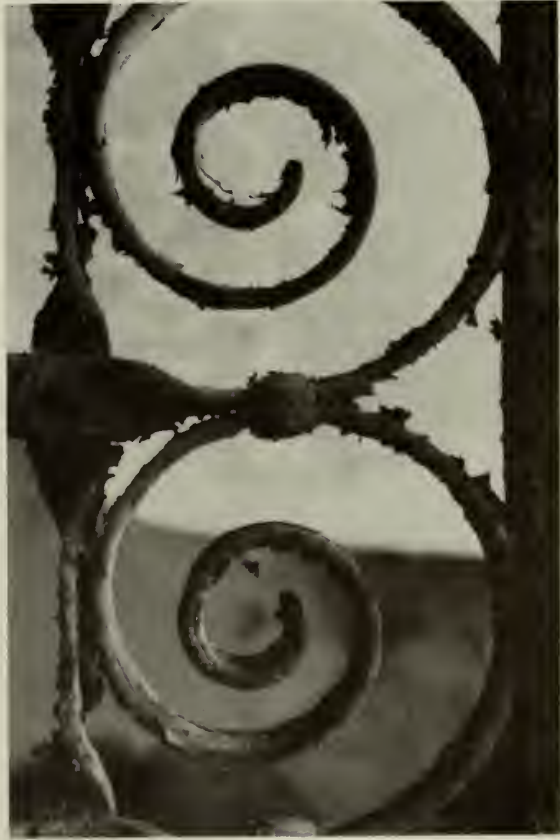

PHOTOGRAPHS:

ROOM NO.

ROOM NO:	LAST KNOWN USE:	STAIRCASE	SQUARE FEET:	CEILING HEIGHT:	DATE:
S02	Staircase				11/11/85
DESCRIPTION: <u>General:</u> Similar to staircase S01. Rectangular northwest stair with open well. Stair serves all three floors plus cellar with two runs and two landings per floor. Stair structure is cast iron with wood handrail. Newel posts are square headed with vertical paneled shafts. Circular petal motif base supports the handrail uprights. Decorative wrought-iron grillework surmounts the third floor landing rail. Similar grillework covers the windows of each mid-floor landing. <u>Floor:</u> Treads are wood with iron risers. Landings between floors are of wood with landings at each floor constructed of corridor material. Rubber tread mats attached to some treads with rubber runners at mid-floor landings. <u>Base:</u> Cast iron. <u>Walls:</u> Painted plaster on structural tile block. Early painted wall finish remains on stair run to third floor. <u>Ceilings:</u> Painted plaster over metal mesh. <u>Doors/</u> <u>Openings:</u> One window with wood surround is located at each mid-floor landing. A decorative iron grille covers the upper portion of the window at the third floor mid-landing. A wire-glass and metal skylight lights the stairwell at the third floor roof level.					
				<u>Condition:</u> Condition of staircase and stairwell area generally exhibits greater deterioration than S01. General rusting of metal surfaces. Separation of laminated handrail into its three parts. <u>Condition:</u> Obscured by debris. <u>Condition:</u> Surface rusting. Obscured by debris. <u>Condition:</u> Moderate to severe deterioration of plaster surfaces with frequent exposure of structural tile. <u>Condition:</u> Severe deterioration and loss of plaster with rusting and loss of metal lathe in the area of the third floor skylight. <u>Condition:</u> Four panes of glass are missing from the skylight with one having been infilled with wood. Additional panes are cracked.	ARCHITECTURAL SIGNIFICANCE: XX Most Some Minor Negligible
SUMMARY:				Good Fair Poor Destroyed XXX	

ROOM NO. 502

Lighting:

Two fixtures remain on mid-landing to second floor with one retaining its metal shade . Ceiling mounted fixtures are present beneath stair runs.


Condition:

Loss of glass globes and shades.

PHOTOGRAPHS: ① second floor, view Northwest. ② view Northeast. ③ Detail. ROOM NO. 502



PHOTOGRAPHS: ④ view North from top of stair. ⑤ Window grille. ⑥ Sky light

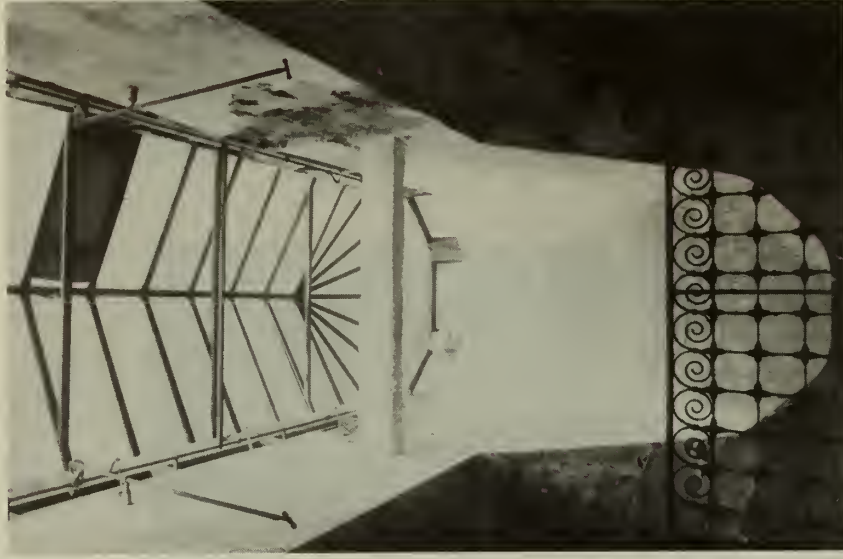

ROOM NO: S03 LAST KNOWN USE: Staircase SQUARE FEET: CEILING HEIGHT: DATE: 11/13/86

DESCRIPTION:		ARCHITECTURAL SIGNIFICANCE:	
<u>General:</u>	Similar to S01 and S02. Rectangular central north elevation stair with open well. Stair leads from third floor to the main attic and has two runs and one mid-floor landing.	<u>Condition:</u>	Poor condition.
<u>Floor:</u>	Treads are wood with iron risers. Mid-floor landing is of wood.	<u>Condition:</u>	Severe deterioration and loss of a number of wood treads.
<u>Base:</u>	Cast iron.	<u>Condition:</u>	-----
<u>Walls:</u>	Painted plaster on structural tile block. Evidence of daubed painted finish at attic wall.	<u>Condition:</u>	Severe loss of plaster.
<u>Ceilings:</u>	Painted plaster over structural tile block with plaster over metal mesh under stair runs.	<u>Condition:</u>	General loss of metal lathe and plaster beneath stair runs.
<u>Doors/ Openings:</u>	Mid-floor landing bisects north elevation window. Window grille.	<u>Condition:</u>	-----
<u>Lighting:</u>	Oval ceramic wall sconce at mid-floor landing.		
SUMMARY:	Good Fair Poor Destroyed	Most Some Minor Negligible	

PHOTOGRAPHS:

ROOM NO.

BIBLIOGRAPHY
ELLIS ISLAND HISTORIC STRUCTURE REPORT
DOCUMENTATION

Prepared for the U.S. Department of Interior/National Park Service, Denver Service Center
by Beyer Blinder Belle/Notter Finegold Alexander

HISTORIC STRUCTURES REPORTS

EXISTING CONDITION SURVEYS

Volume 1	The Main Building June 1, 1984	NPS D-41	Volume 1 Appendix A	Main Building February 1, 1984	NPS D-41
Volume 2 Part One	Unit One Buildings December 1985	NPS D-42	Volume 2 Appendix D	Unit One Buildings July 1985	NPS D-42
Volume 2 Part Two	Unit One Buildings December 1985	NPS D-42			
Volume 3	Powerhouse December 1985	NPS D-43	Volume 3 Appendix A	Powerhouse December 1985	NPS D-43
Volume 4 Part One	Units 2, 3 and 4 August 30, 1986	NPS D-44	Volume 4 Appendix A Part One	Units 2, 3 and 4 July 1986	NPS D-44
Volume 4 Part Two	Units 2, 3 and 4 August 30, 1986	NPS D-44	Volume 4 Appendix A Part Two	Units 2, 3 and 4 July 1986	NPS D-44
Volume 4 Part Three	Units 2, 3 and 4 August 30, 1986	NPS D-44			

As the nation's principal conservation agency, the Department of the Interior has basic responsibilities to protect and conserve our land and water, energy and minerals, fish and wildlife, parks and recreation areas, and to ensure the wise use of all these resources. The department also has major responsibility for American Indian reservation communities and for people who live in island territories under U.S. administration.

Publication services were provided by the graphics staff of the Denver Service Center.
NPS D-44 September 1988

